



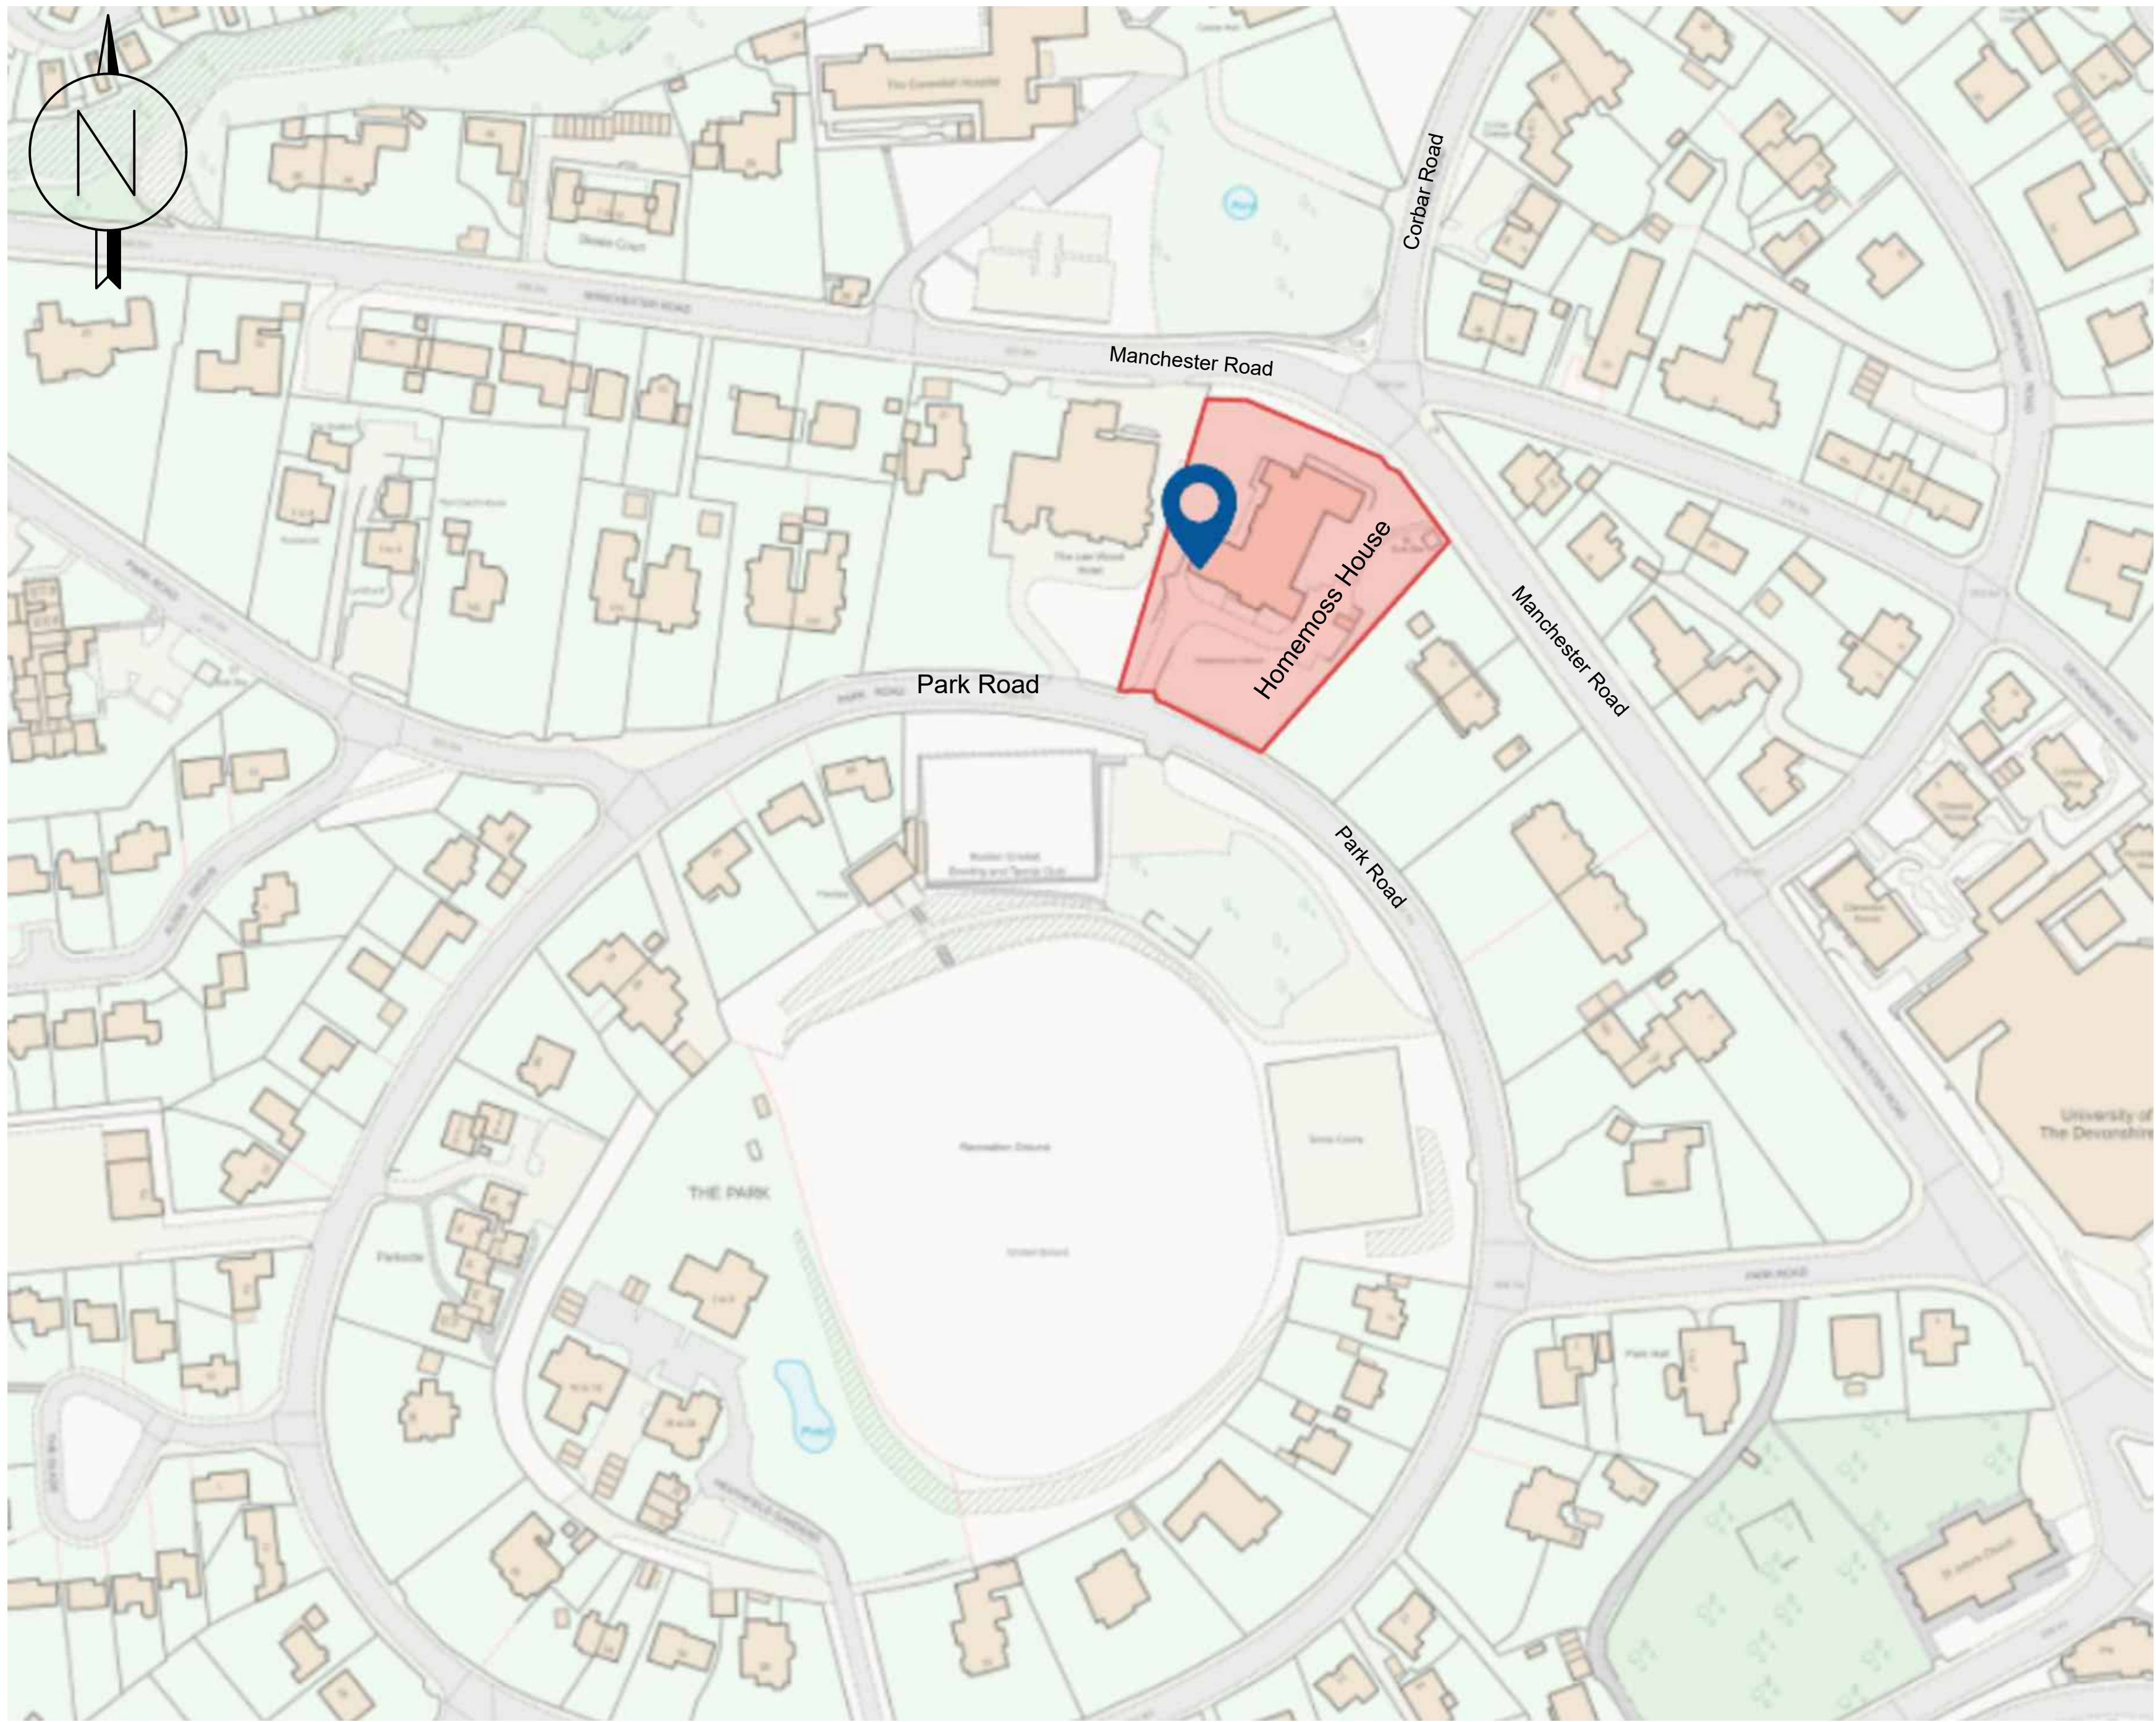

Homemoss House - Location Plan

Scale 1:1250 @ A0

0 10m 20m 50m
1:1250

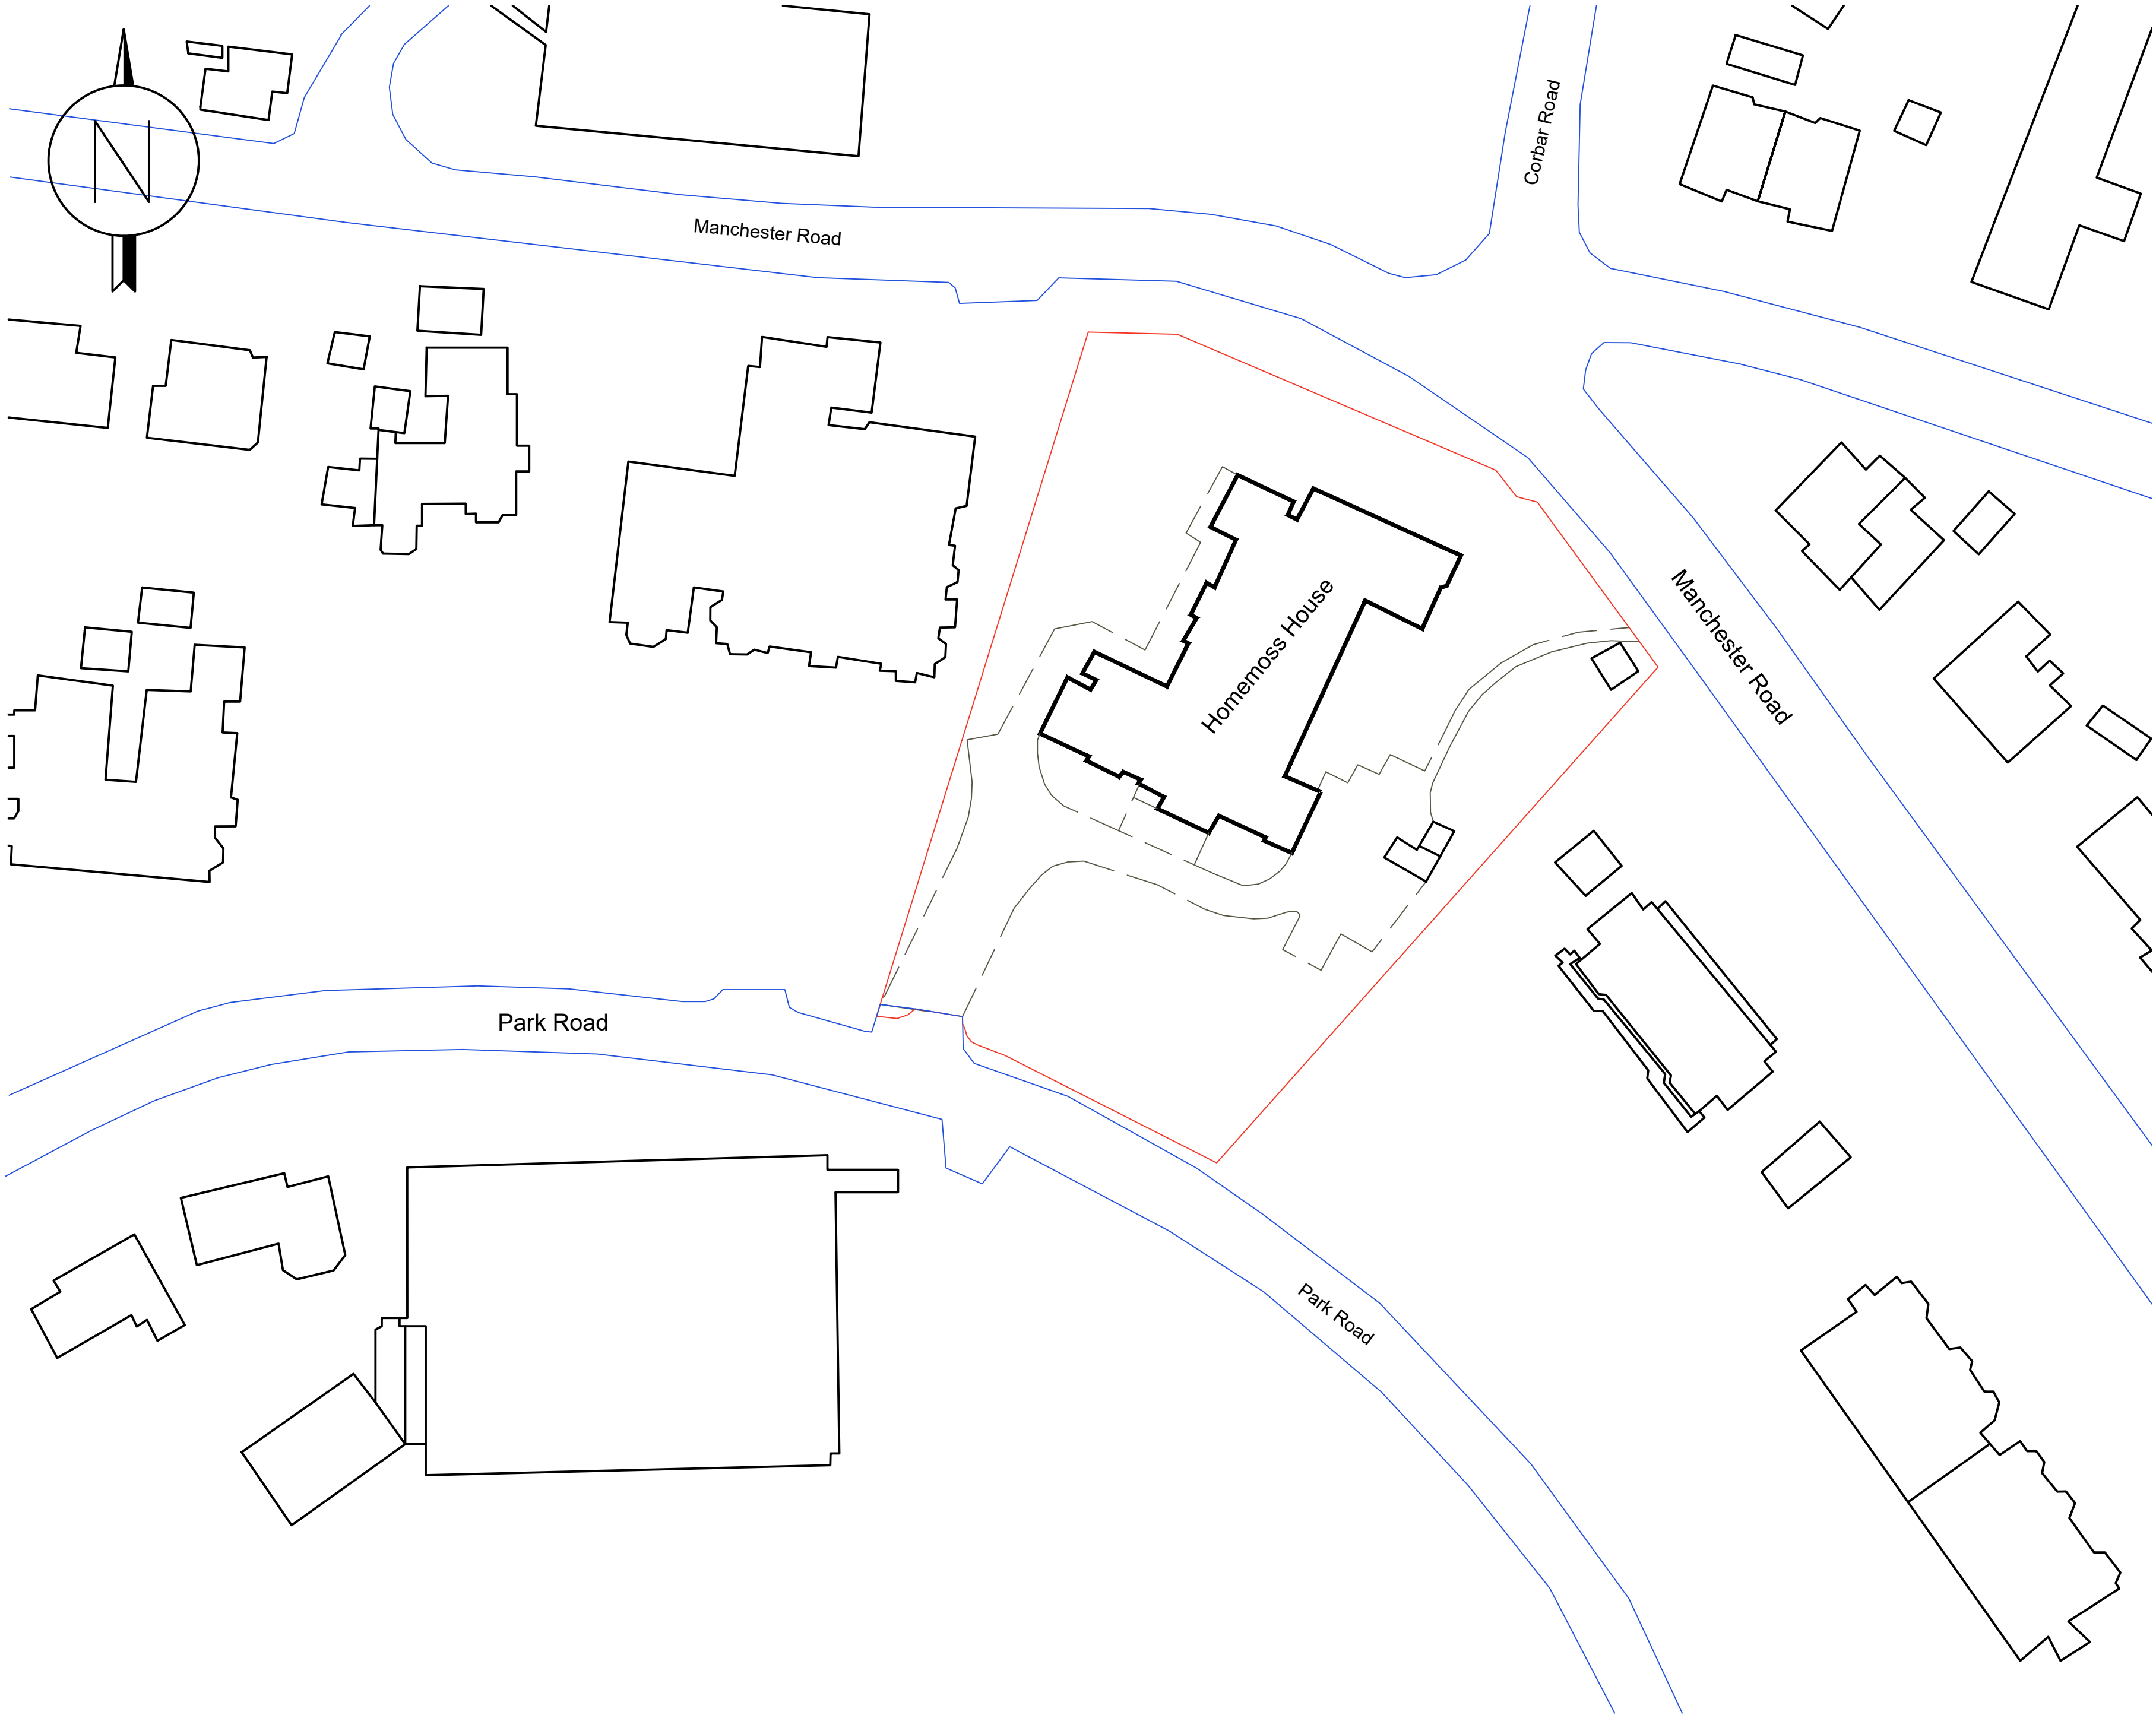

Homemoss House - Site Plan

Scale 1:500 @ A0

0 5m 10m 20m
1:500

Notes

- Homemoss House Outline
 - Site Boundary
 - Site Footpath
 - Surrounding Roads
 - Surrounding Buildings
- THIS DRAWING READ IN CONJUNCTION WITH :

P01	Planning	12.08.24	JLR
Rev	Description	Date	Dr by
original by		date created	App by
JLR		11/06/24	TE



T +44(0)1484 537411
E huddersfield@ahr.co.uk
www.ahr.co.uk

client	FirstPort Retirement Property Services Ltd
project	Homemoss House, Buxton RWG & Downpipe Replacement
drawing	Site Location Plans

project number	2024.00023.006	issue	As Shown	@A0
drawing number	001	rev	A	Information

This drawing is to be used in conjunction with all related drawings. All dimensions must be checked and verified on site before commencing any work or producing shop drawings. The engineer should be notified immediately of any discrepancy. This drawing is copyright and remains the property of AHR.