

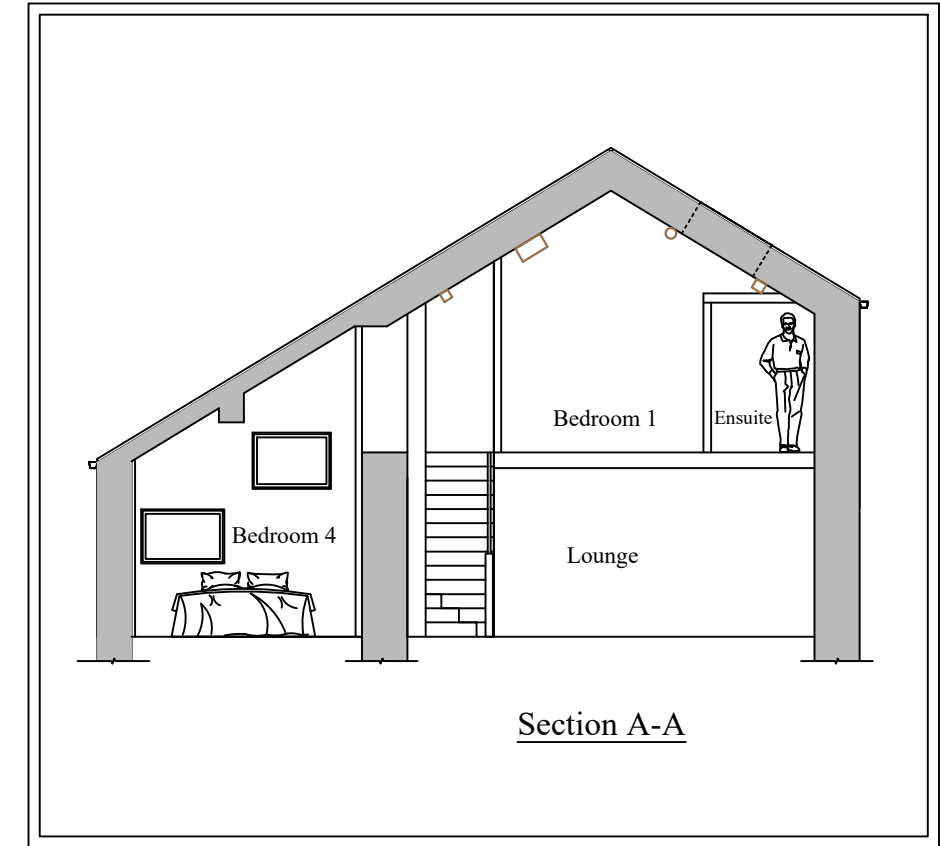
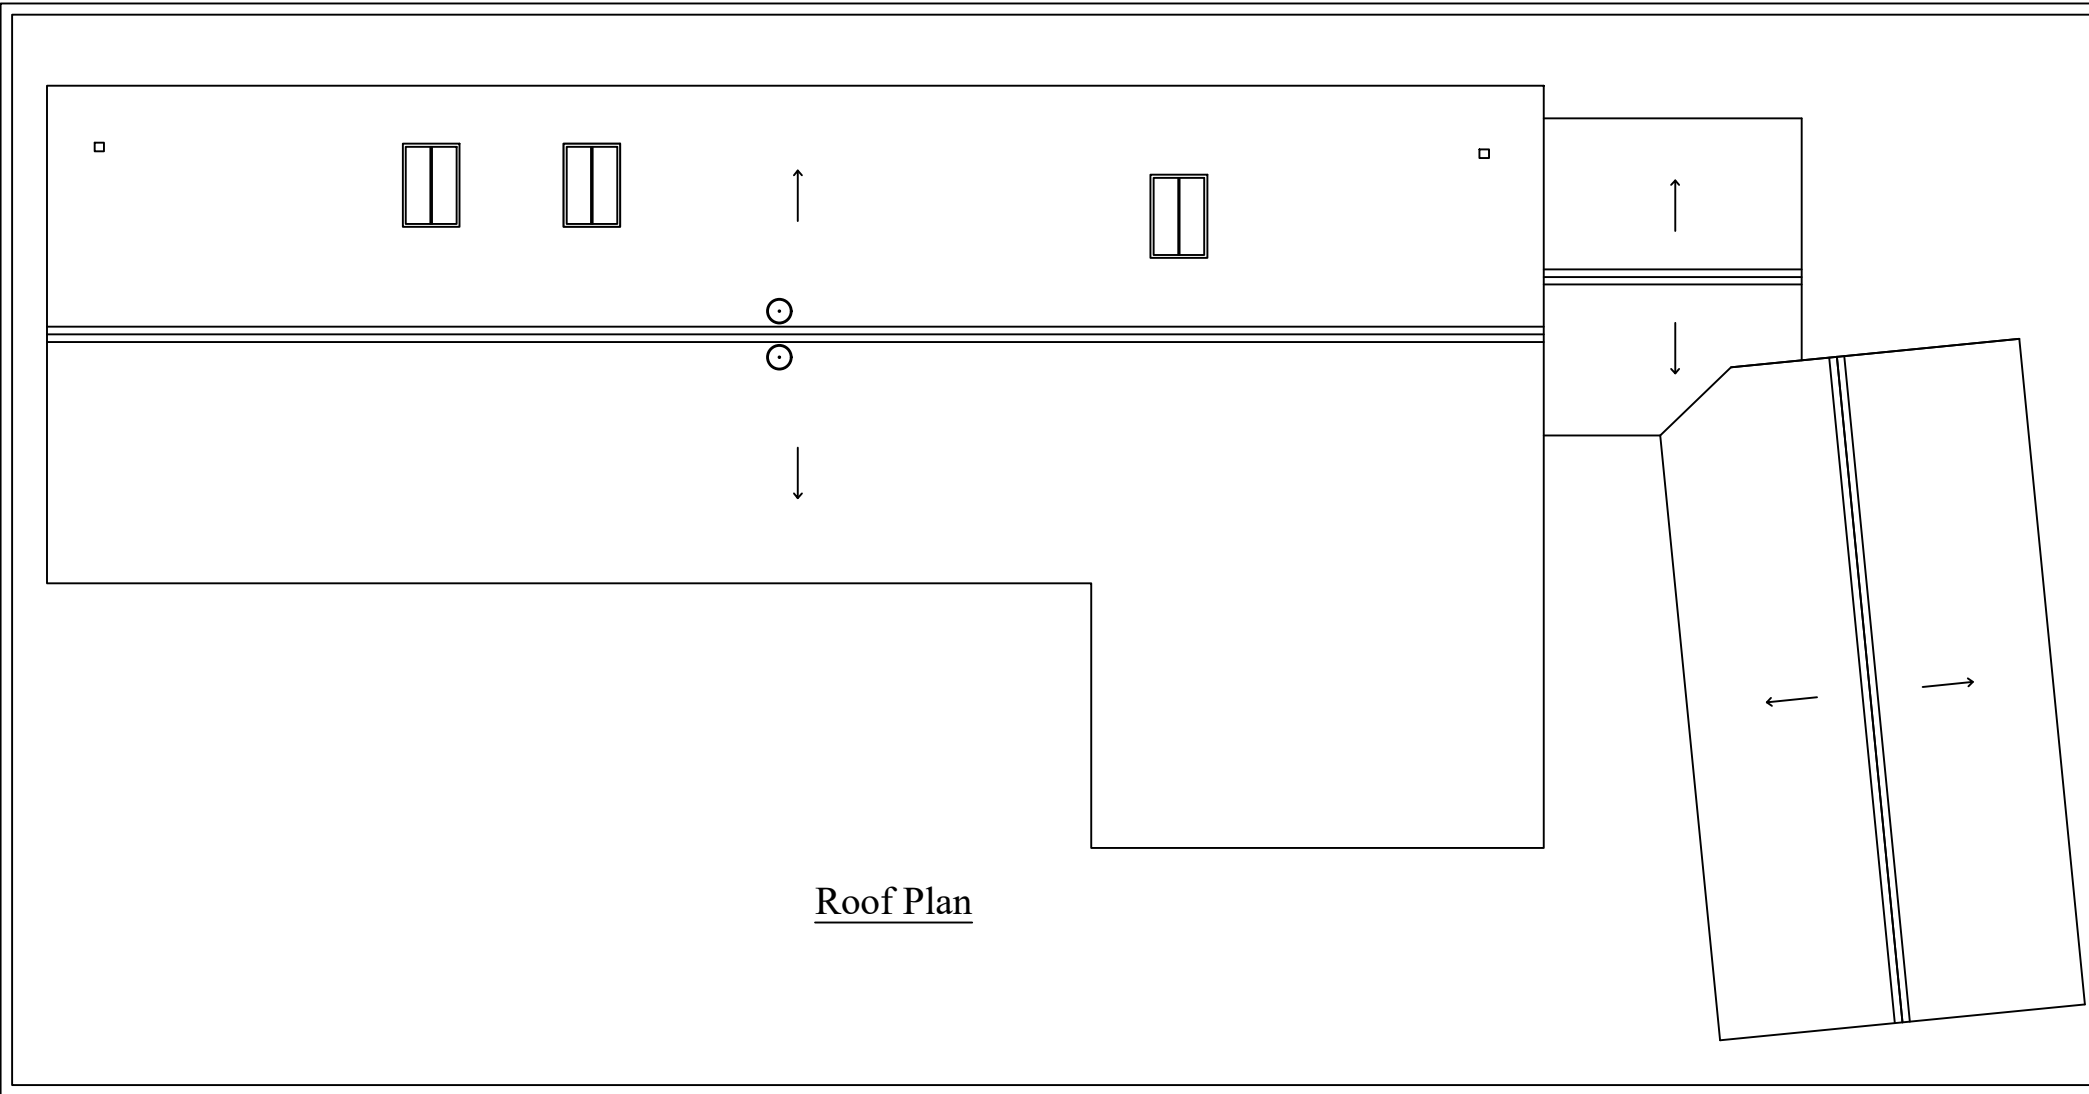
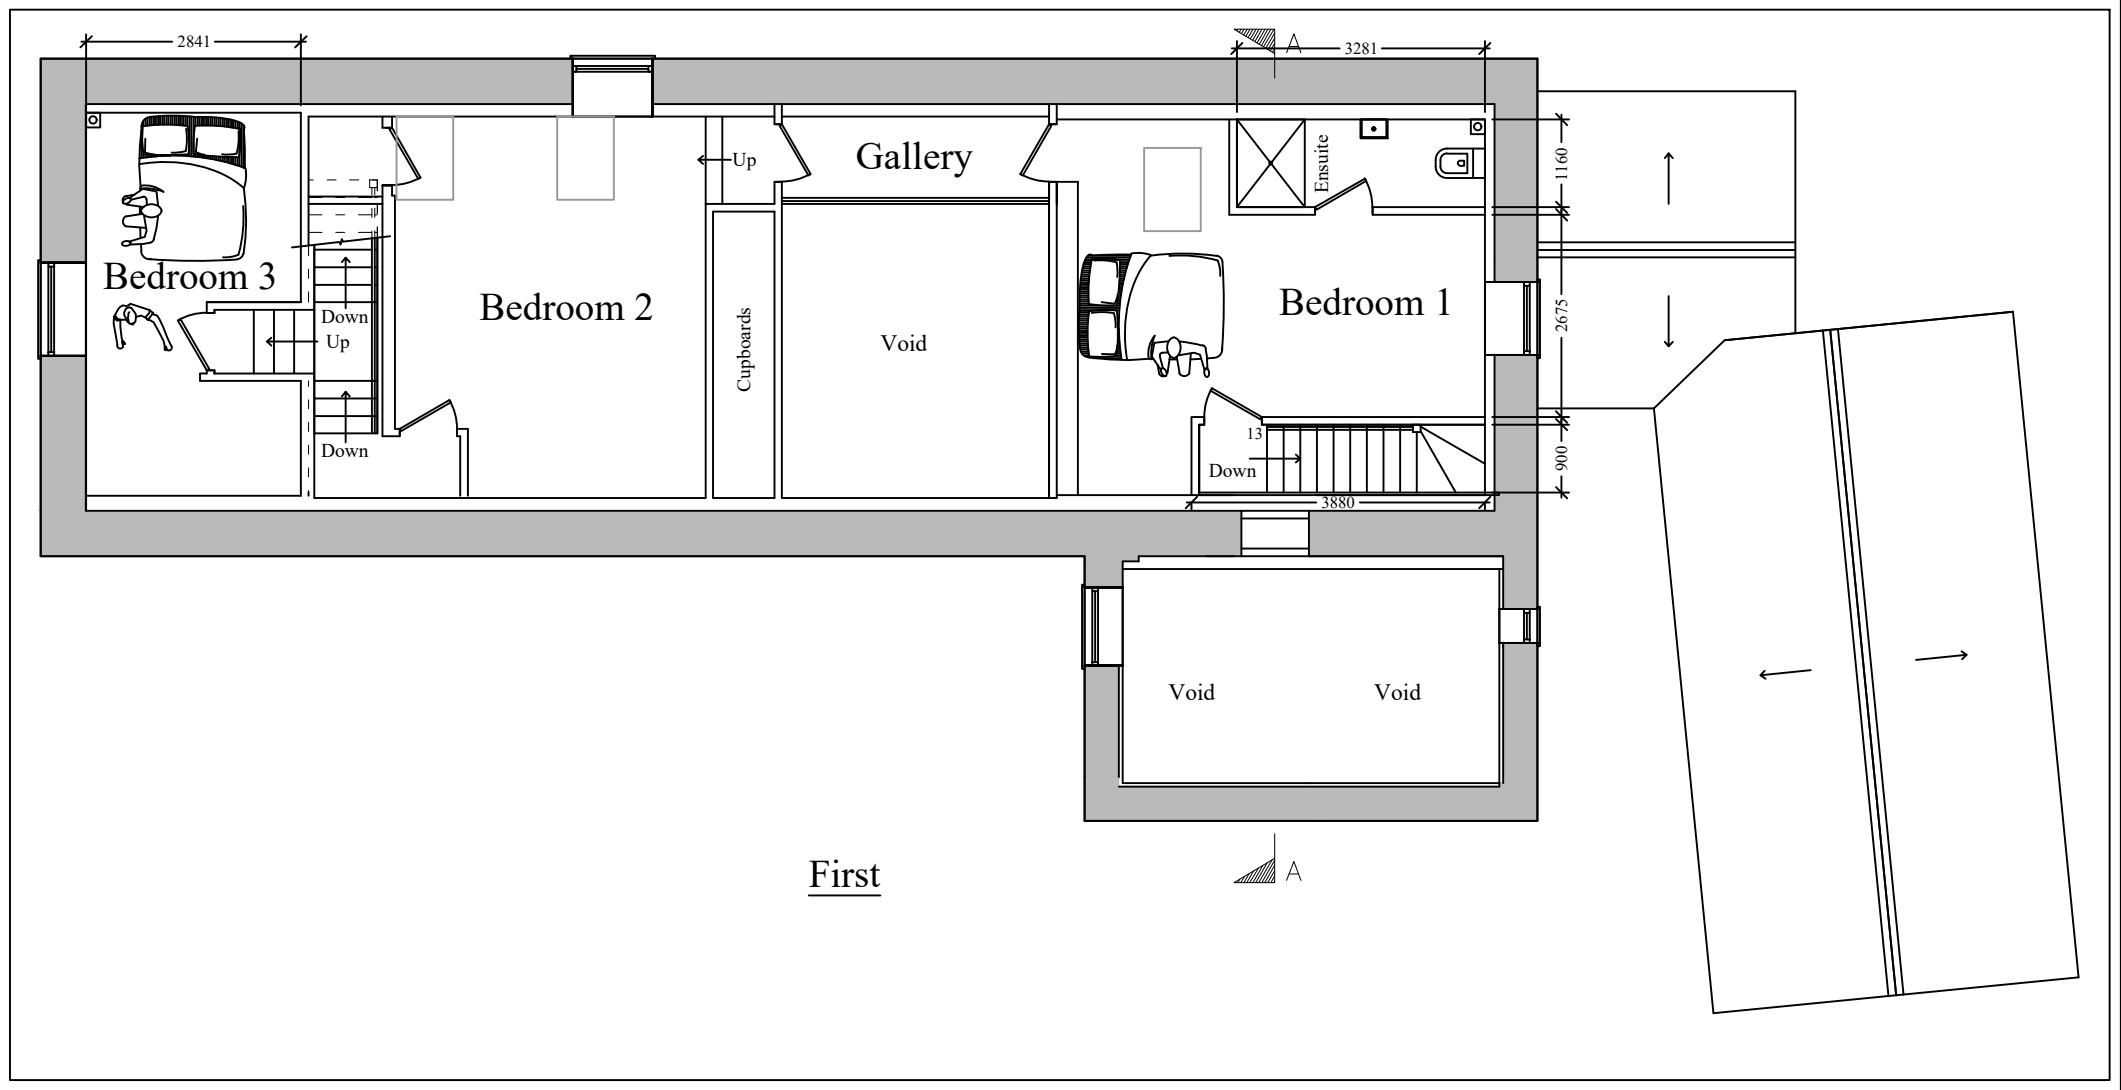


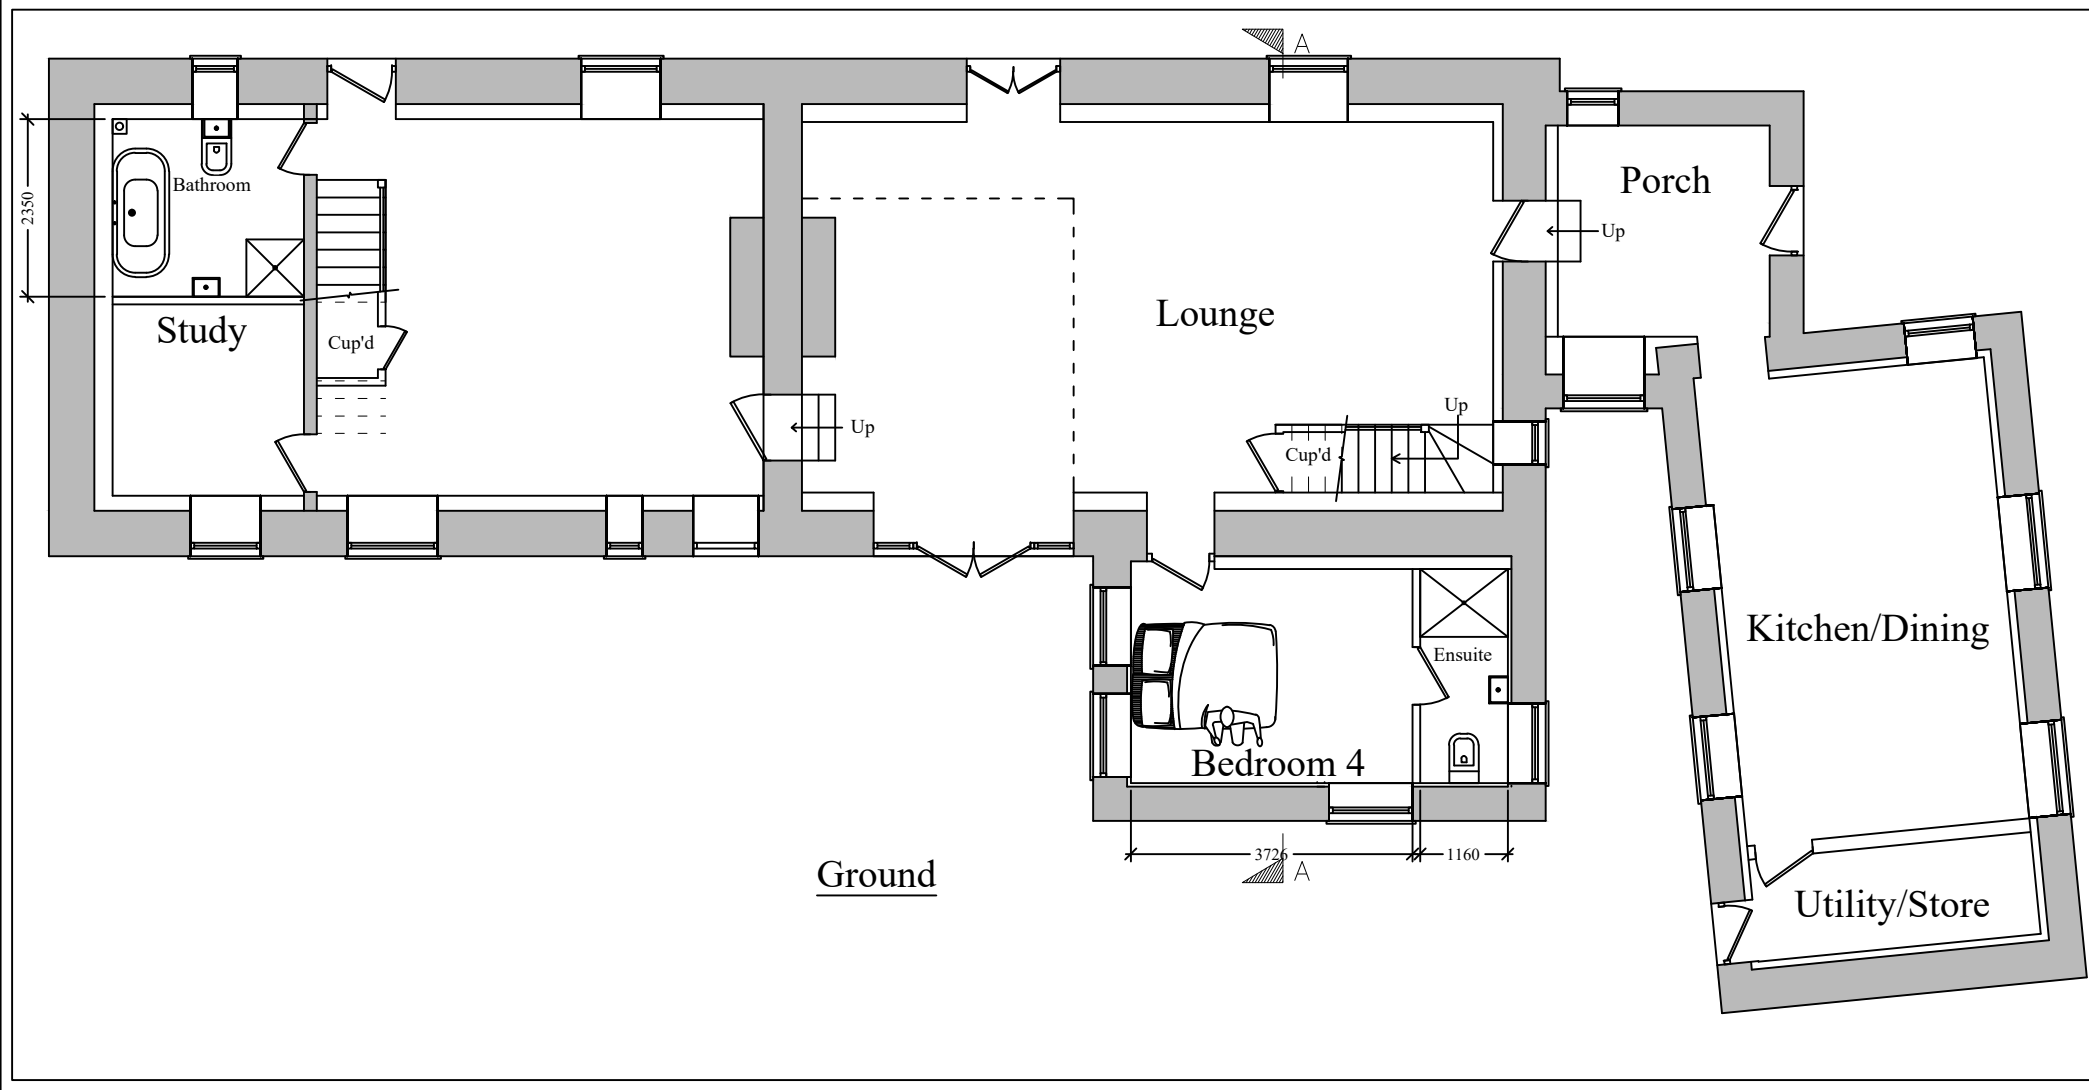

Planning

This drawing is the Copyright of SJ Design Limited.  
All dimensions must be checked on site.  
All materials and workmanship are to be in accordance with prevailing British Standards, Codes of Practice, Building Regulations, manufacturers and federation recommendations and all to the complete satisfaction of SJ Design Limited.

|  |  |  |
|--|--|--|
|  |  |  |
|  |  |  |
|  |  |  |
|  |  |  |

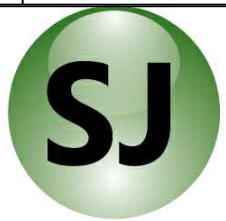

# DESIGN LTD

**Building Design & Surveying Consultants**  
The Old Co-Op Building, Church Street,  
Hayfield, High Peak SK22 2JE  
Tel:01663 742903 Fax:01663 751247  
Mobile: 07984 007 087 Email: info@sjdesign.net  
www.sjdesign.net

Client  
**Chris and Alison Beale**  
Job Title  
Proposed alterations at  
The Long Barn  
Whittle Fold  
New Mills  
High Peak  
SK22 4EF

Drawing Title  
**Floor and Roof Plans  
and Section as Proposed**

Scale  
1:100 at A2 or as marked  
Date  
April 2024  
Drawn by  
SJ

|                    |      |
|--------------------|------|
| Drawing No.<br>201 | Rev. |
|--------------------|------|