


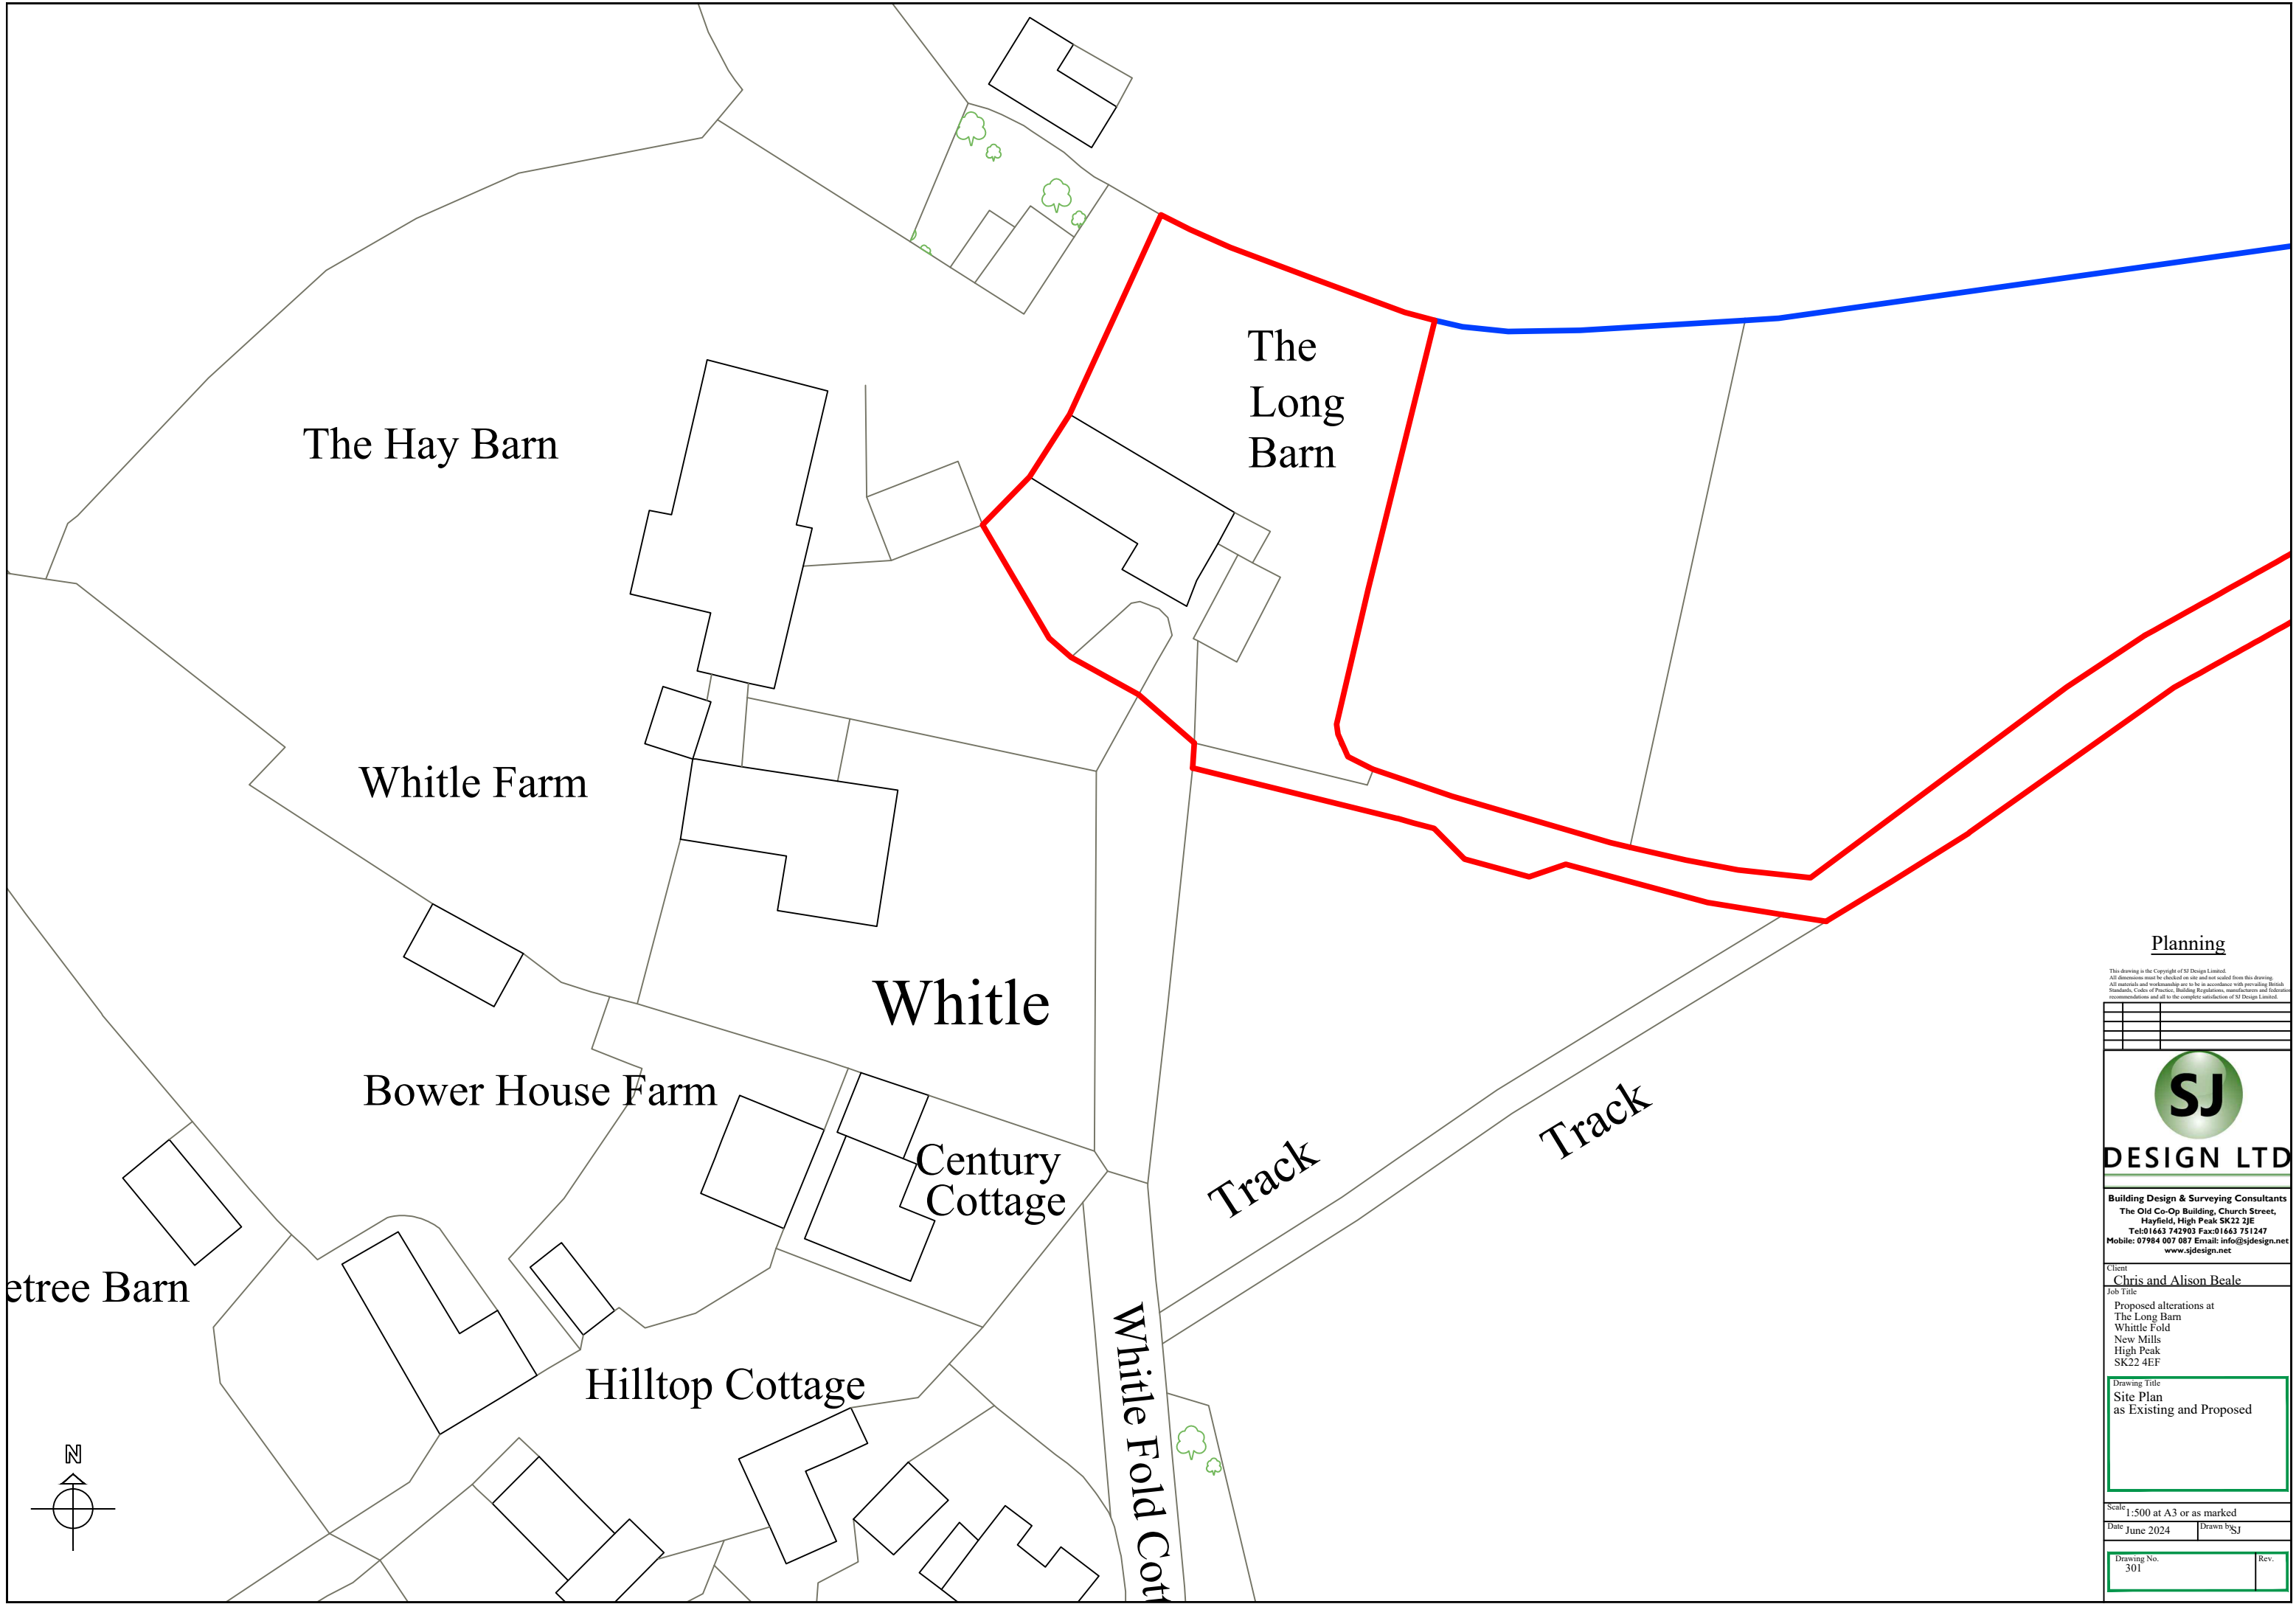

Planning

This drawing is the Copyright of SJ Design Limited.
All dimensions must be checked on site and not scaled from this drawing.
All materials and workmanship are to be in accordance with prevailing British
Standards, Codes of Practice, Building Regulations, manufacturers and industry
recommendations and all to the complete satisfaction of SJ Design Limited.



DESIGN LTD

Building Design & Surveying Consultants
The Old Co-Op Building, Church Street,
Hayfield, High Peak SK22 2JE
Tel:01663 742903 Fax:01663 751247
Mobile: 07984 007 087 Email: info@sjdesign.net
www.sjdesign.net

Client
Chris and Alison Beale
Job Title
Proposed alterations at
The Long Barn
Whittle Fold
New Mills
High Peak
SK22 4EF

Drawing Title
**Site Plan
as Existing and Proposed**

Scale 1:500 at A3 or as marked
Date June 2024 Drawn by SJ

Drawing No. 301	Rev.
--------------------	------