




notes |

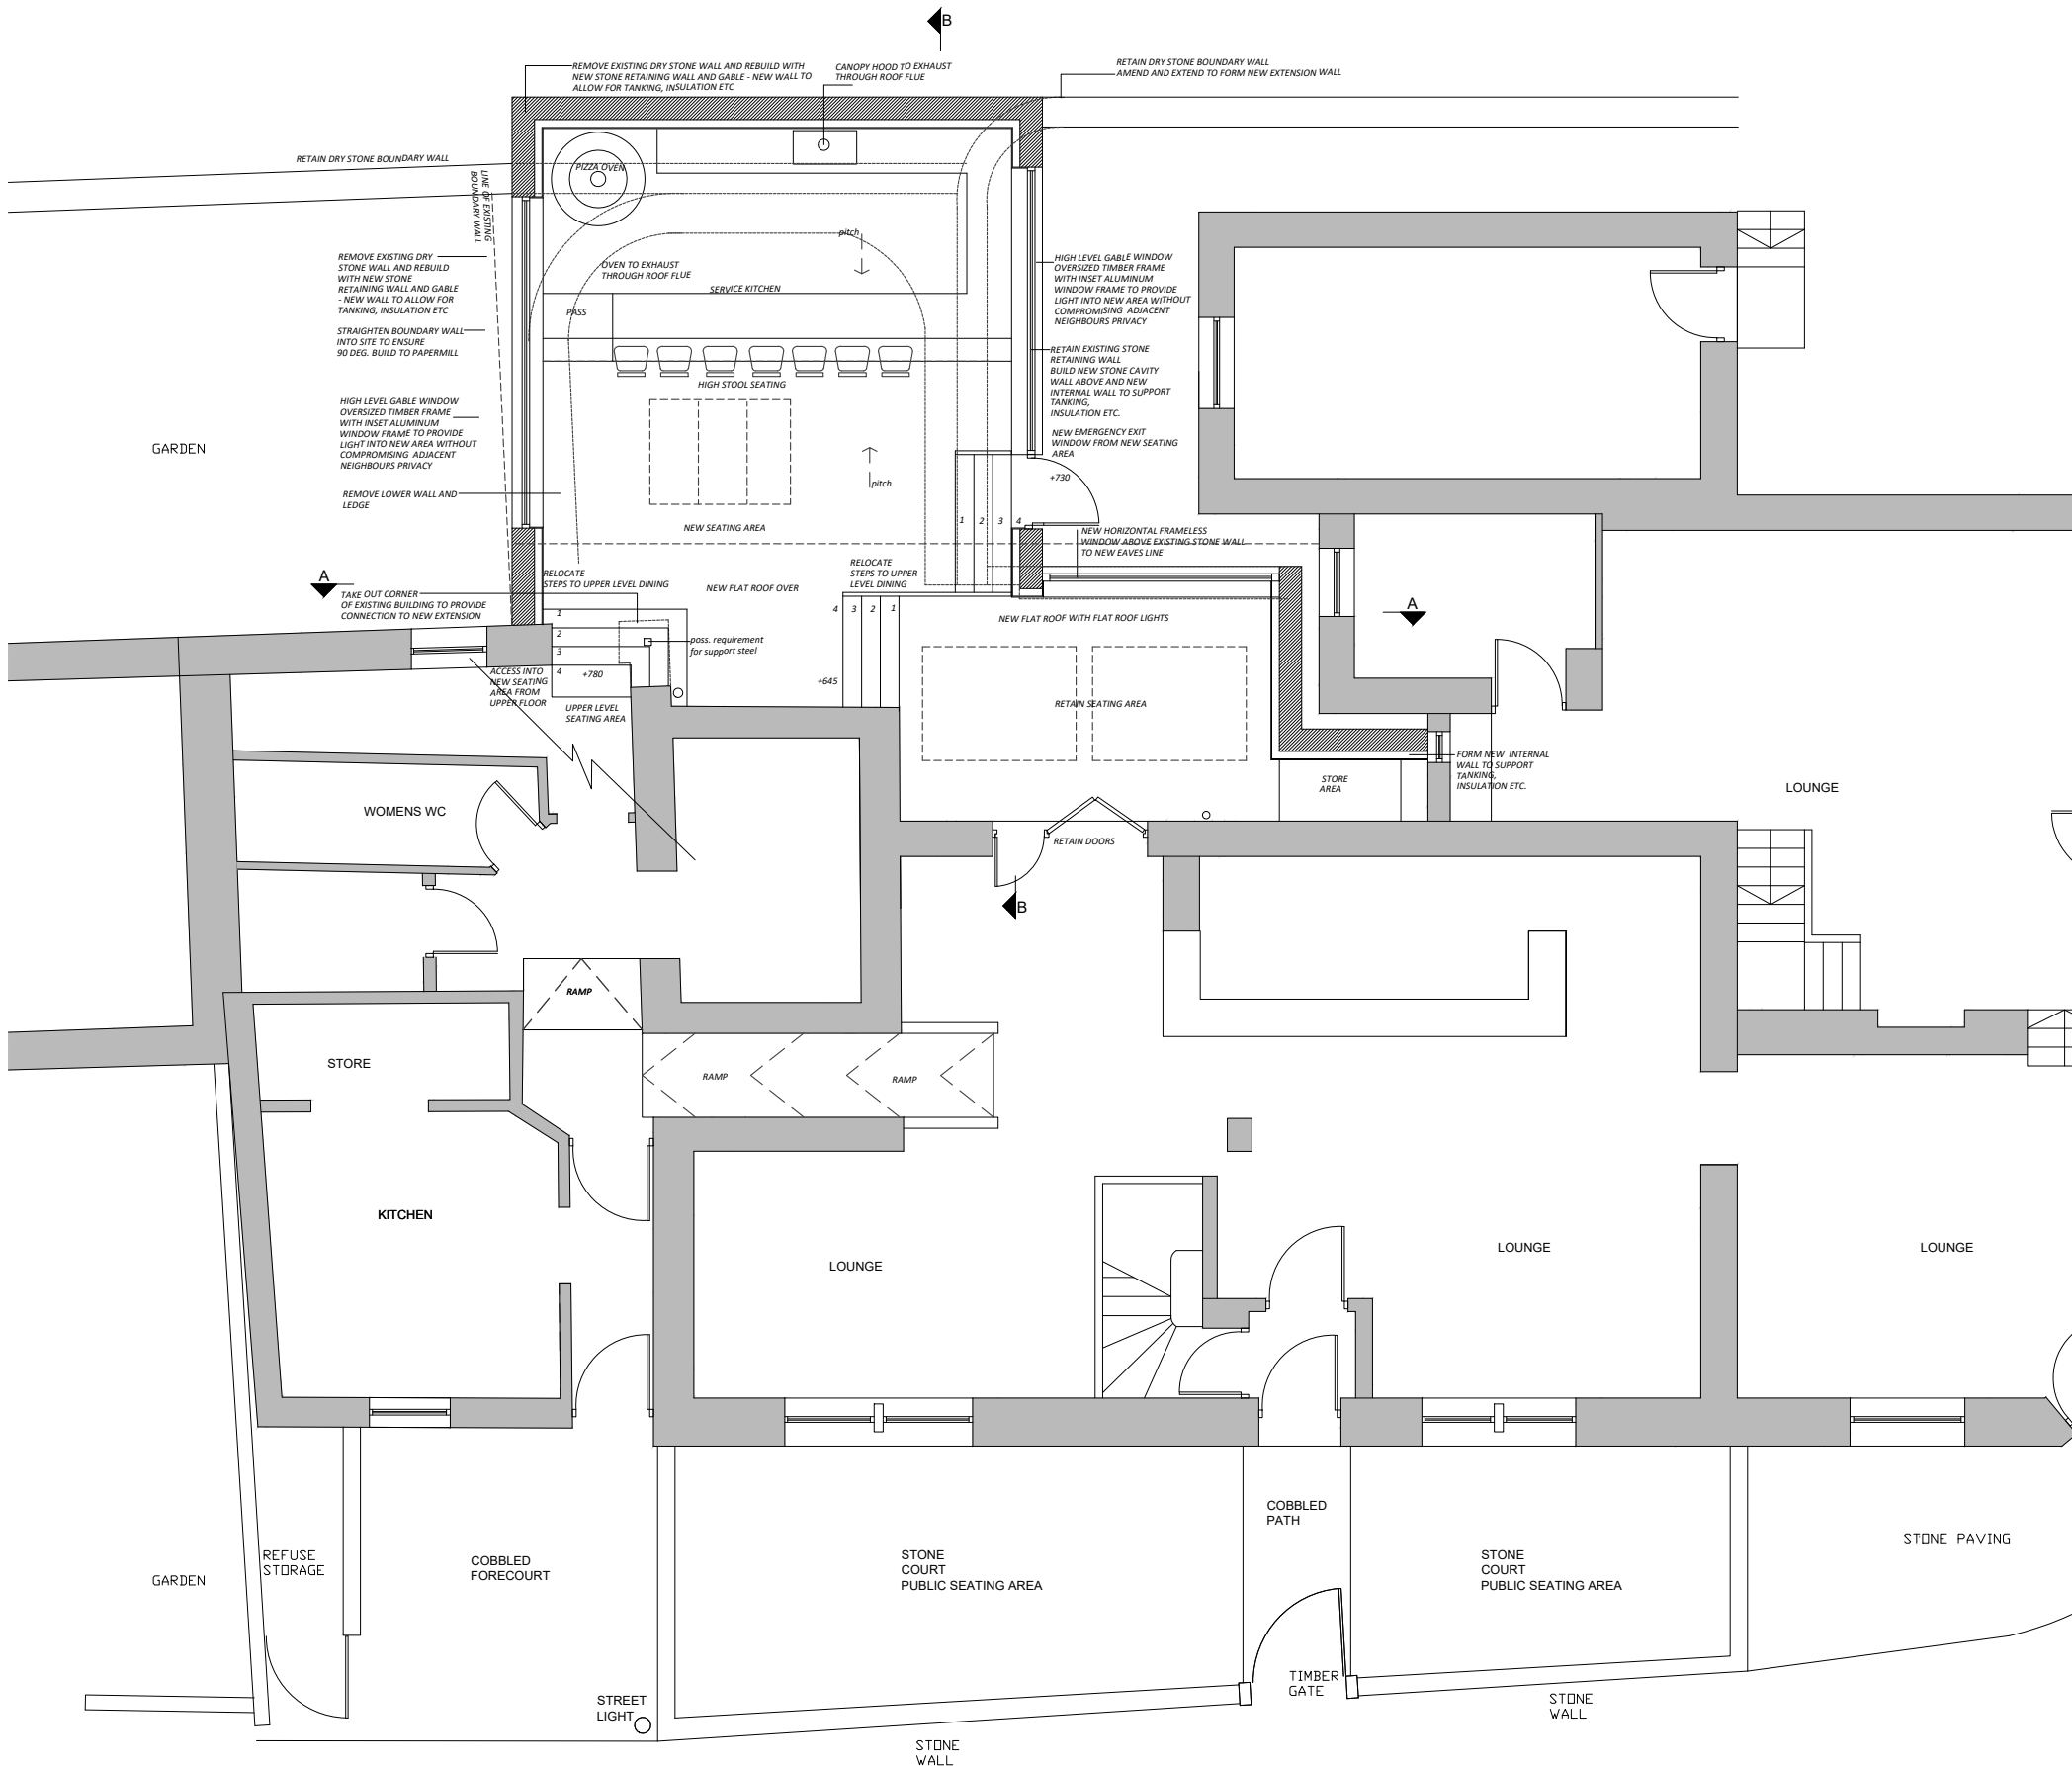

Proposed Ground Floor Plan 1:100

rev.	description
Rev. A 12.08.24	Relocated rear eastern boundary wall following on site investigations and construction requirement
client	Mr D Capper The Old Hall Ltd
project	EXTENSION to The Paper Mill Head Lane Whitehough Chinley
drawing title	PROPOSED GROUND FLOOR PLAN
drawing number	SW381A- PL005
revision	A
drawing status	PLANNING
scale	1:100 @A3
date	DEC 23
drawn by	CW
checked by	JS