




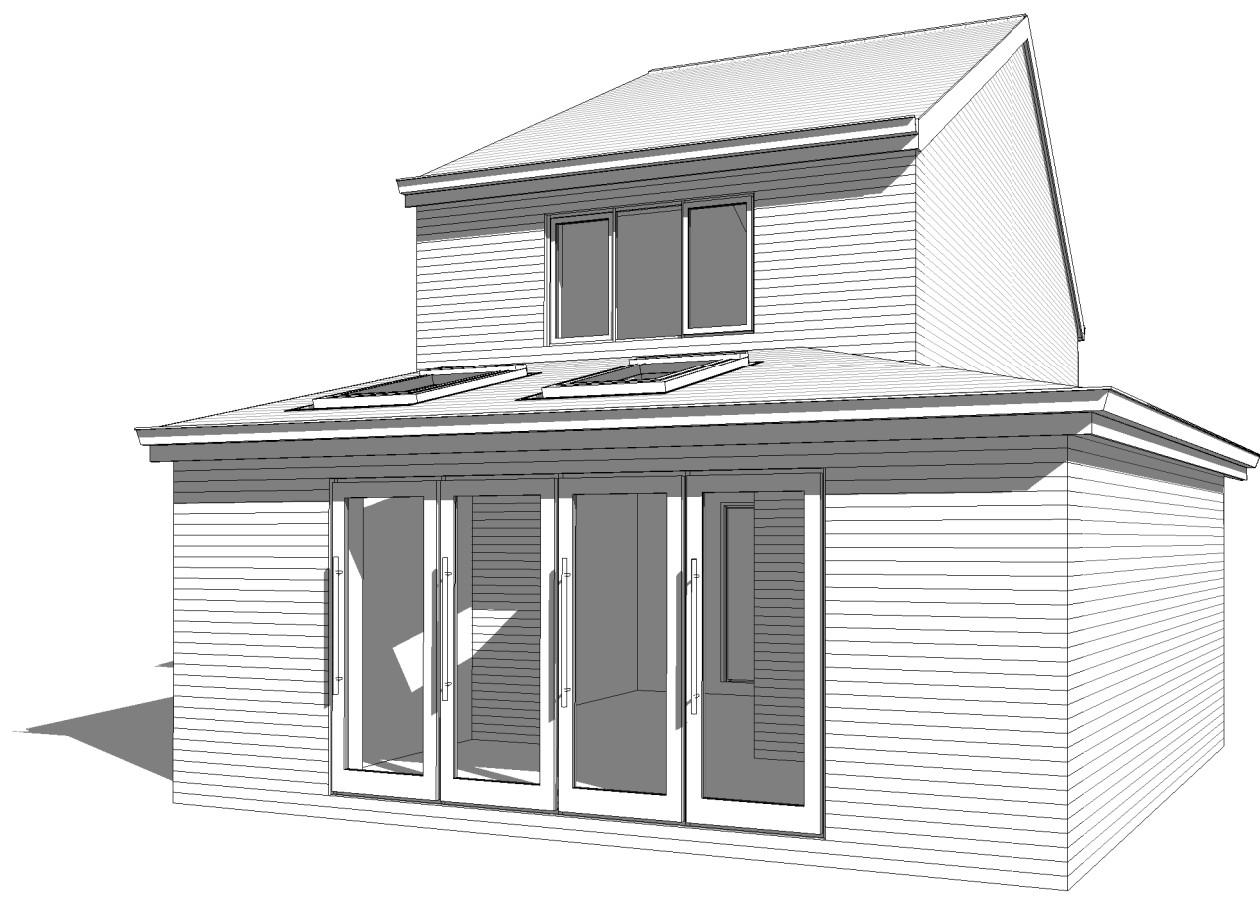

3 3D View 1

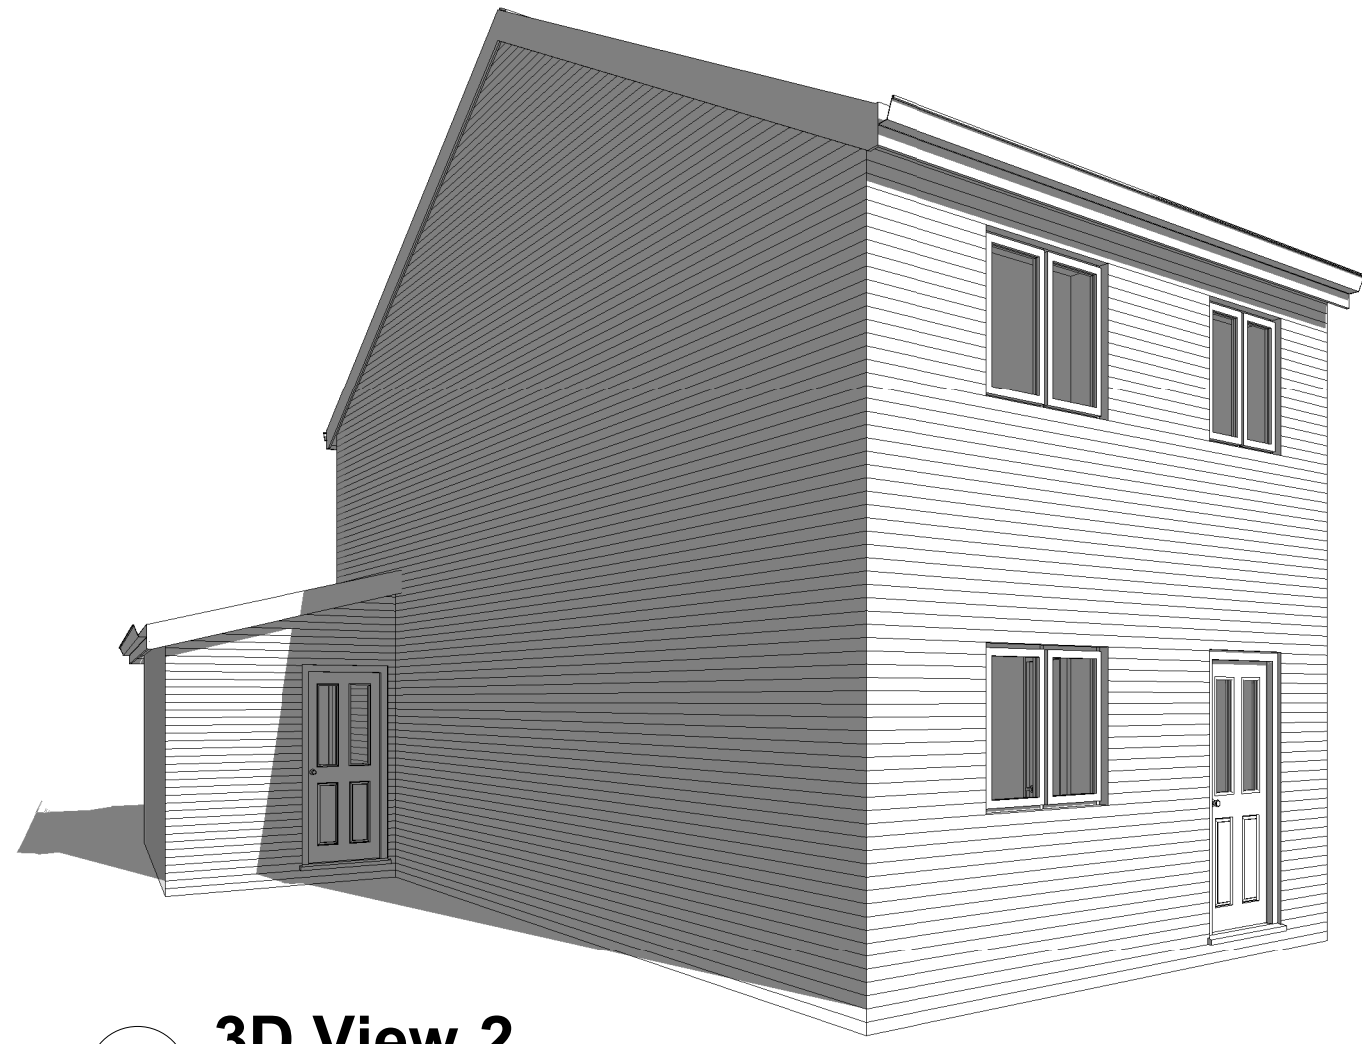


9 3D View 2

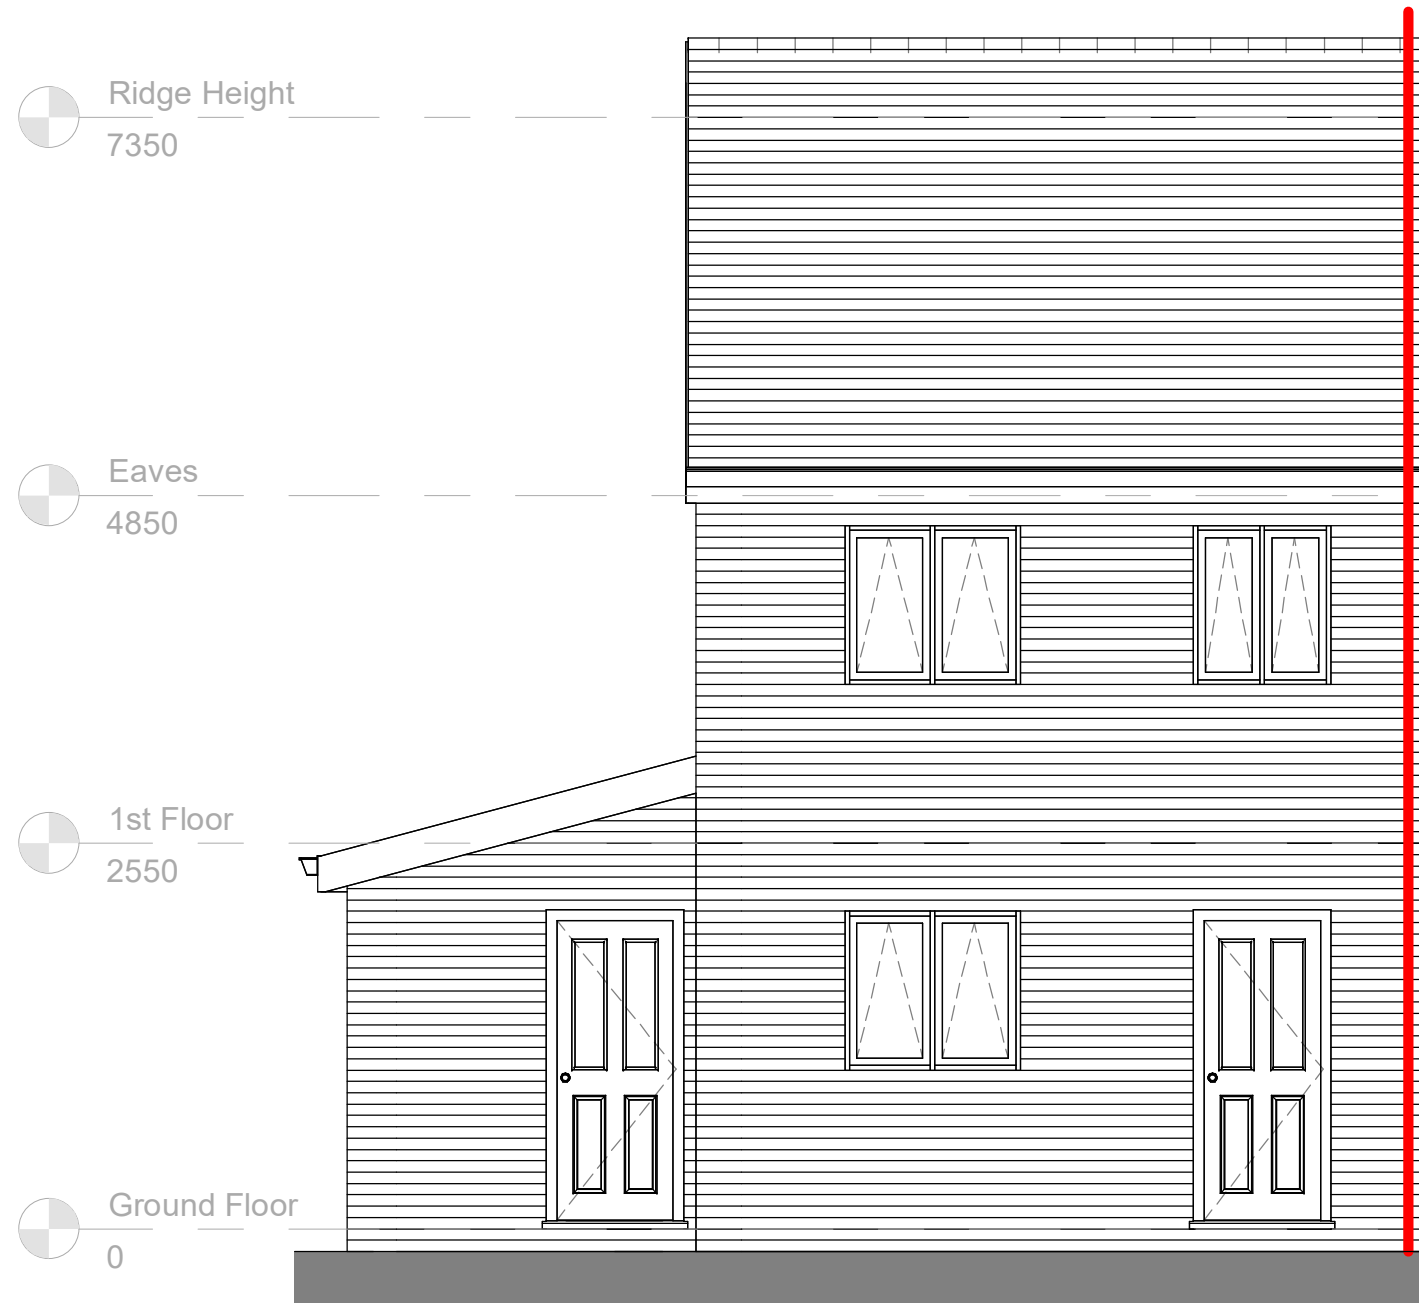

6 As Proposed Front Elevation
1 : 50




5 As Proposed RHS Elevation
1 : 50

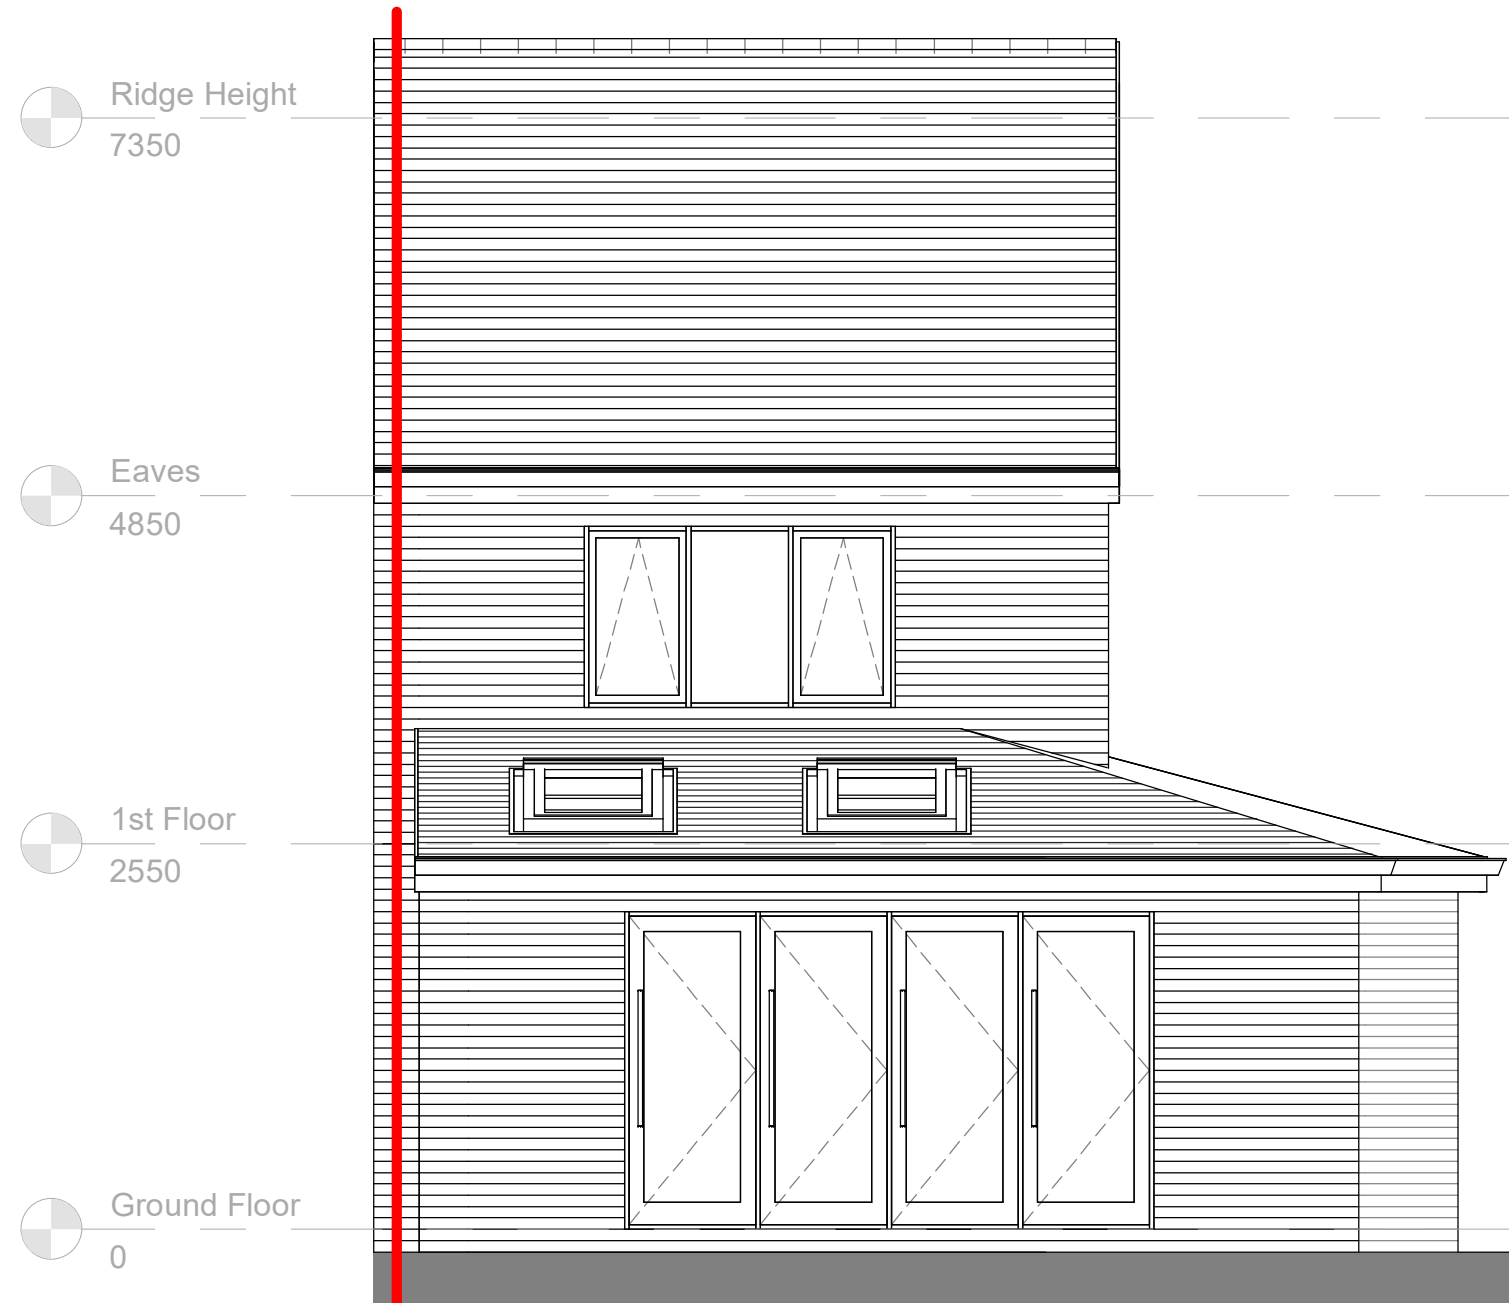


4 As Proposed Rear Elevation
1 : 50



7 As Proposed LHS Elevation
1 : 50

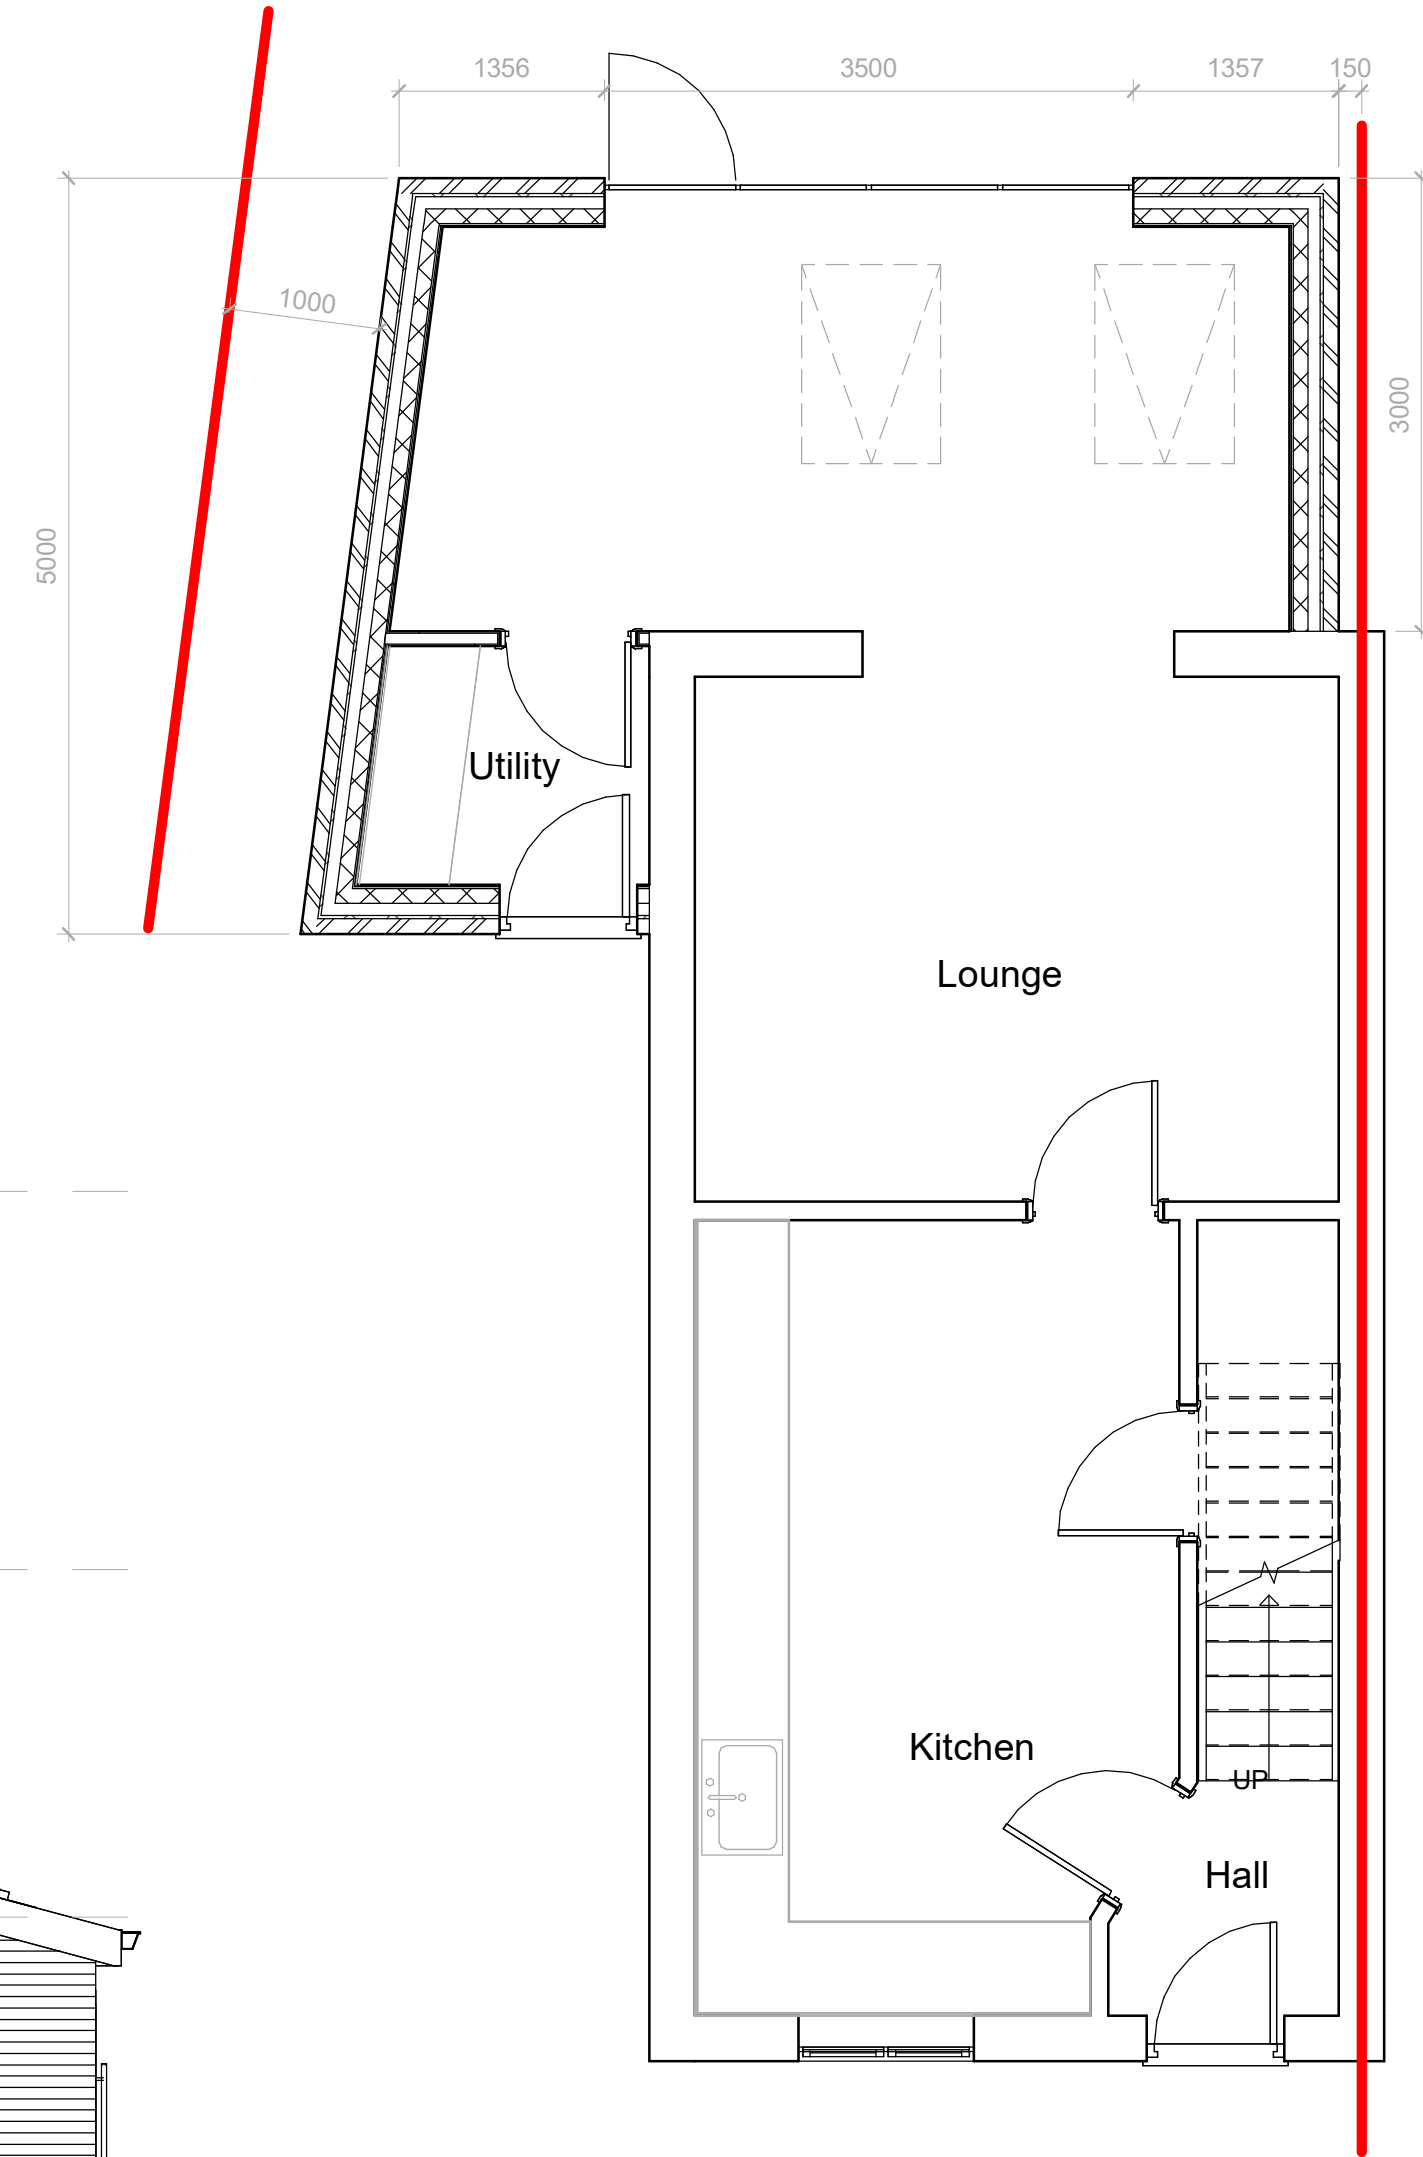

2 As Proposed Ground Floor
1 : 50

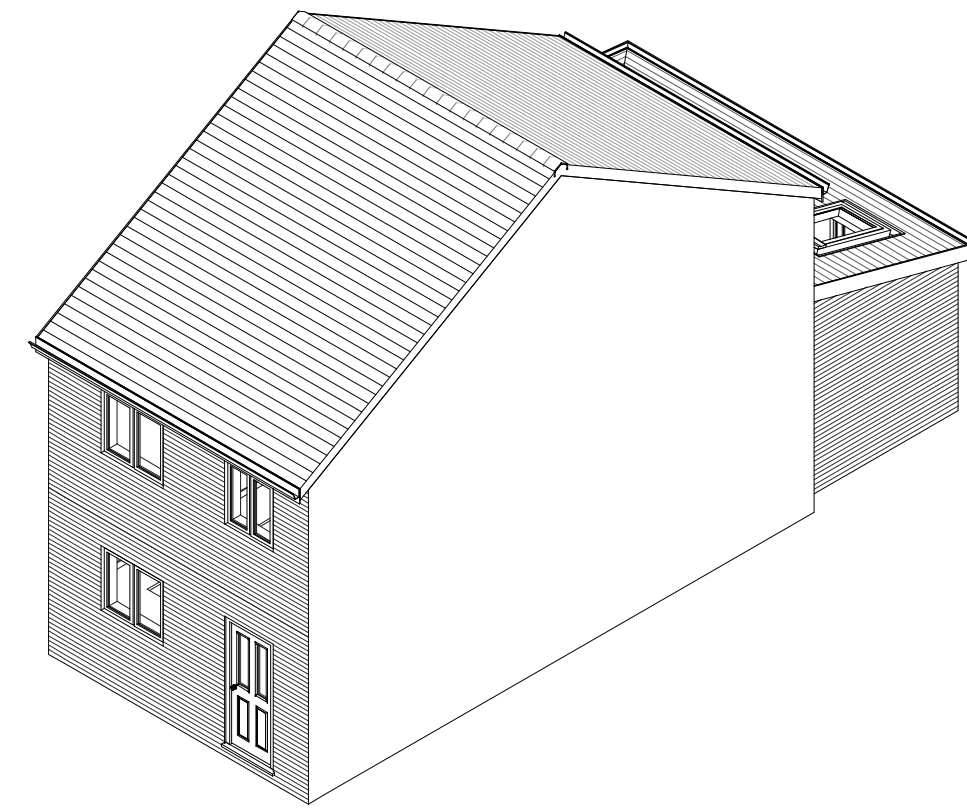



8 Proposed 3D

NOTES

ALL DIMENSIONS AND LEVELS ARE TO BE CHECKED ON SITE

ANY DISCREPANCIES ARE TO BE REPORTED TO THE PROJECT MANAGER BEFORE ANY WORK COMMENCES

THIS DRAWING SHALL NOT BE REPRODUCED WITHOUT EXPRESS WRITTEN PERMISSION FROM Clarks Bespoke Design LTD.

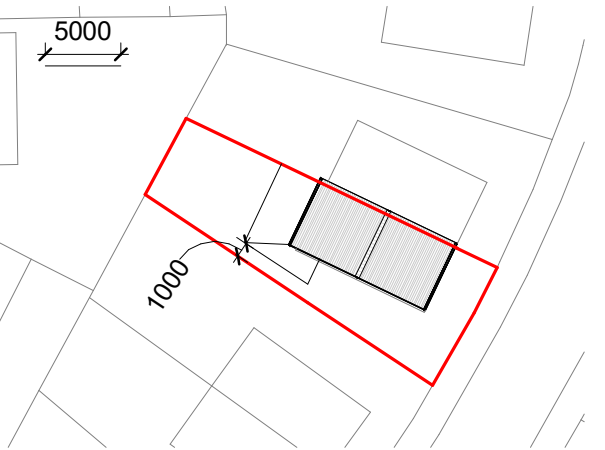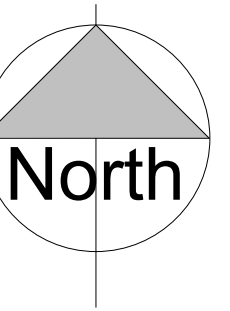

1 Block Plan
1 : 500

P3 20.08.24 BC location plan and block plan amended
P2 07.08.24 BC client comments
P1 22.06.24 BC First Issue

Rev No.	Rev Date	Rev By	Description
---------	----------	--------	-------------

project

48 Hawthorn Dr

location

48 Hawthorn Dr, Glossop
SK13 7EE

client

GS Construction



drawing title

As Proposed

dwg purpose

PRELIMINARY

scale As indicated drawn BC checked BC

@ sheet size A1 rev date 20.08.24

24-006 PL-002 P3

job number drawing number revision