



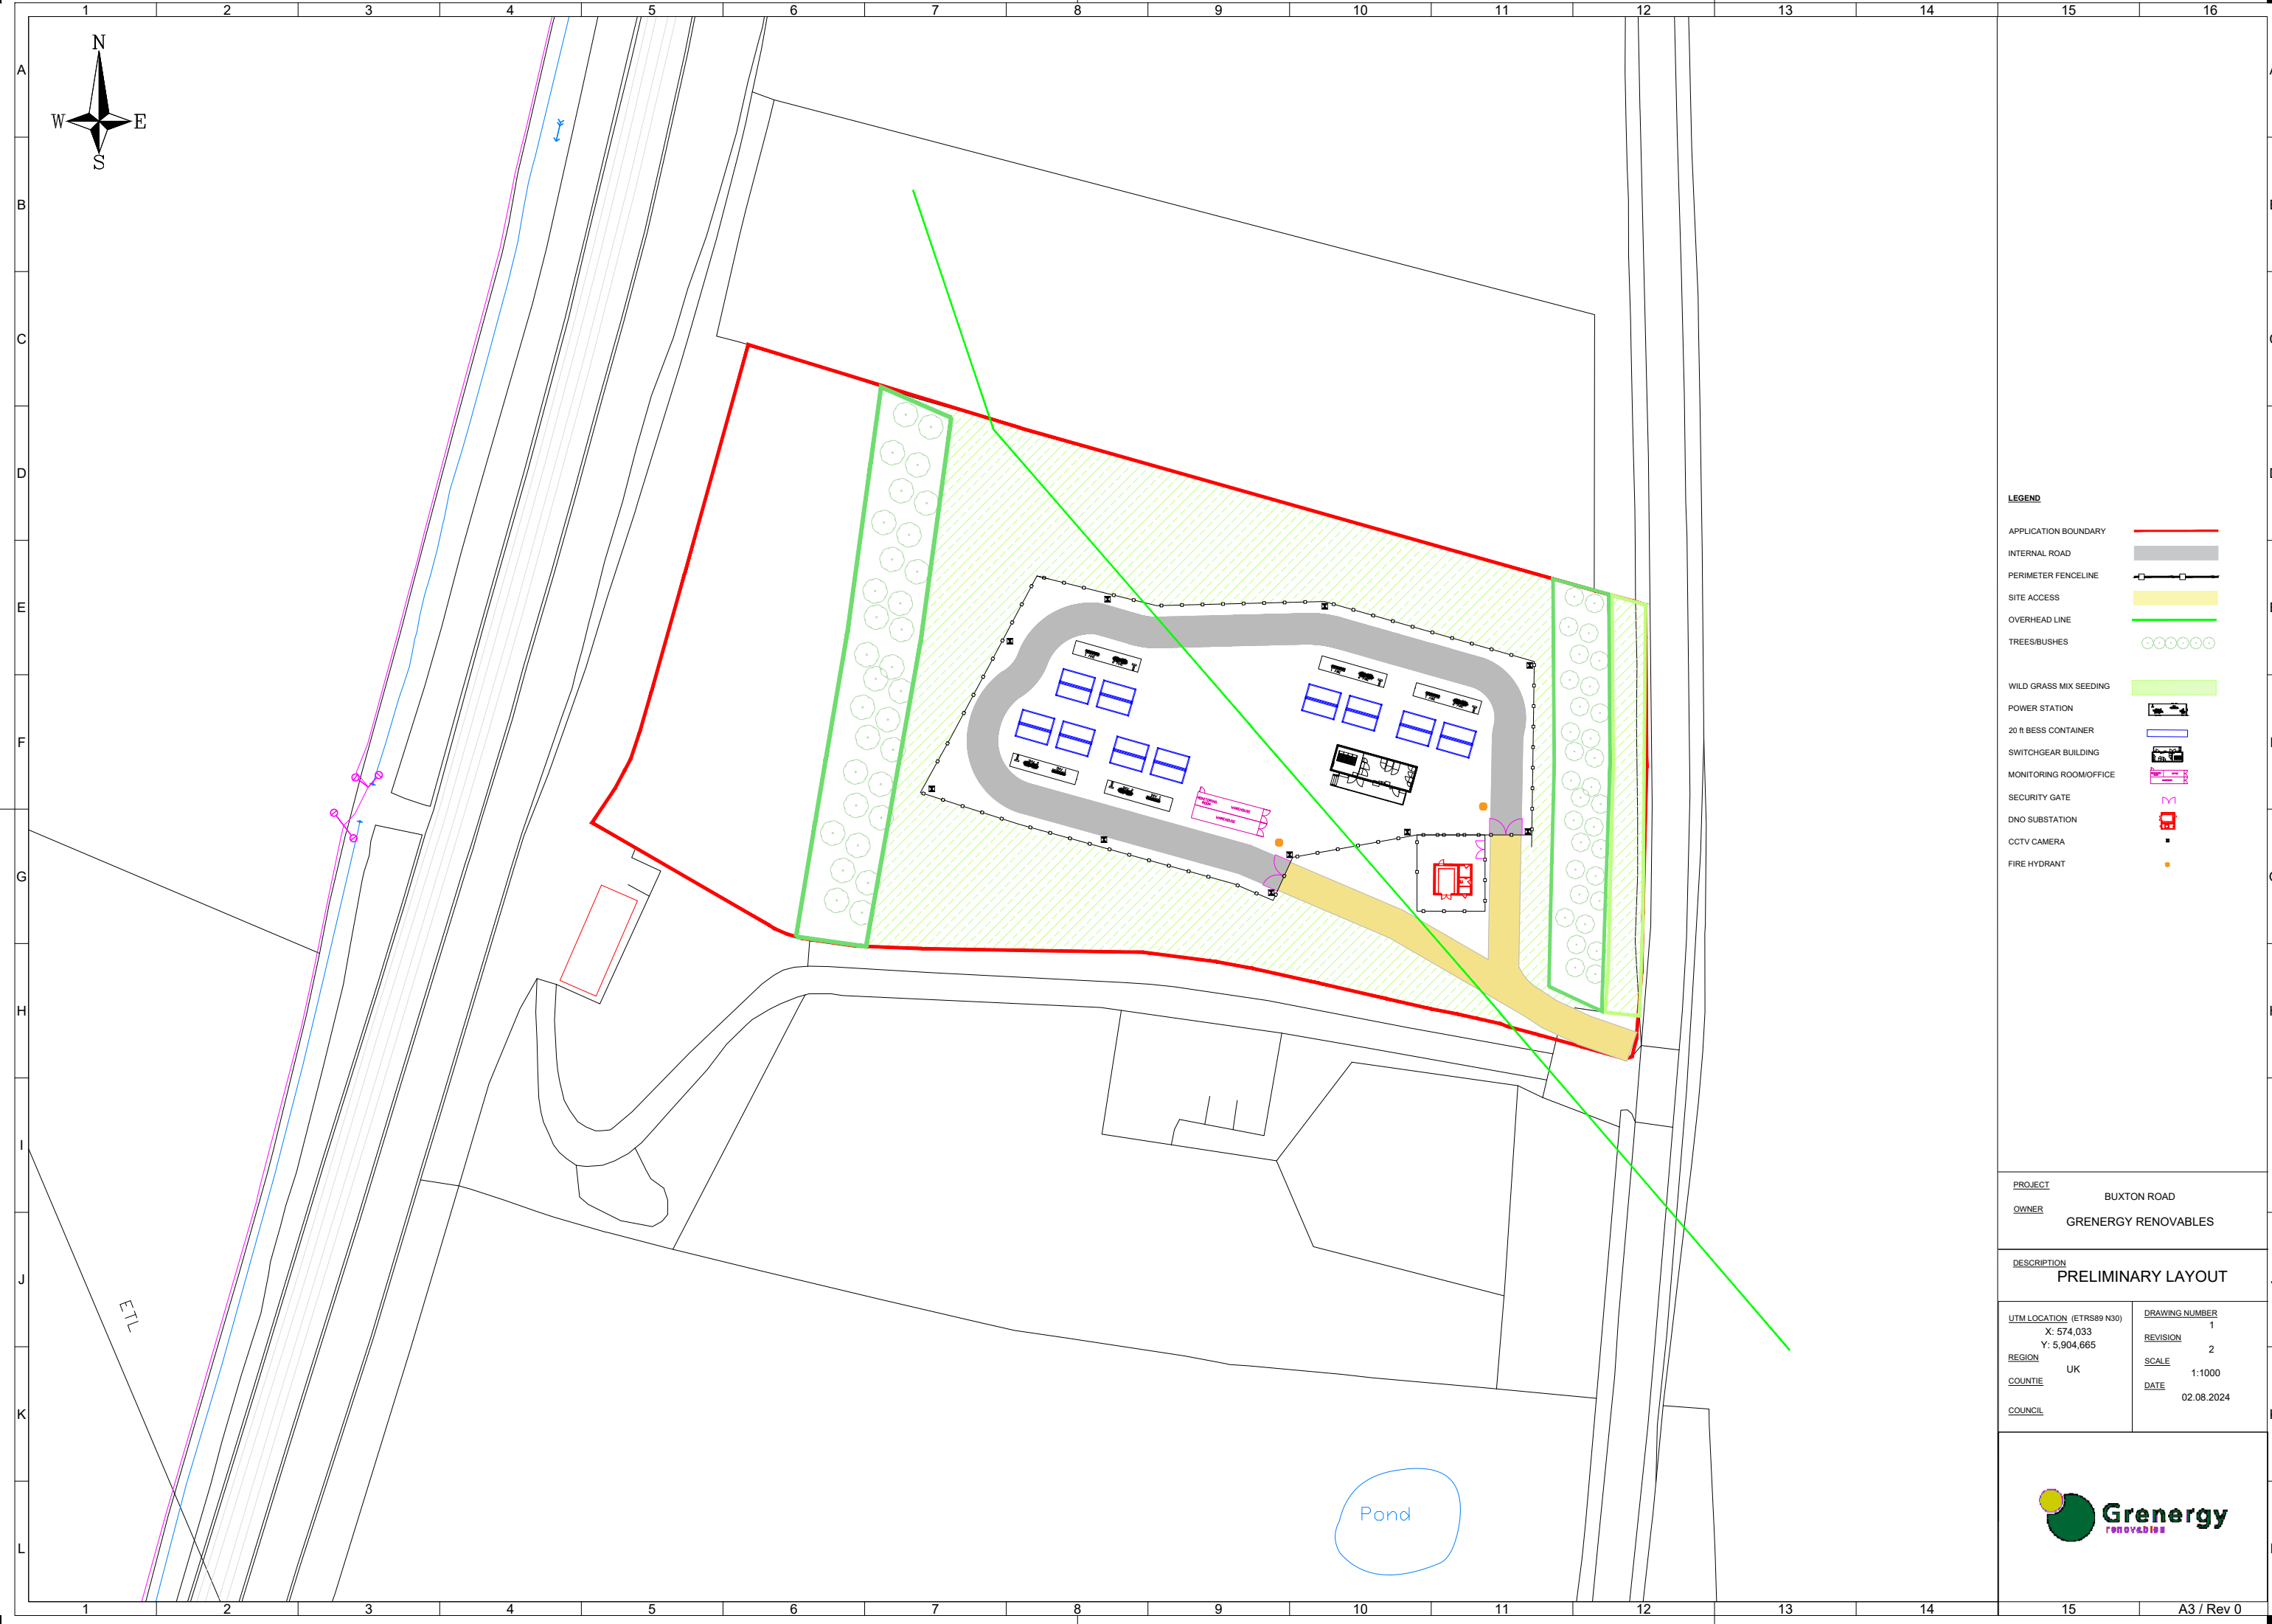

APPLICATION BOUNDARY
INTERNAL ROAD
PERIMETER FENCELINE
SITE ACCESS
OVERHEAD LINE
TREES/BUSHES

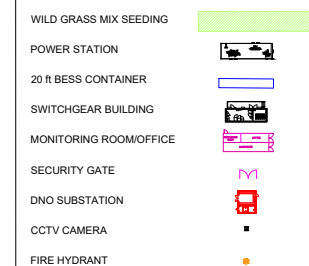

<u>PROJECT</u>	BUXTON ROAD
<u>OWNER</u>	GREENERGY RENOVABLES

DESCRIPTION	PRELIMINARY LAYOUT
1. Site Preparation: - Clearing of vegetation and debris. - Grading and leveling of the site. - Installation of erosion control measures.	Diagram showing the preliminary layout for site preparation. The area is rectangular, measuring 100' by 150'. It is divided into three sections: a 50' wide section on the left, a 50' wide section in the middle, and a 50' wide section on the right. The top section is labeled 'Clearing' and the bottom section is labeled 'Grading'.

<u>UTM LOCATION</u> (ETRS89 N30)	<u>DRAWING NUMBER</u>
X: 574,033	1
Y: 5,904,665	<u>REVISION</u>
<u>REGION</u>	2
UK	<u>SCALE</u>
<u>COUNTIE</u>	1:1000
<u>COUNCIL</u>	<u>DATE</u>
	02.08.2024

