



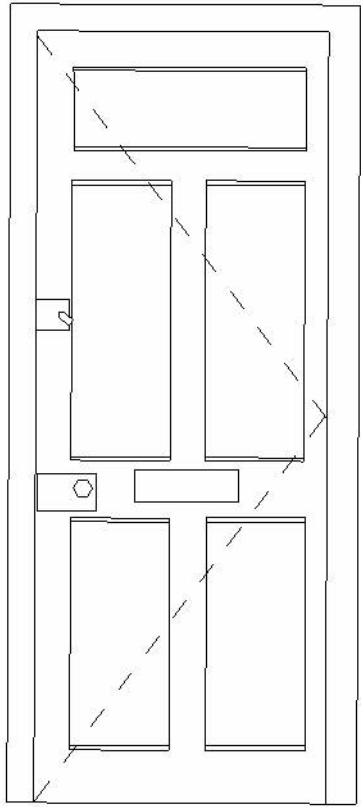


External Front Door


Existing 4 panelled internal door with 2no. frosted glass panels.

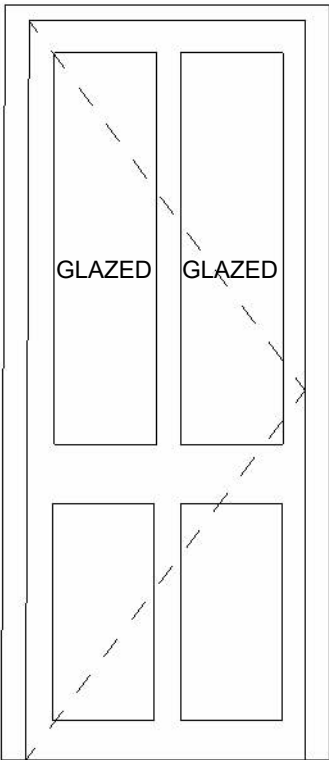


Internal Bathroom Door

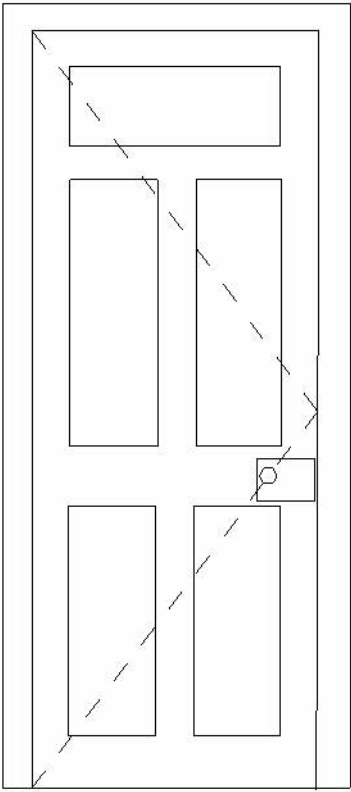

Internal Kitchen Door

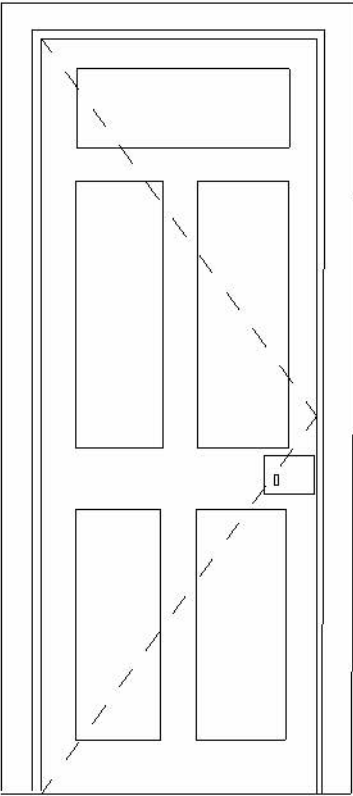

Internal Bedroom Door

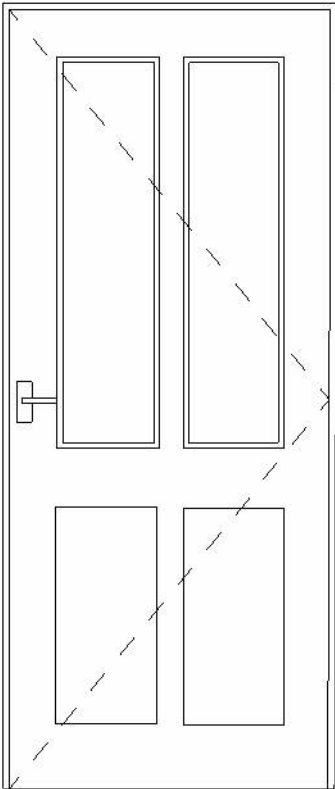


External Back Door

- Notes:
- 1. Internal doors to be repaired and restored where possible.
  - 2. Ironmongery to be replaced where necessary.
  - 3. Where retained, existing doors to be stripped and repainted to suit internal joinery.

B

Note:  
Drawing portrays design intent for planning purposes only and not for construction.  
Scale noted in title block applicable at print size specified.  
Dimensions are to be checked on site.  
If in doubt please ask.

 

- Notes:
- 1. This drawing is to be read in conjunction with existing layout drawing no. 01001, and proposed layout drawing no. 02020.
  - 2. Refer to existing internal room elevations for further notes and references.

|     |           |    |                        |
|-----|-----------|----|------------------------|
| P03 | Aug 2024  | LB | 'Do Not Scale' Omitted |
| P02 | Aug 2024  | LB | Submitted              |
| P01 | July 2024 | LB | For Approval           |

Rev Date Intls Details

© The moral rights of the author are hereby asserted.  
This drawing and design is the sole property of Buttress Ltd and must not be reproduced without permission.  
Buttress Ltd is Registered in England and Wales: 5363573

Buttress

Manchester

41 Bengal Street  
Manchester  
M4 6AF

0161 236 3303

www.buttress.net

Leeds

Clockwise, Yorkshire House  
Greek Street, Leeds  
LS1 5SH

0113 539 7965

Certified



Project Title Inghams Almshouse  
Client Edward Mayes Trust  
Location New Mills

Drawing ref Existing Door Schedule

Date 20/08/2024 10:15:21 Scale 1 : 20

Checker LB Size A3

Job No: 9848 Status S3 Suitable for Review and Comments

Project Origin Volume Level Type Role Number Rev

INGHM-BUT-XX-XX-DR-A-32001-P03