




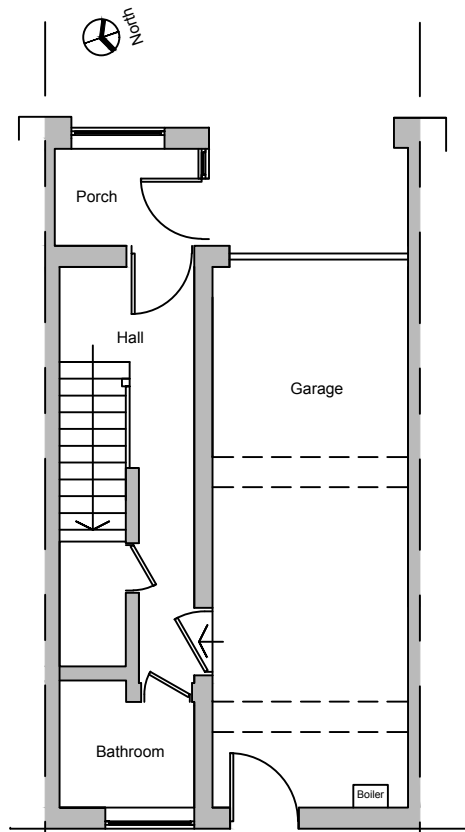


Existing Ground Floor Plan

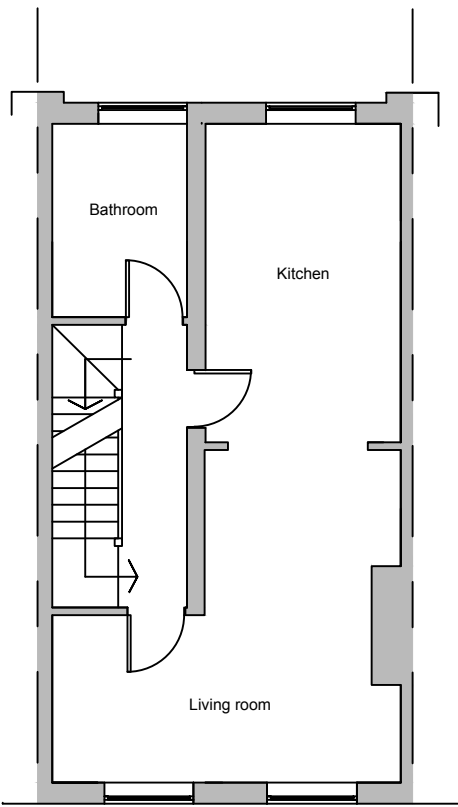


Existing First Floor Plan

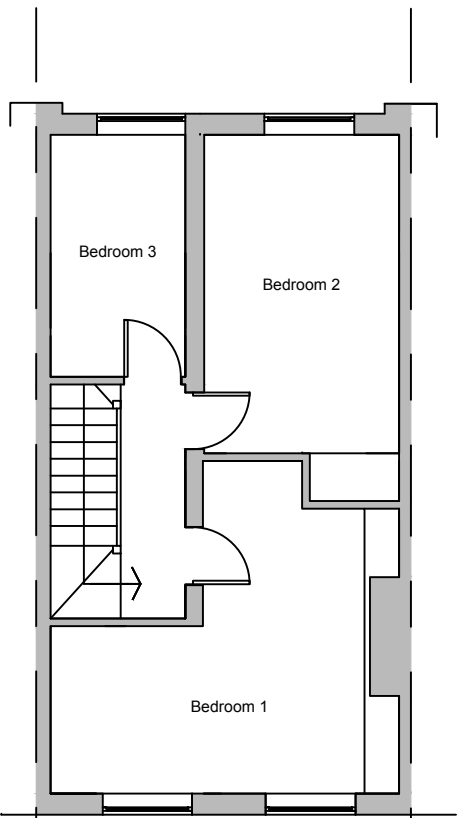

Existing Second Floor Plan

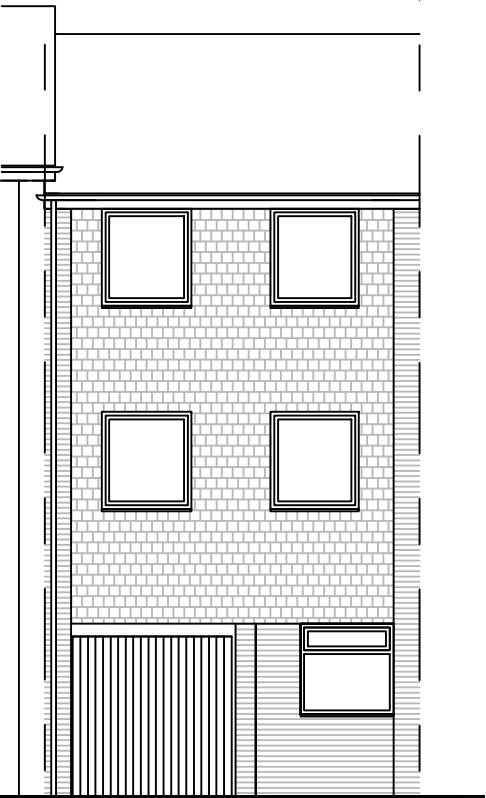

Existing Front Elevation

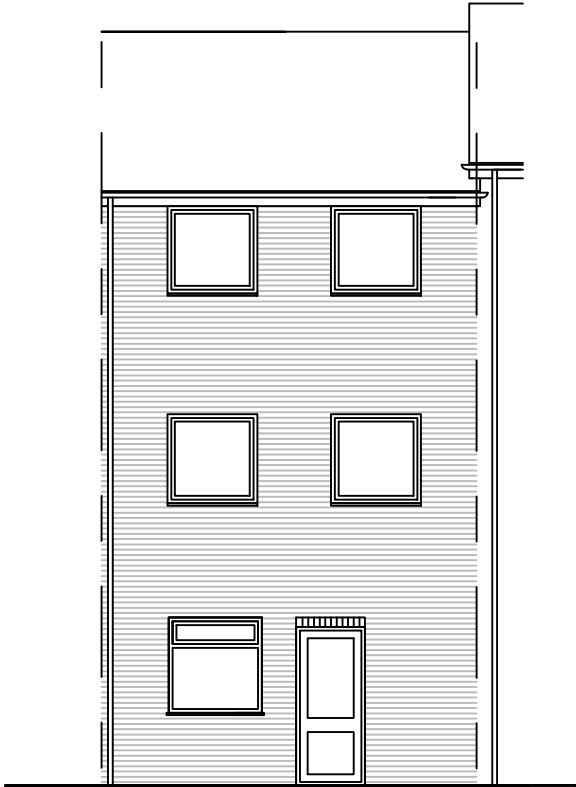

Existing Rear Elevation



Metric Scale



Address:	
Mr Ronan O'Sullivan 10 Werneth Road, Glossop, Derbyshire SK13 6LZ	
Project:	
Proposed garage conversion and infill wall brought inline with existing porch	
Title:	
Existing Plans	
Scale: 1:100 @ A3	
Drawn: C.K.	Date: August 2024
Project no.: 3281	Drawing no.: 3281-001