


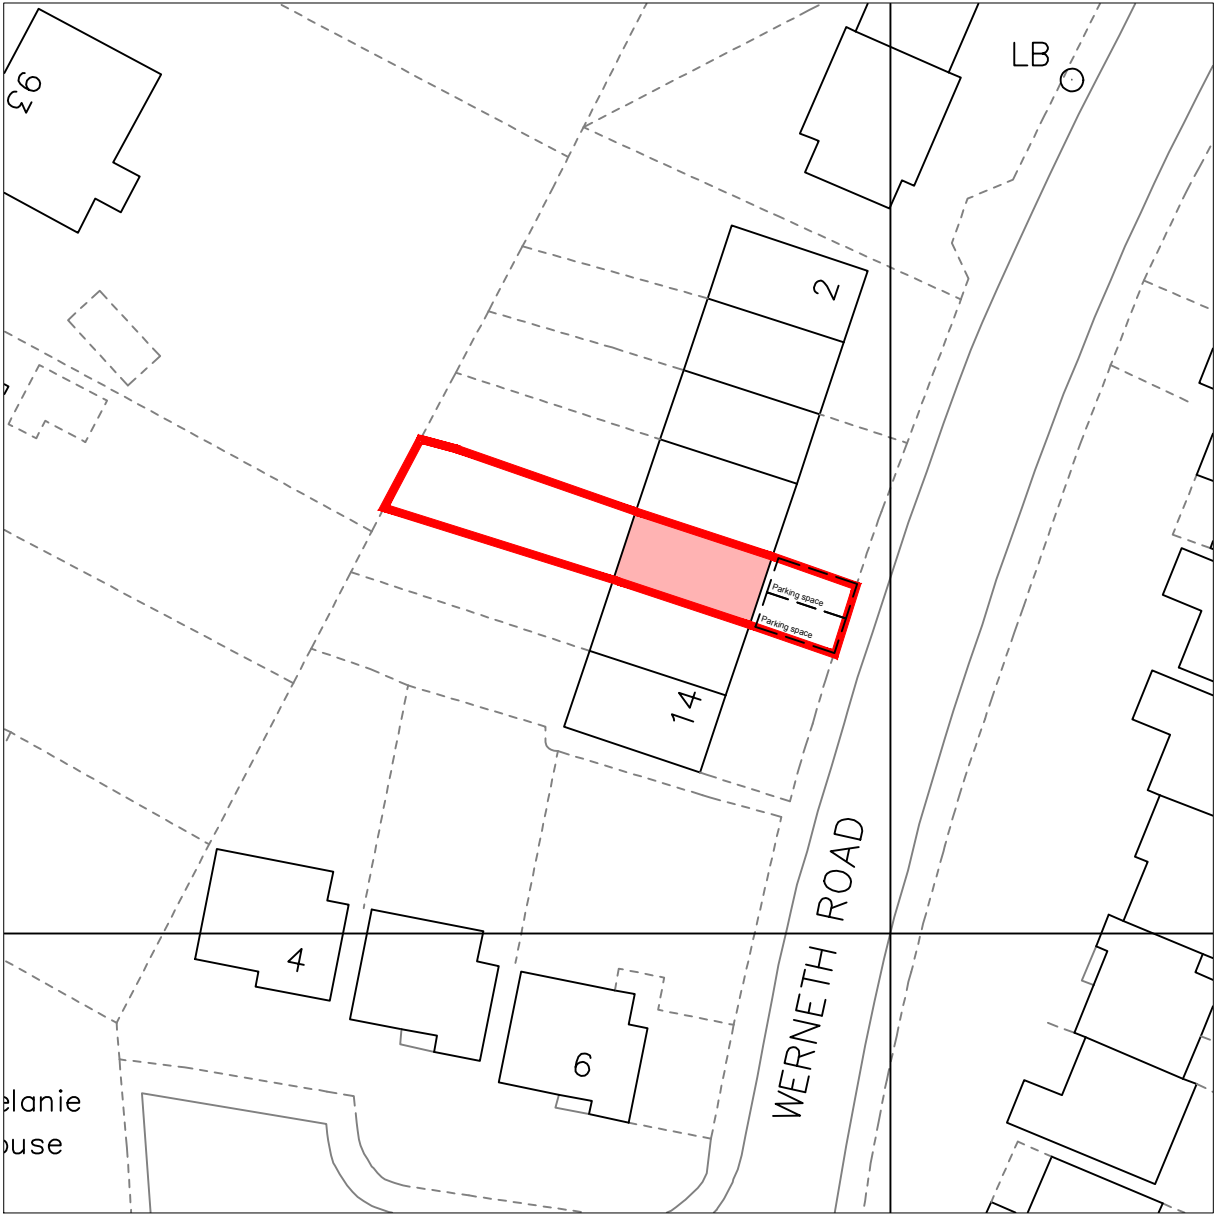

Location Plan
Scale 1:1250



Site Plan
Scale 1:500

- Area of proposal
- Red line boundary



Address:

Mr Ronan O'Sullivan
10 Werneth Road, Glossop, Derbyshire SK13 6LZ

Project:

Proposed garage conversion and infill wall
brought inline with existing porch

Title:

Location Plan

Scale: 1:1250 & 1:500 @ A3

Drawn: C.K.	Date: August 2024
----------------	----------------------

Project no.: 3281	Drawing no.: 3281-003
----------------------	--------------------------

PLANMART LIMITED
9, GEORGE STREET, GLOSSOP,
DERBYSHIRE SK13 8AY.
TEL: 01457 863153