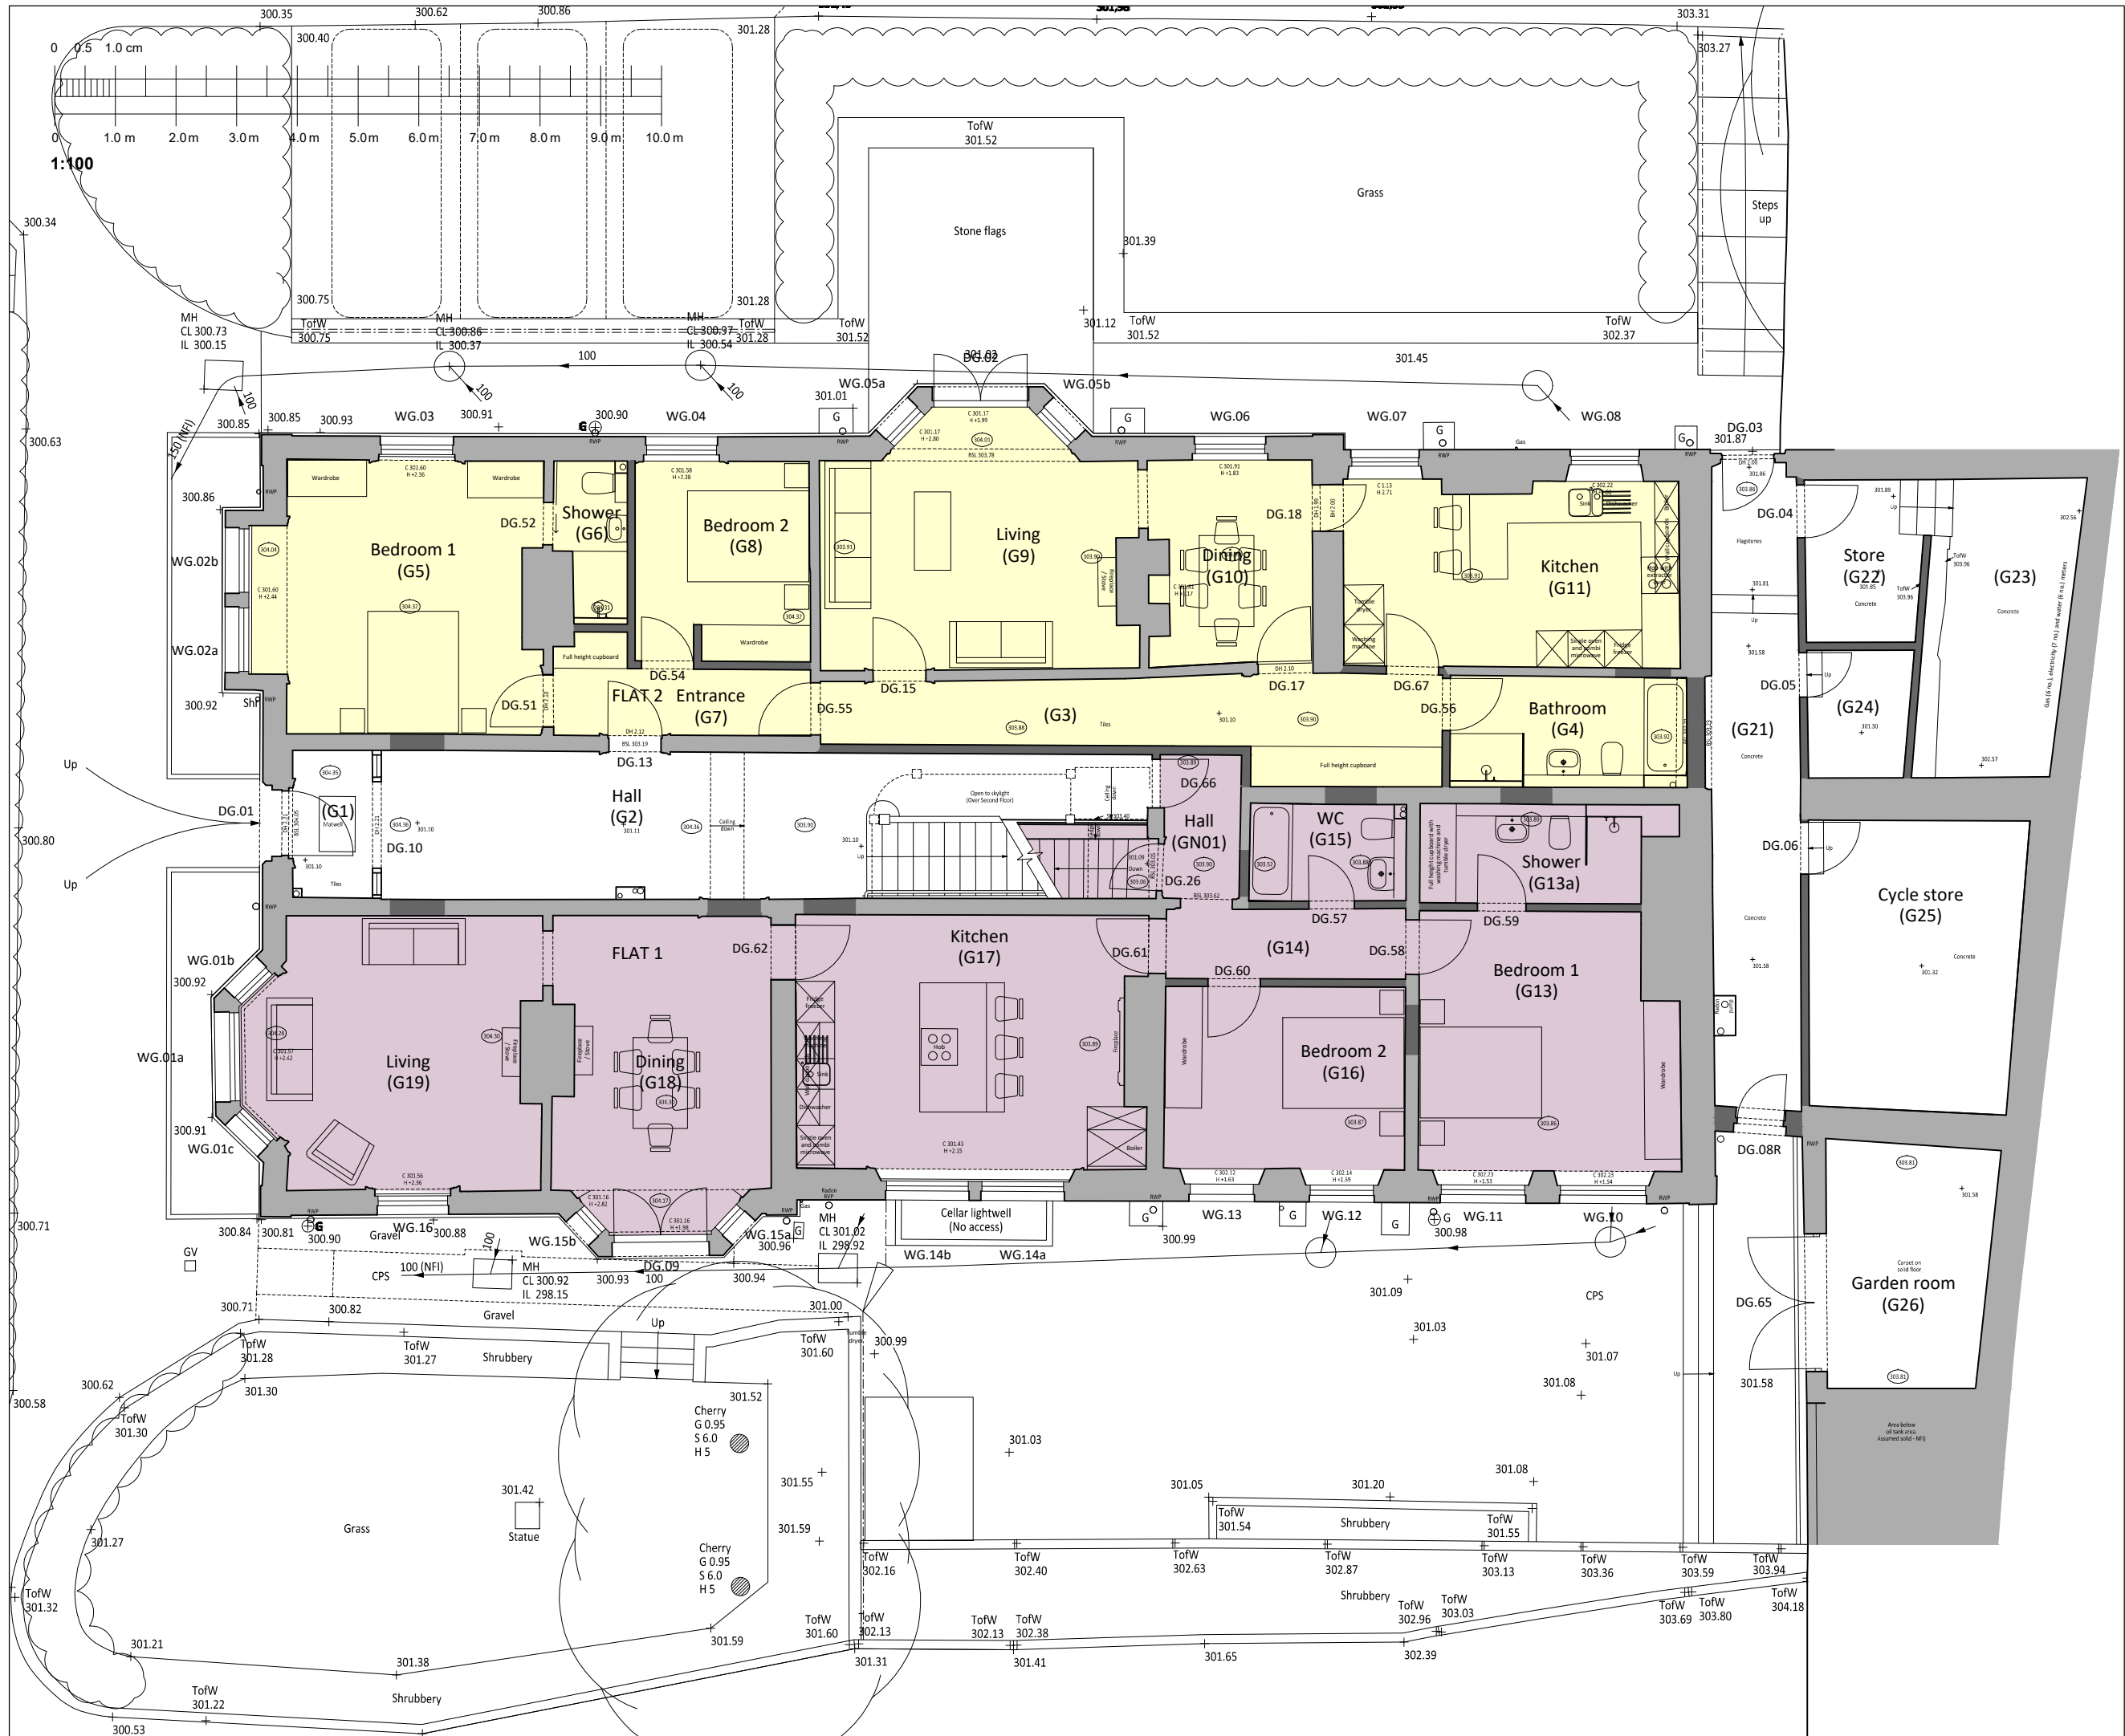


23 TERRACE ROAD
BUXTON
DERBYSHIRE
SK17 6DU
TEL: 01298-23991
info@bencharchitects.co.uk

ARCHITECTURE
HISTORIC BUILDING REPAIR
THE AUTHENTIC INTERIOR

PROJECT:
Derby House Development
12 Broad Walk
Buxton
Derbyshire SK17 6JS

CLIENT:
SVBS Construction Ltd

SUBJECT:
PROPOSED
GROUND FLOOR PLAN

PRELIMINARY

DRAWING NO:
19208-P-120 Rev M

DATE:
March 2019
Revisions:
L: Service riser added in G13a -
04.04.2023
M: Fountain Street parking area
and landscaping proposals
updated - 23.08.2024

SCALE:
1:100 @ A3

©This drawing and the building works
depicted are the copyright of the
Architect and may not be reproduced
without written permission.