





FRONT ELEVATION AS EXISTING 1:50

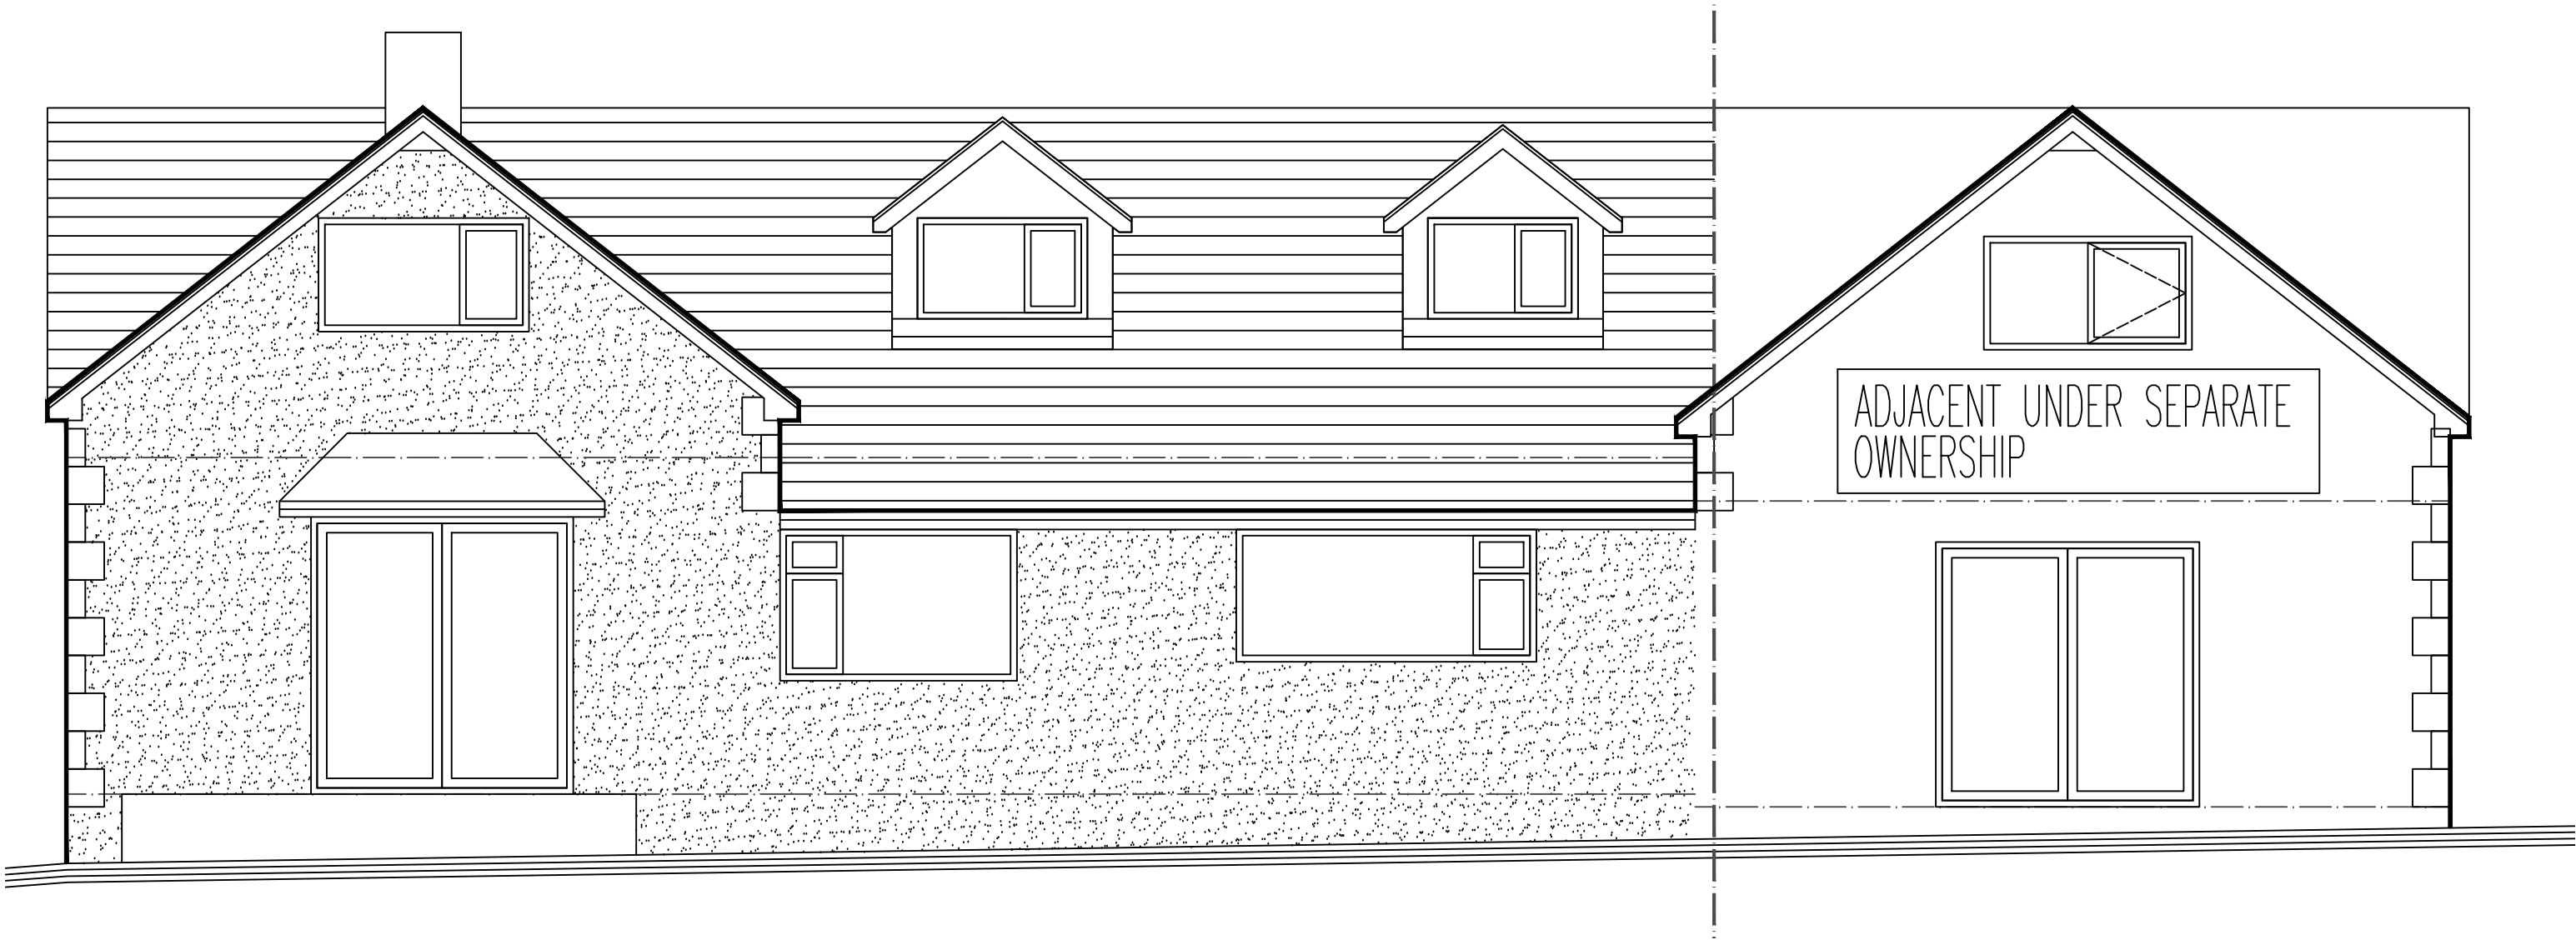

SECTIONAL REAR AS EXISTING 1:50

 

REAR ELEVATION AS EXISTING 1:50



SIDE ELEVATION AS EXISTING 1:50

VALLEY HOUSE, OWLGREAVE FARM

REVISIONS:
EXISTING DRAWINGS
COMBS
VALLEY HOUSE

SCALE: 1:50
DATE: JUNE'24 | DRAWN: AJS | CHECKED: AJS

©THIS DRAWING AND THE BUILDING WORKS DEPICTED ARE THE COPYRIGHT OF AJS ARCHITECTURE AND MAY NOT BE REPRODUCED OR AMENDED EXCEPT BY WRITTEN PERMISSION. NO LIABILITY WILL BE ACCEPTED FOR AMENDMENTS MADE BY OTHER PERSONS.

A.J.S ARCHITECTURE



32 carr road,
buxton,
derbyshire,
sk17 6wf.
h: 01298 26062
m: 07794 400237

DRAWING No: EXISTING 02

B REGS COMPLIANT