


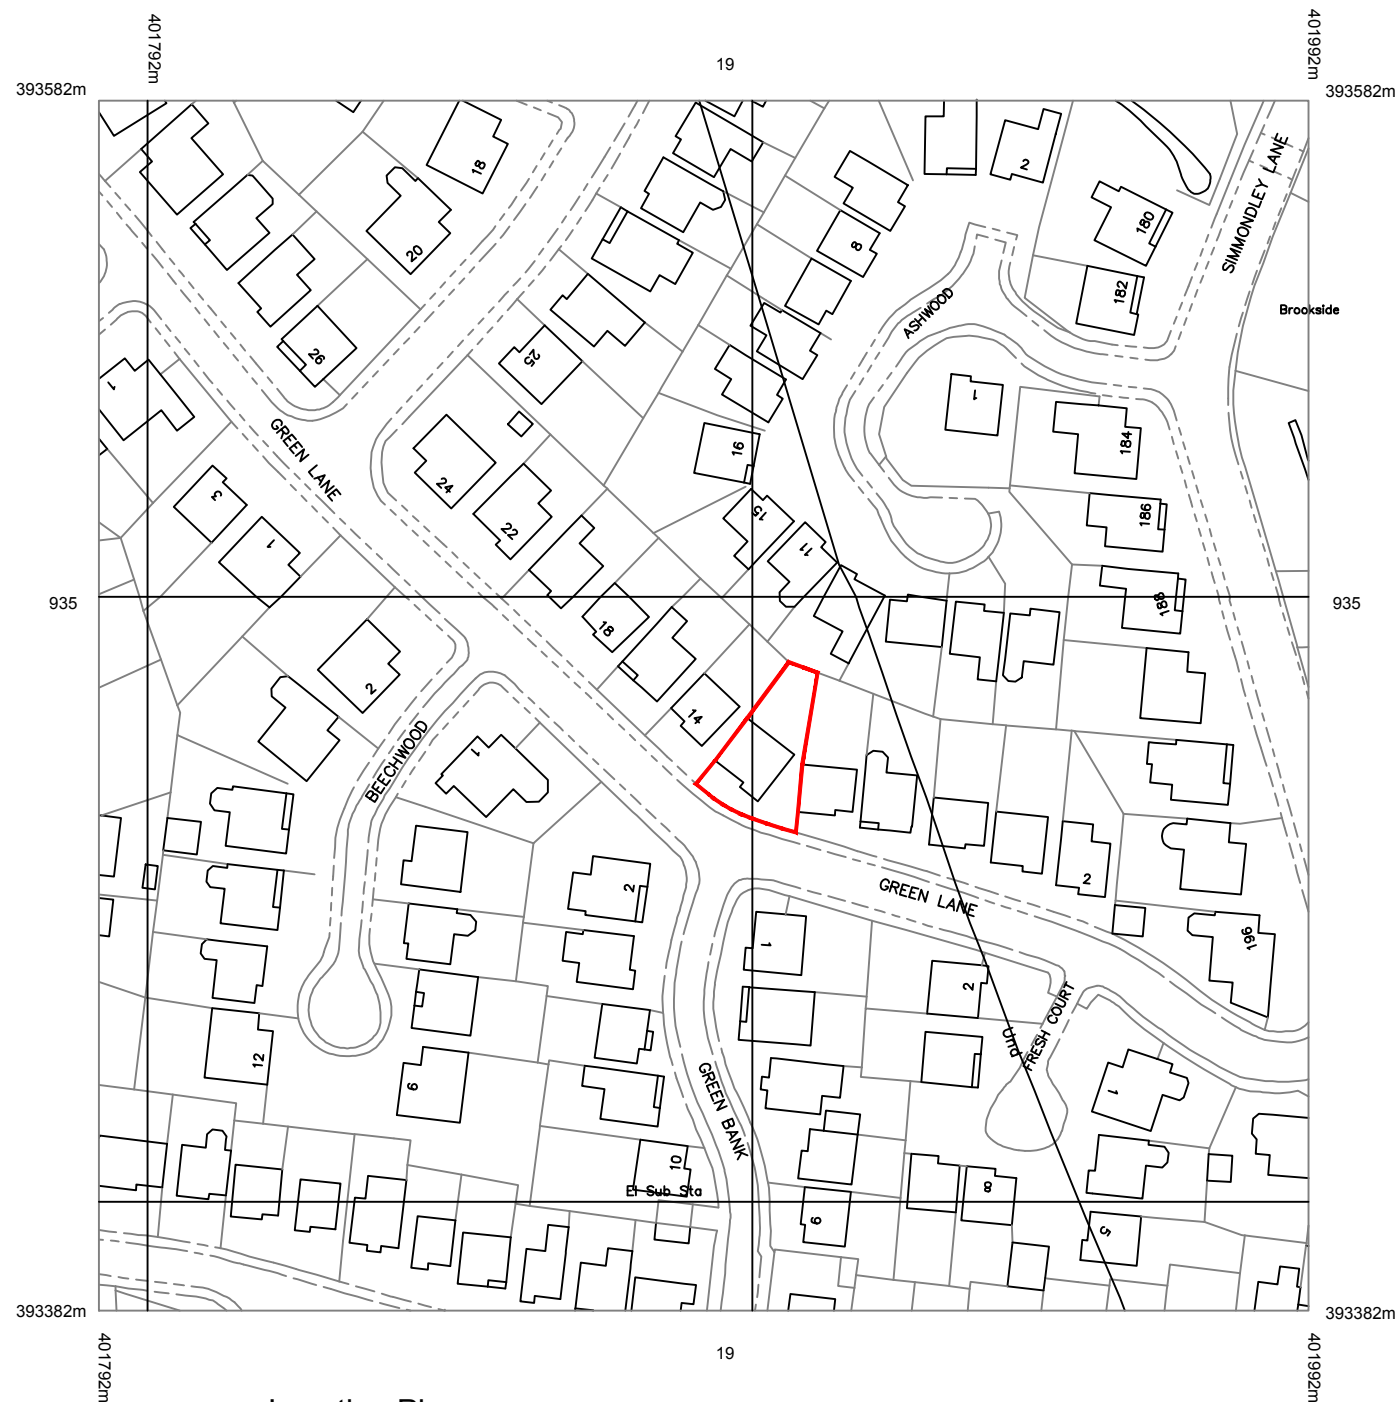


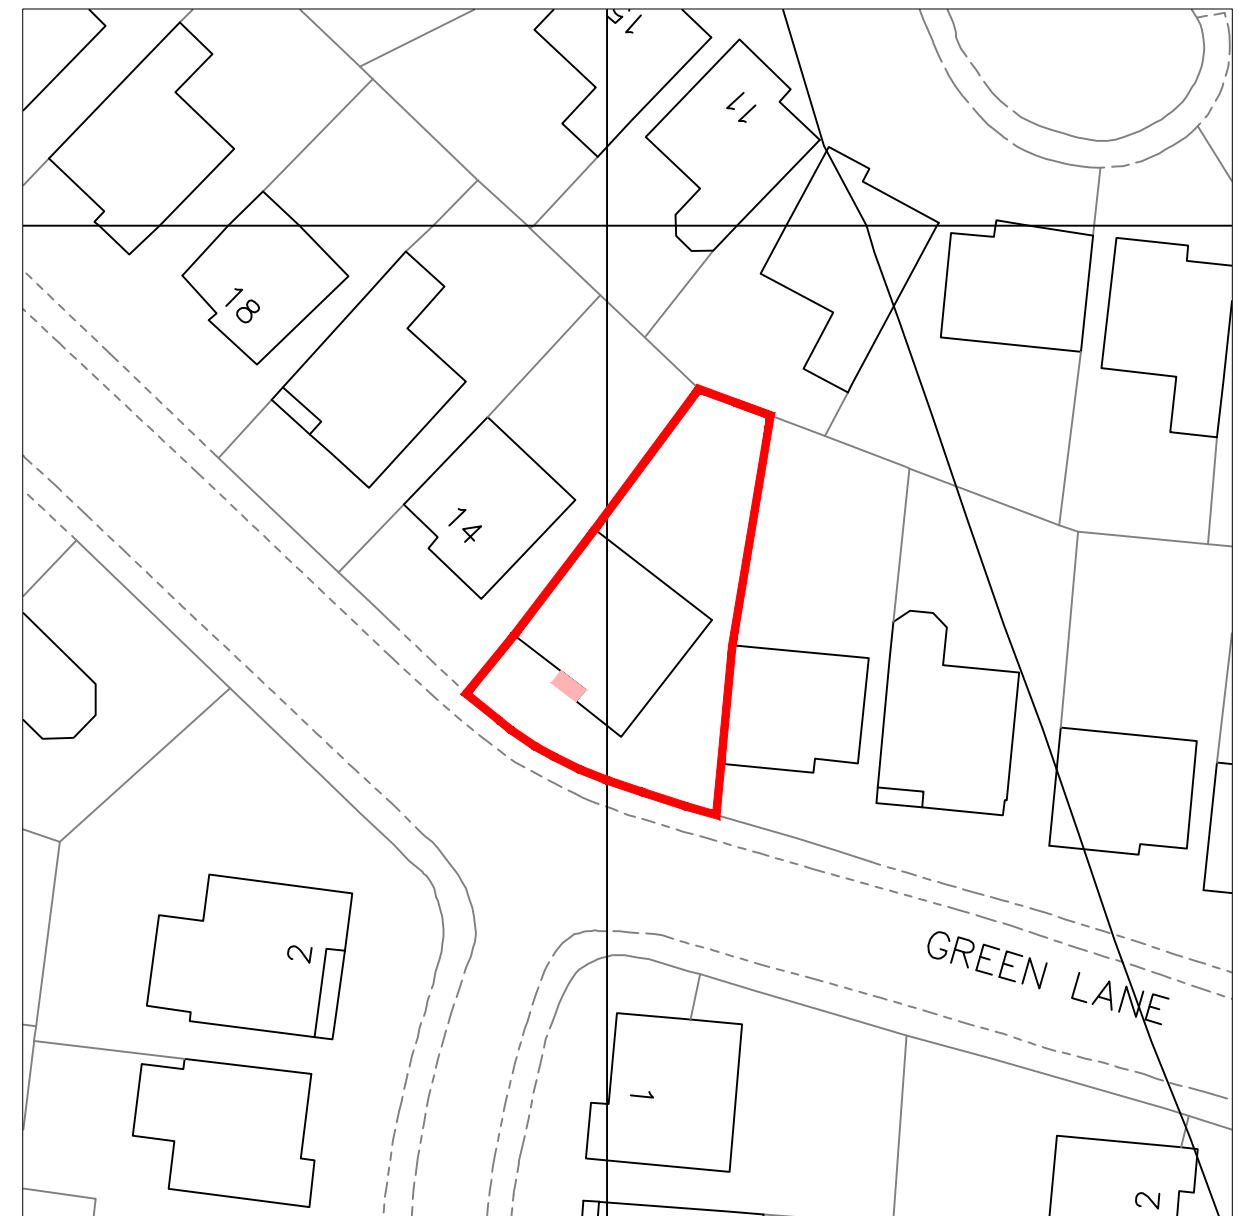

Location Plan
Scale 1:1250

 

Site Plan
Scale 1:500

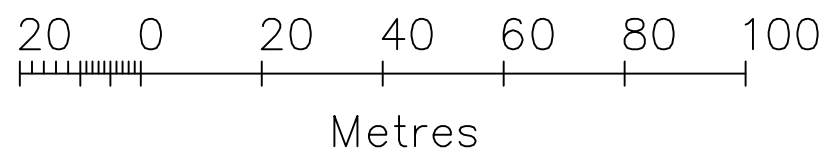

Area of proposal



Red line boundary



Address:

Mr Craig Robinson,
12 Green Lane, Simmondley, Glossop,
Derbyshire SK13 6XY

Project:

Proposed front porch

Title:

Location Plan

Scale: 1:1250 & 1:500 @ A3

Drawn:

C.K.

Date:

September 2024

Project no.:

3279

Drawing no.:

3279-005

PLANMART LIMITED
9, GEORGE STREET, GLOSSOP,
DERBYSHIRE SK13 8AY.
TEL: 01457 863153

THIS DRAWING IS NOT TO BE COPIED OR REPRODUCED
WITHOUT THE PRIOR WRITTEN CONSENT OF PLANMART LTD.