



NOTES:


- 1. read in conjunction with all other consultants/specialists drawings and report any discrepancies before work commences
- 2. all setting out dimensions to be checked on site by contractor before work commences
- 3. these drawings are for General Arrangement purposes only, and under no circumstances will the draughtsman be liable for errors that may occur during and after construction.
- 4. The copyright of this drawing is vested in Candid Architecture Ltd and must not be copied or reproduced without the consent of the company.

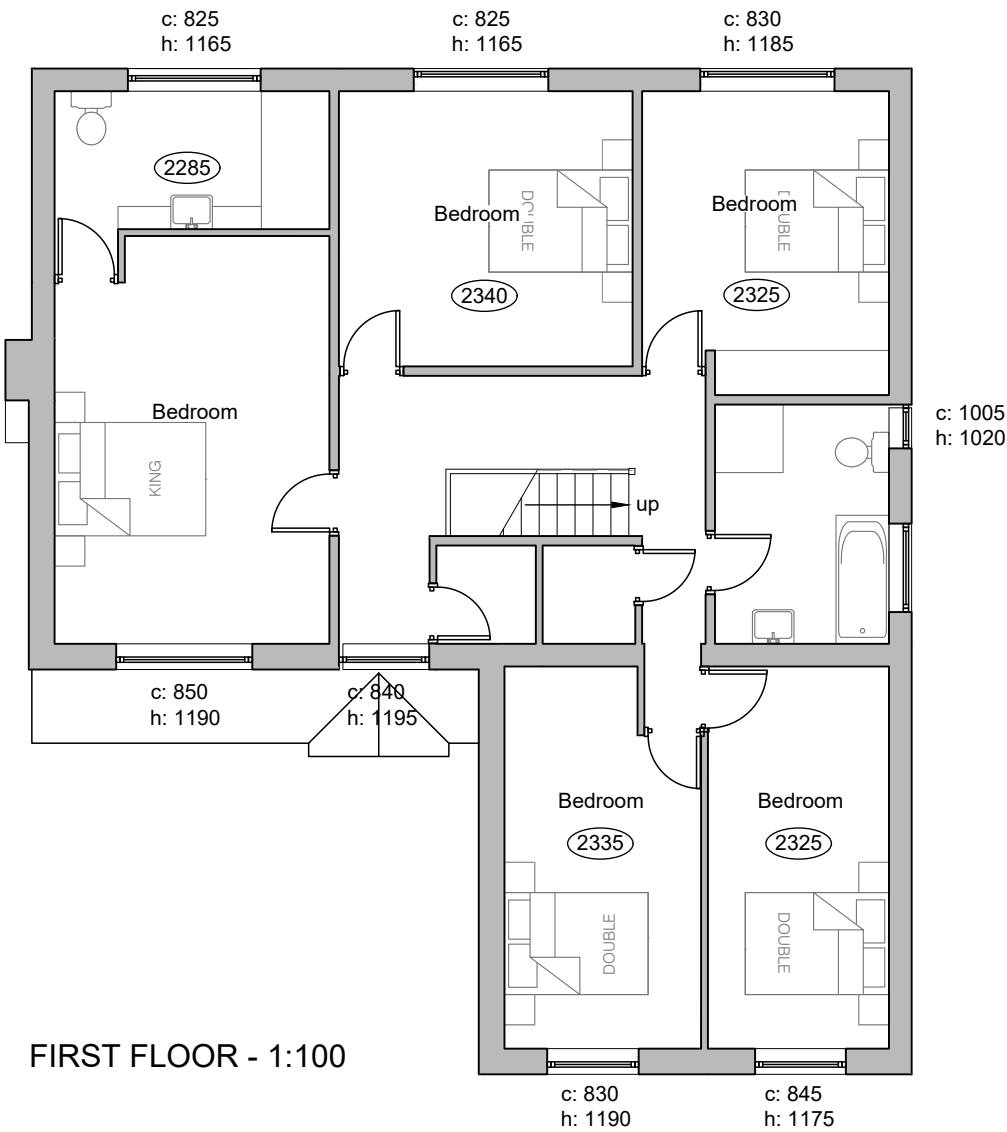

FIRST FLOOR - 1:100

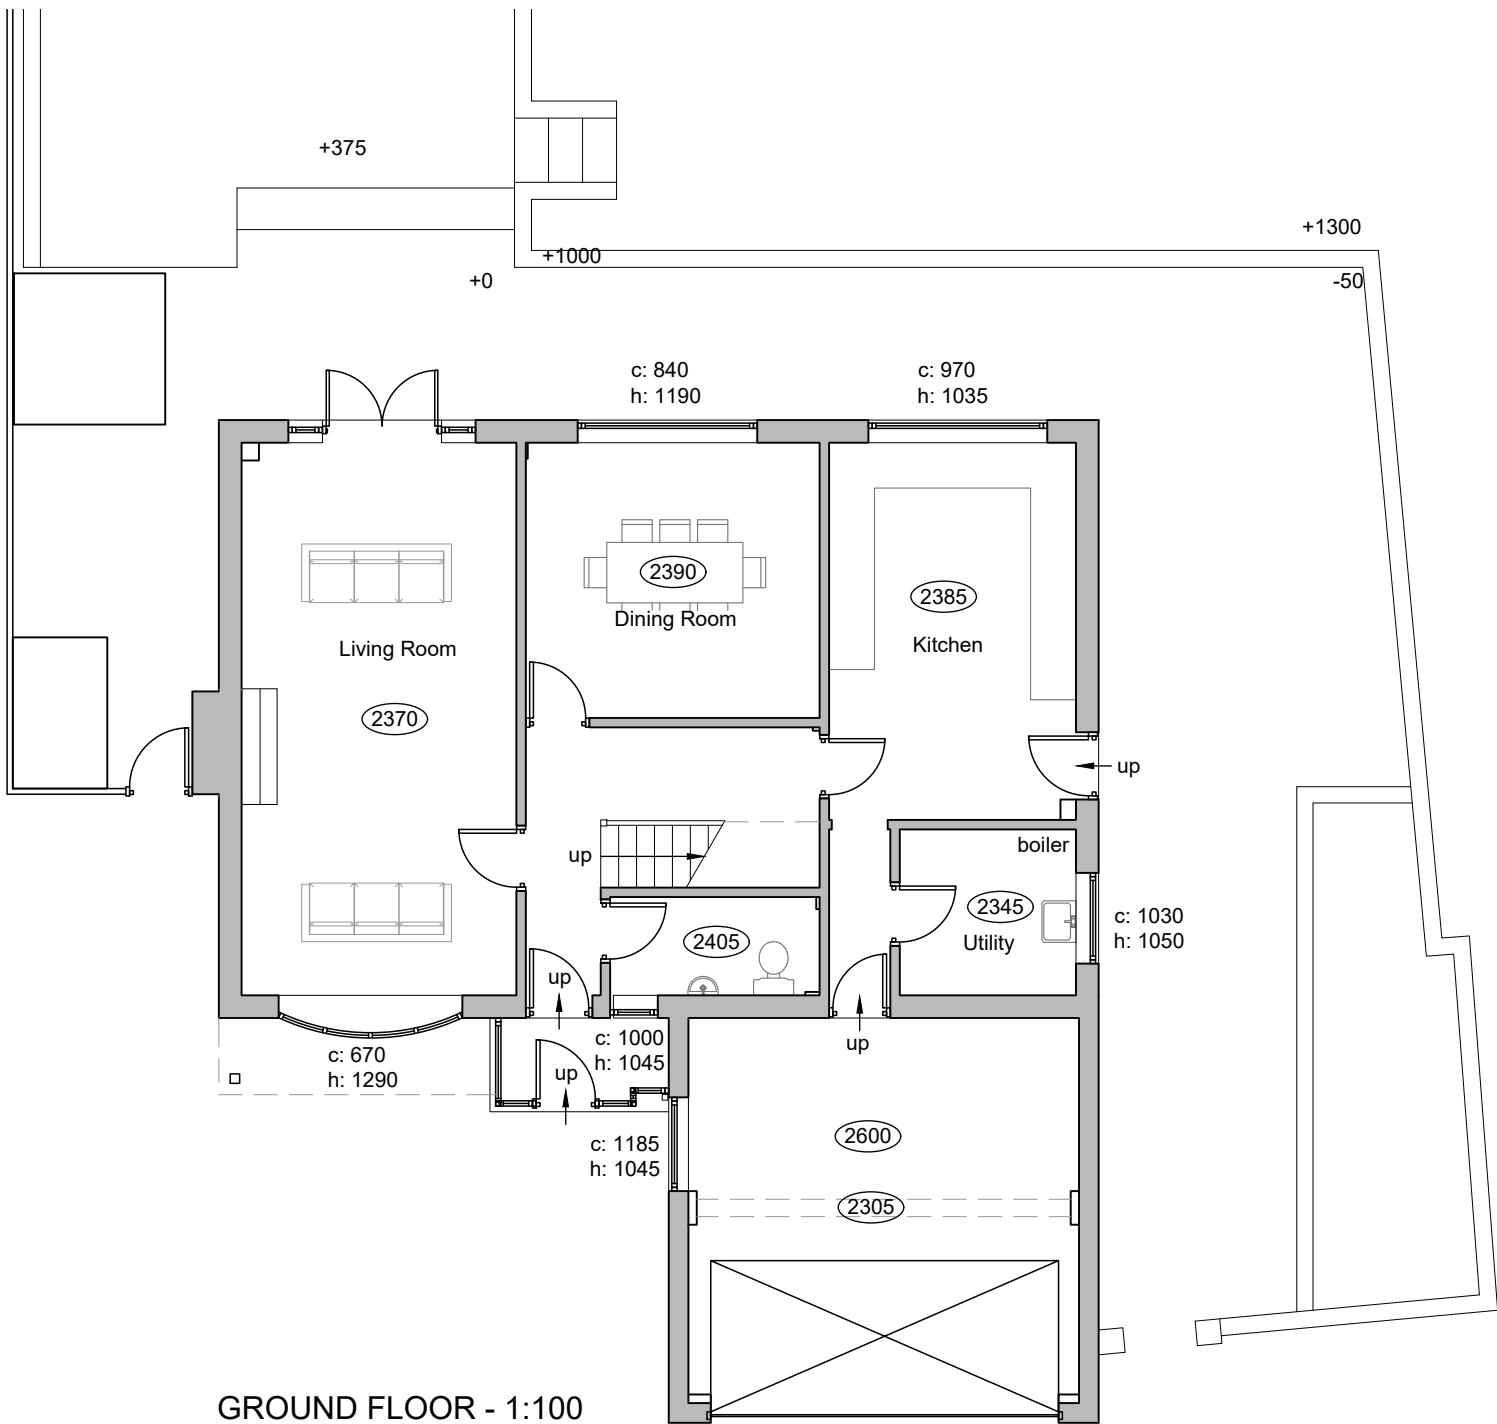

GROUND FLOOR - 1:100

 

Rev A - Notes updated - 05.09.24



a: 93 Parsonage Road,
Stockport, Manchester, SK4 4JL
e: ric@candidarchitecture.co.uk
t: 07966 295 223

client
Mr and Mrs Strickland
project
37 Park Crescent, Glossop, SK13 7BQ

drawing
Existing Floor Plans

scale SHOWN@A3	date 06.06.24	drawn RL	revision A
drawing no. RG396 / EX01			