



Dwelling to be clad in insulated render to improve thermal performance and make property more energy efficient, subject to detailed design

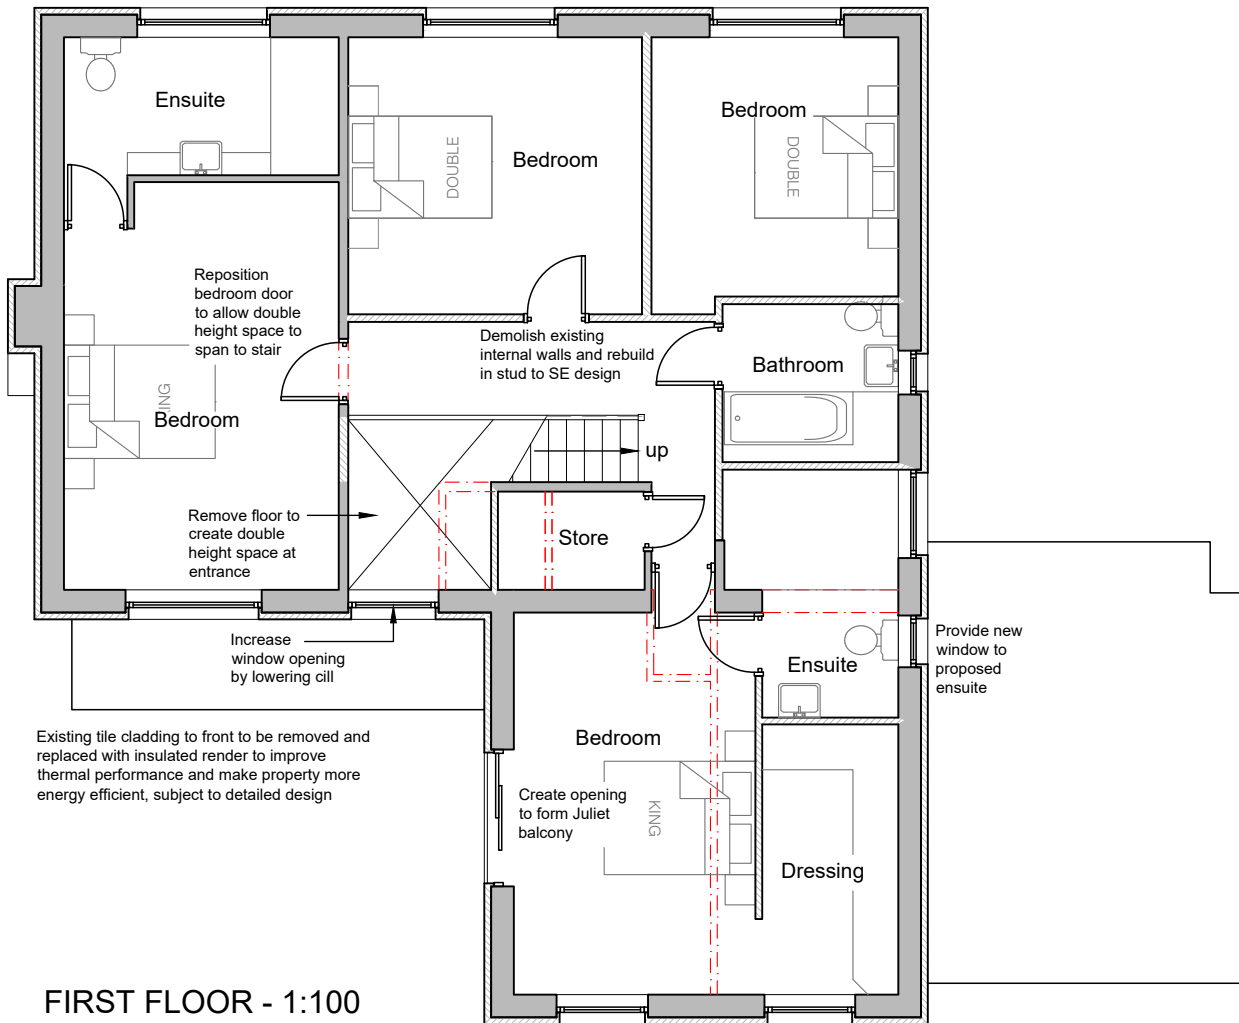

FIRST FLOOR - 1:100

NOTES:

1. read in conjunction with all other consultants/specialists drawings and report any discrepancies before work commences
2. all setting out dimensions to be checked on site by contractor before work commences
3. these drawings are for General Arrangement purposes only, and under no circumstances will the draughtsman be liable for errors that may occur during and after construction.
4. The copyright of this drawing is vested in Candid Architecture Ltd and must not be copied or reproduced without the consent of the company.

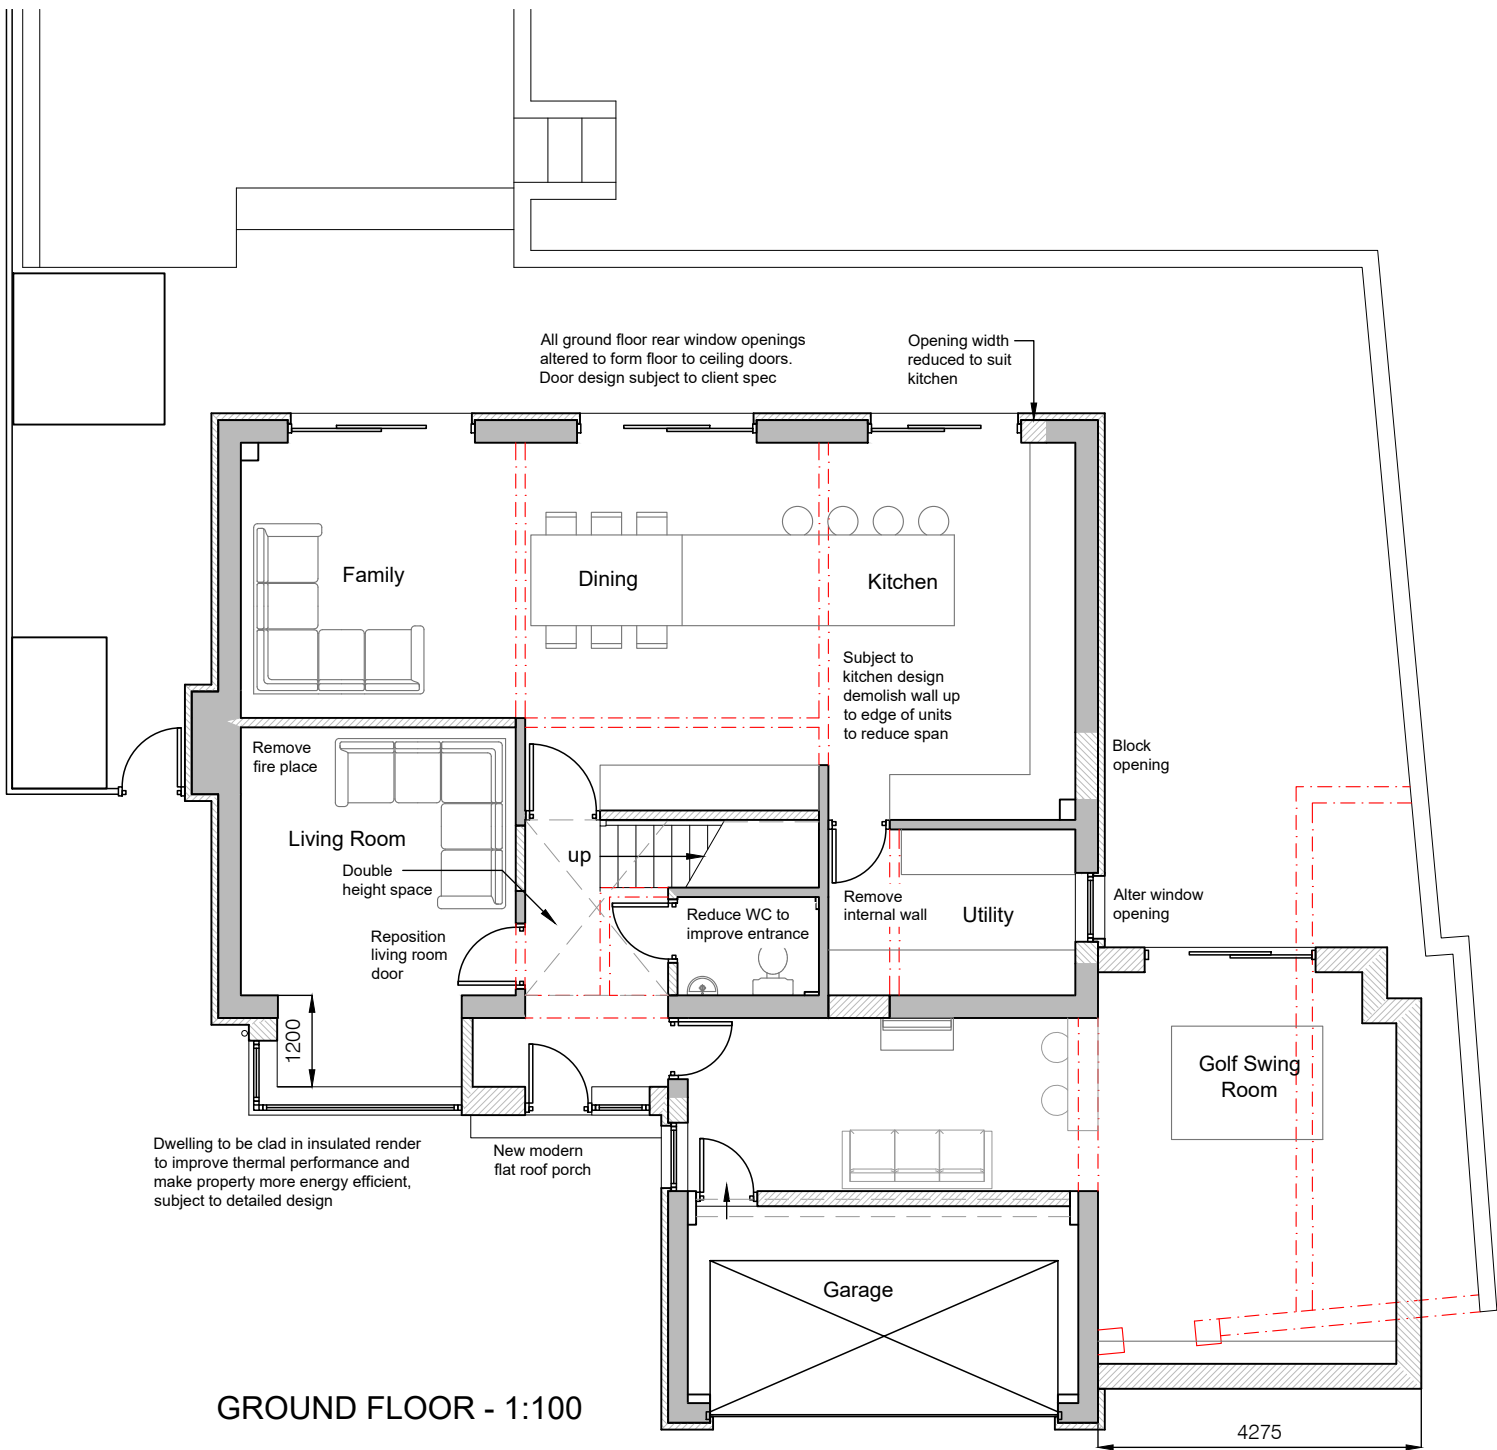

GROUND FLOOR - 1:100

Rev F - Notes updated - 05.09.24
Rev E - Layout Updated - 24.08.24
Rev D - Layout Updated - 23.08.24
Rev C - Layout Updated - 25.07.24
Rev B - Kitchen Updated - 19.07.24
Rev A - Front bedroom updated - 18.07.24



a: 93 Parsonage Road,
Stockport, Manchester, SK4 4JL
e: ric@candidarchitecture.co.uk
t: 07966 295 223

client
Mr and Mrs Strickland
project
37 Park Crescent, Glossop, SK13 7BQ

drawing
Proposed Floor Plans

scale SHOWN@A3	date 15.07.24	drawn RL	revision F
drawing no. RG396 / PL01			

1:100

