


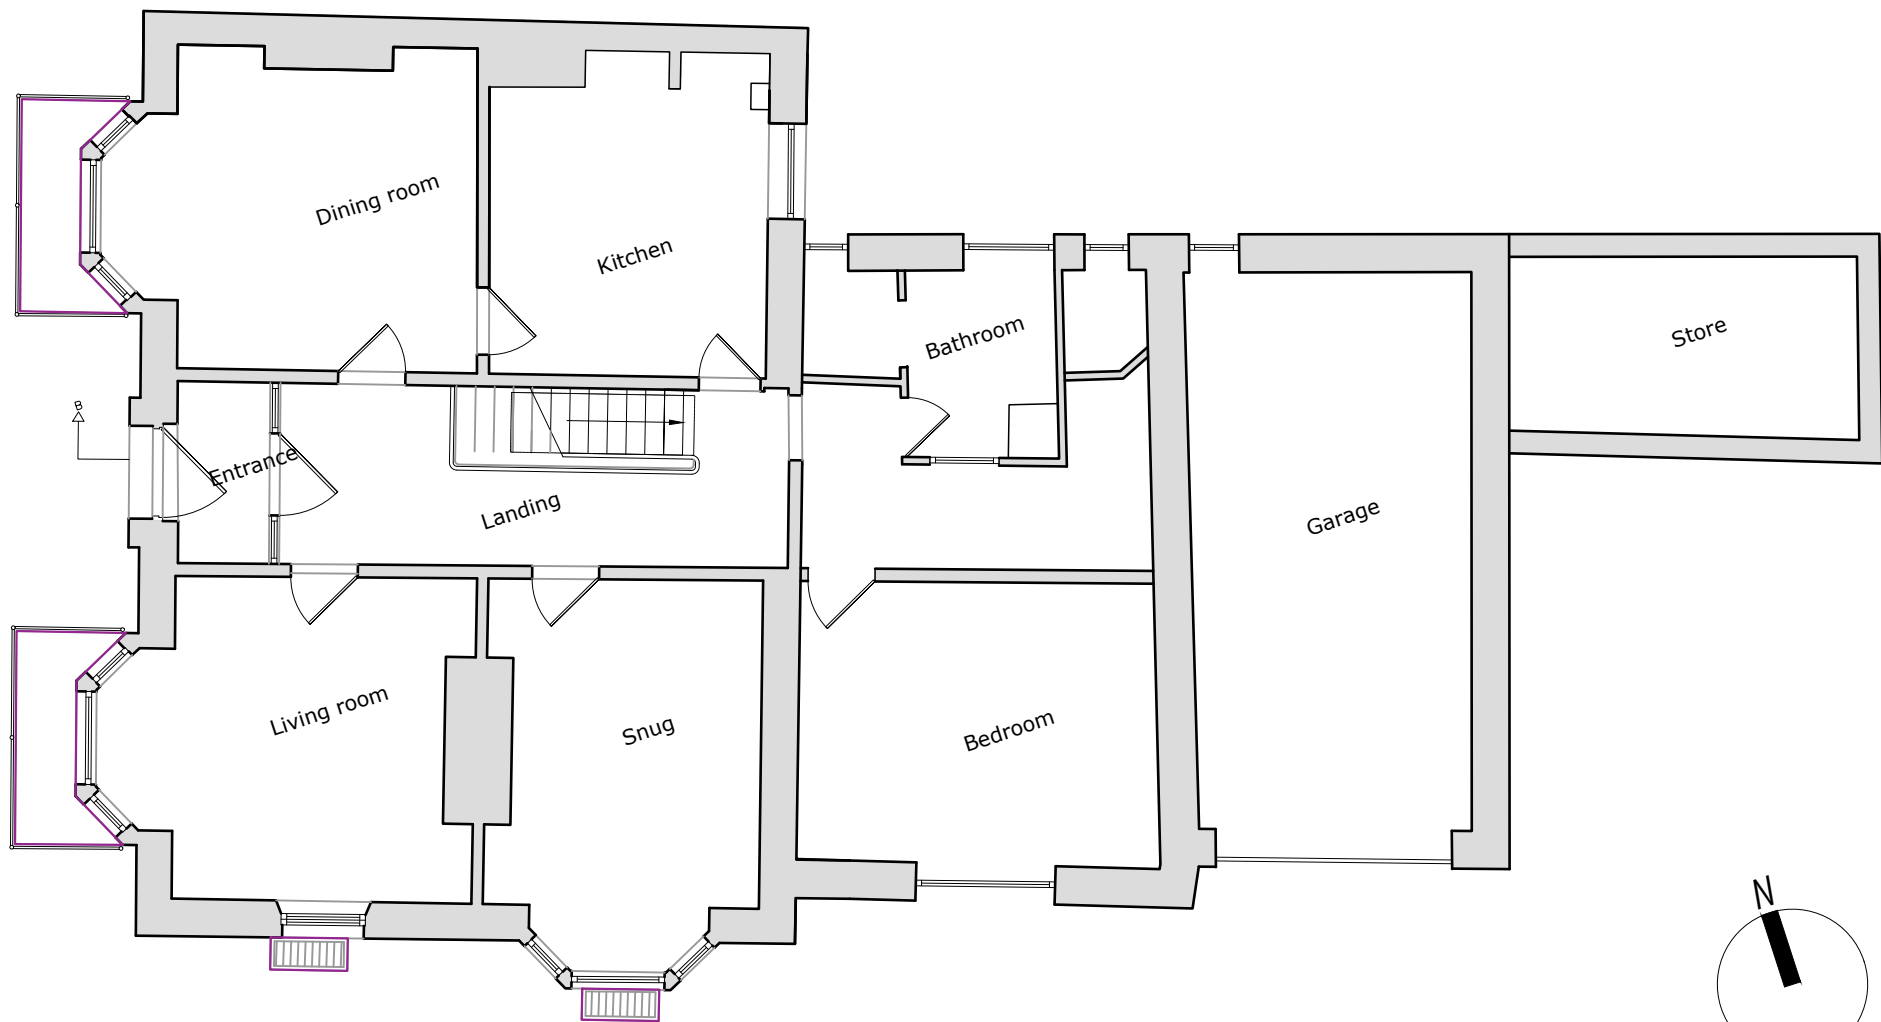

1. Existing Floor Plans

PlanningDesign Second Floor, Suite 3 Woburn House Vernon Gate Derby DE1 1UL Tel: 01332 347 371 E-mail: info@planningdesign.co.uk www.planningdesign.co.uk		PROJECT DESCRIPTION: Listed Building Consent for Internal and External Changes at Flat 1, Eton House, Buxton	
DRAWING TITLE: Existing Floor Plans			
DRAWN BY: DS		CHECKED BY: LC	
CLIENT: Mr James Miller		REVISION: -	
SCALE: 1:200 @ A3		DATE: 08/08/2024	
STATUS: PLANNING		DRAWING REF: 5026 - 003	