
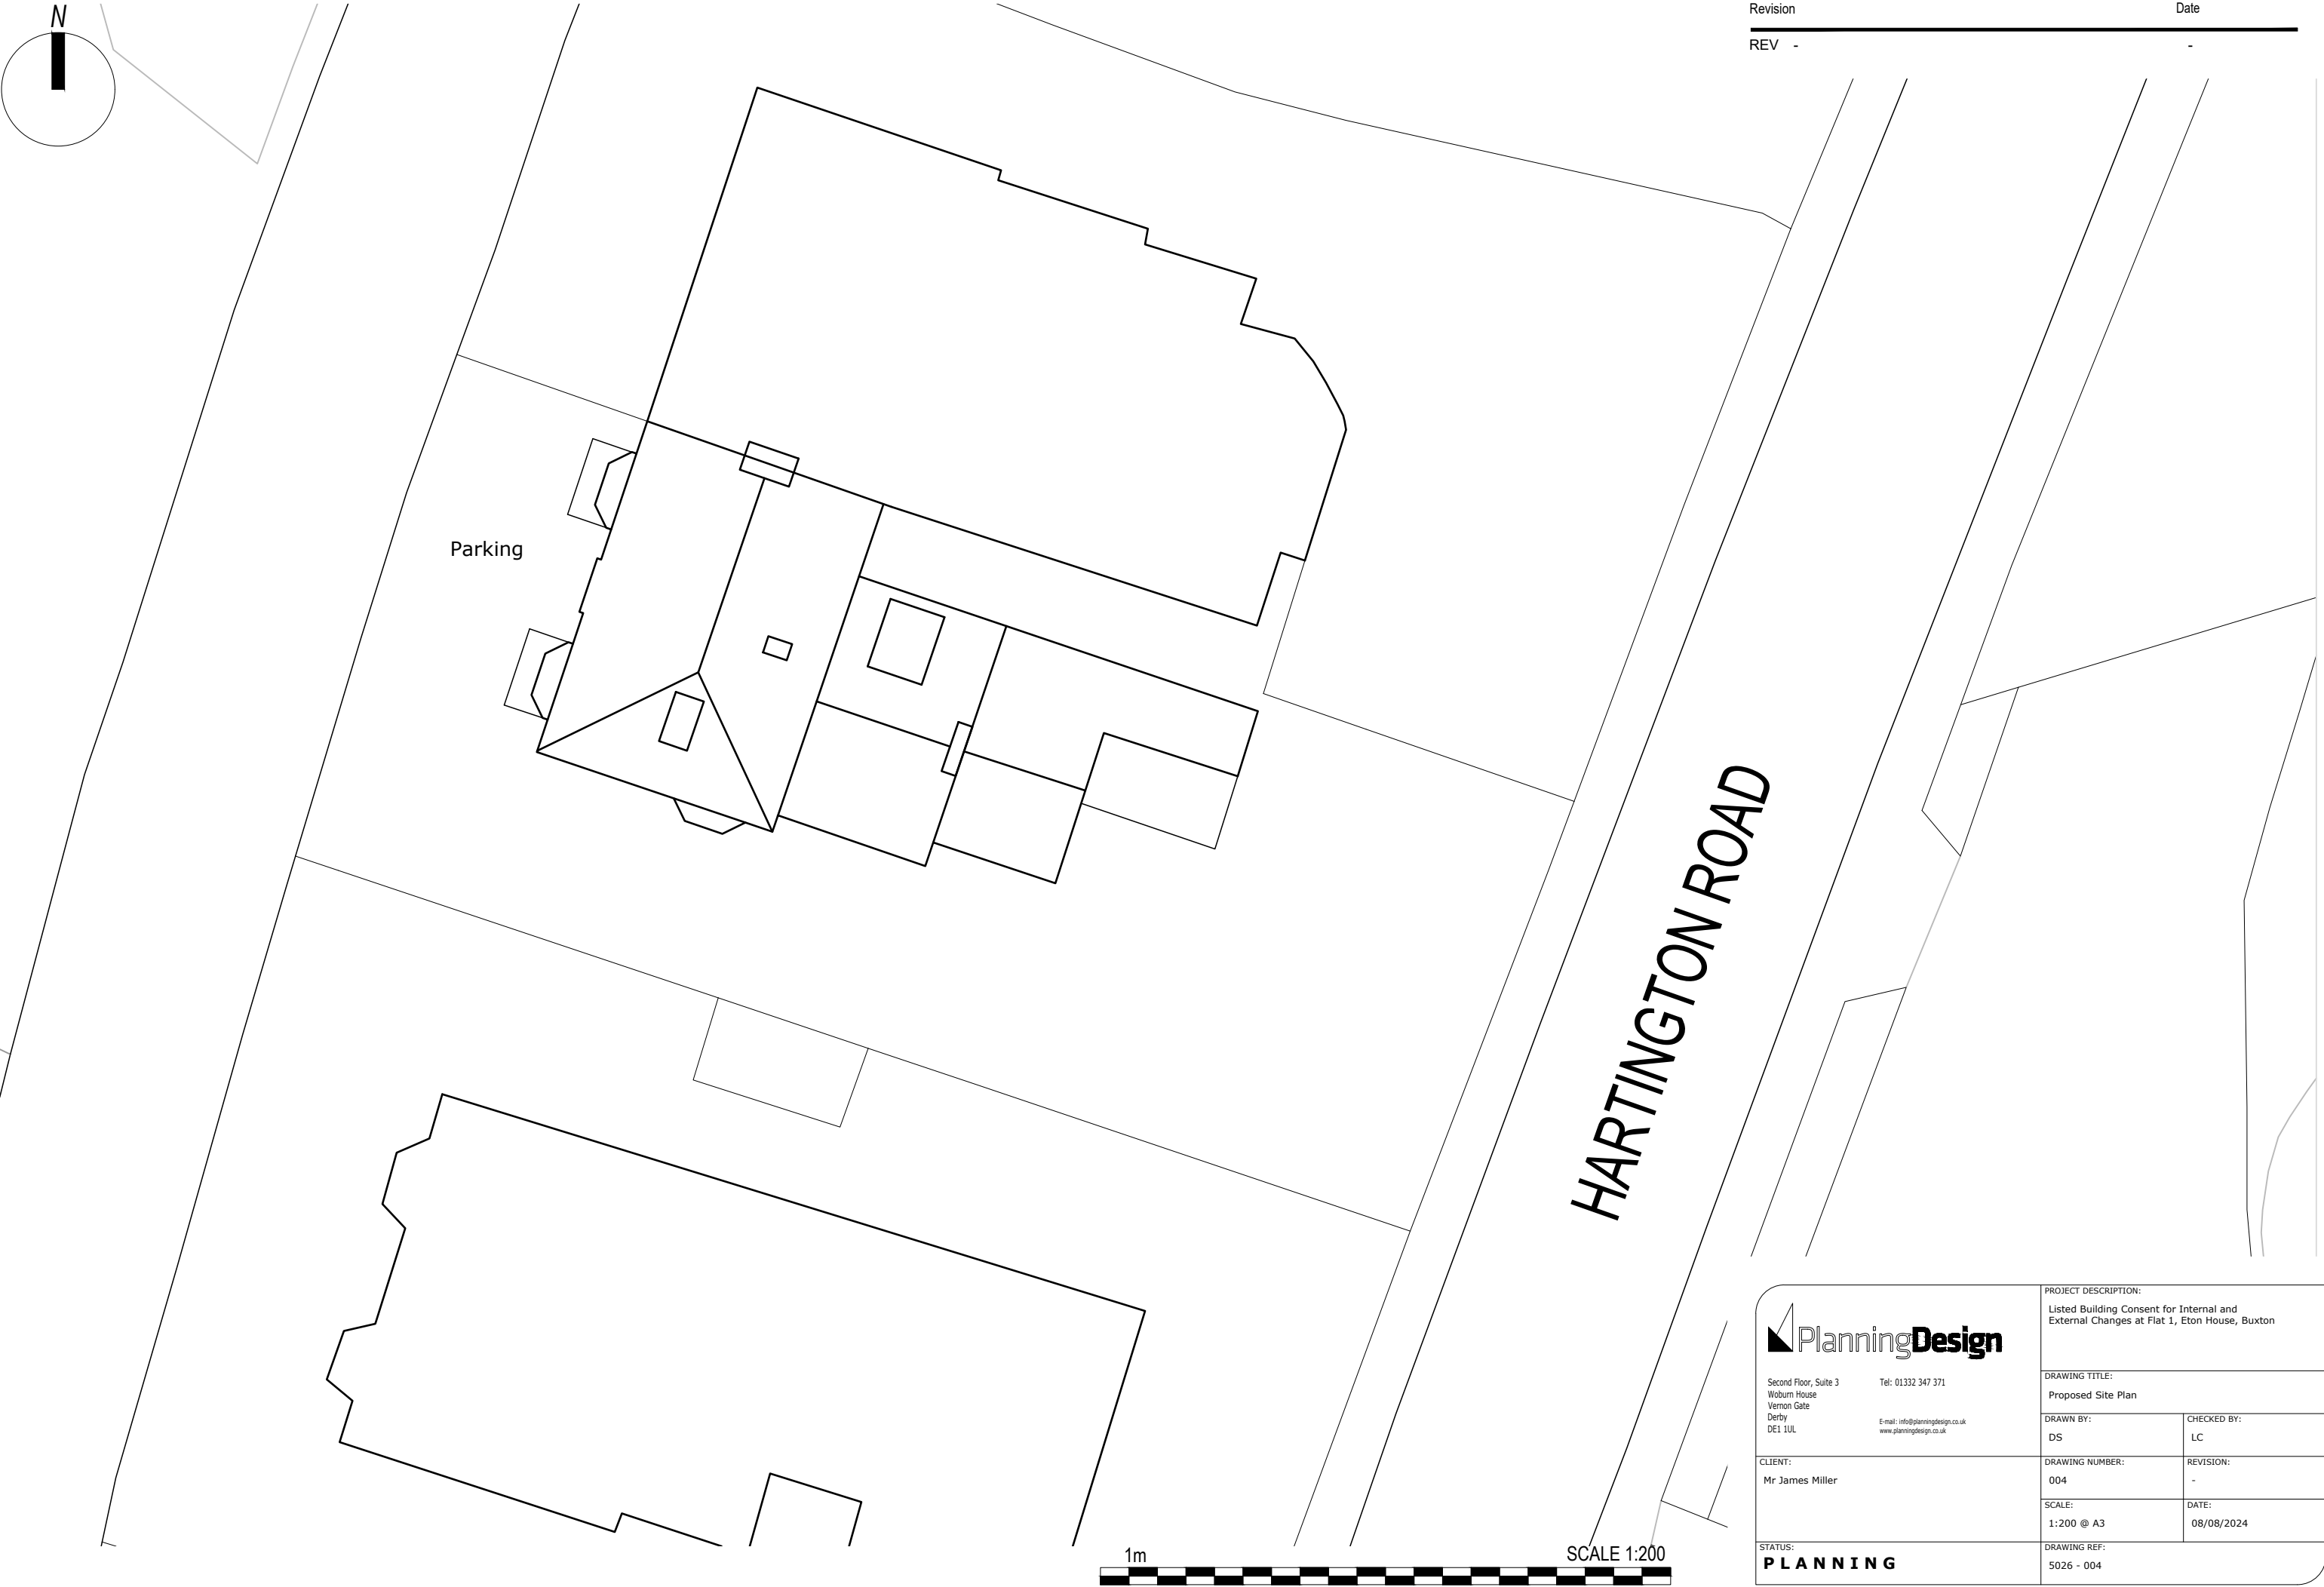


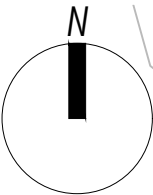

PlanningDesign Second Floor, Suite 3 Woburn House Vernon Gate Derby DE1 1UL Tel: 01332 347 371 E-mail: info@planningdesign.co.uk www.planningdesign.co.uk		PROJECT DESCRIPTION: Listed Building Consent for Internal and External Changes at Flat 1, Eton House, Buxton	
		DRAWING TITLE: Proposed Site Plan	
CLIENT: Mr James Miller	DRAWN BY: DS	CHECKED BY: LC	
	DRAWING NUMBER: 004	REVISION: -	
	SCALE: 1:200 @ A3	DATE: 08/08/2024	
STATUS: P L A N N I N G		DRAWING REF: 5026 - 004	