




All drawings should be read in conjunction with the entire **PL Series** drawings. Full details and specifications will be provided following approval of the planning application and through a formal Building Control submission prior to commencement of site works & construction.

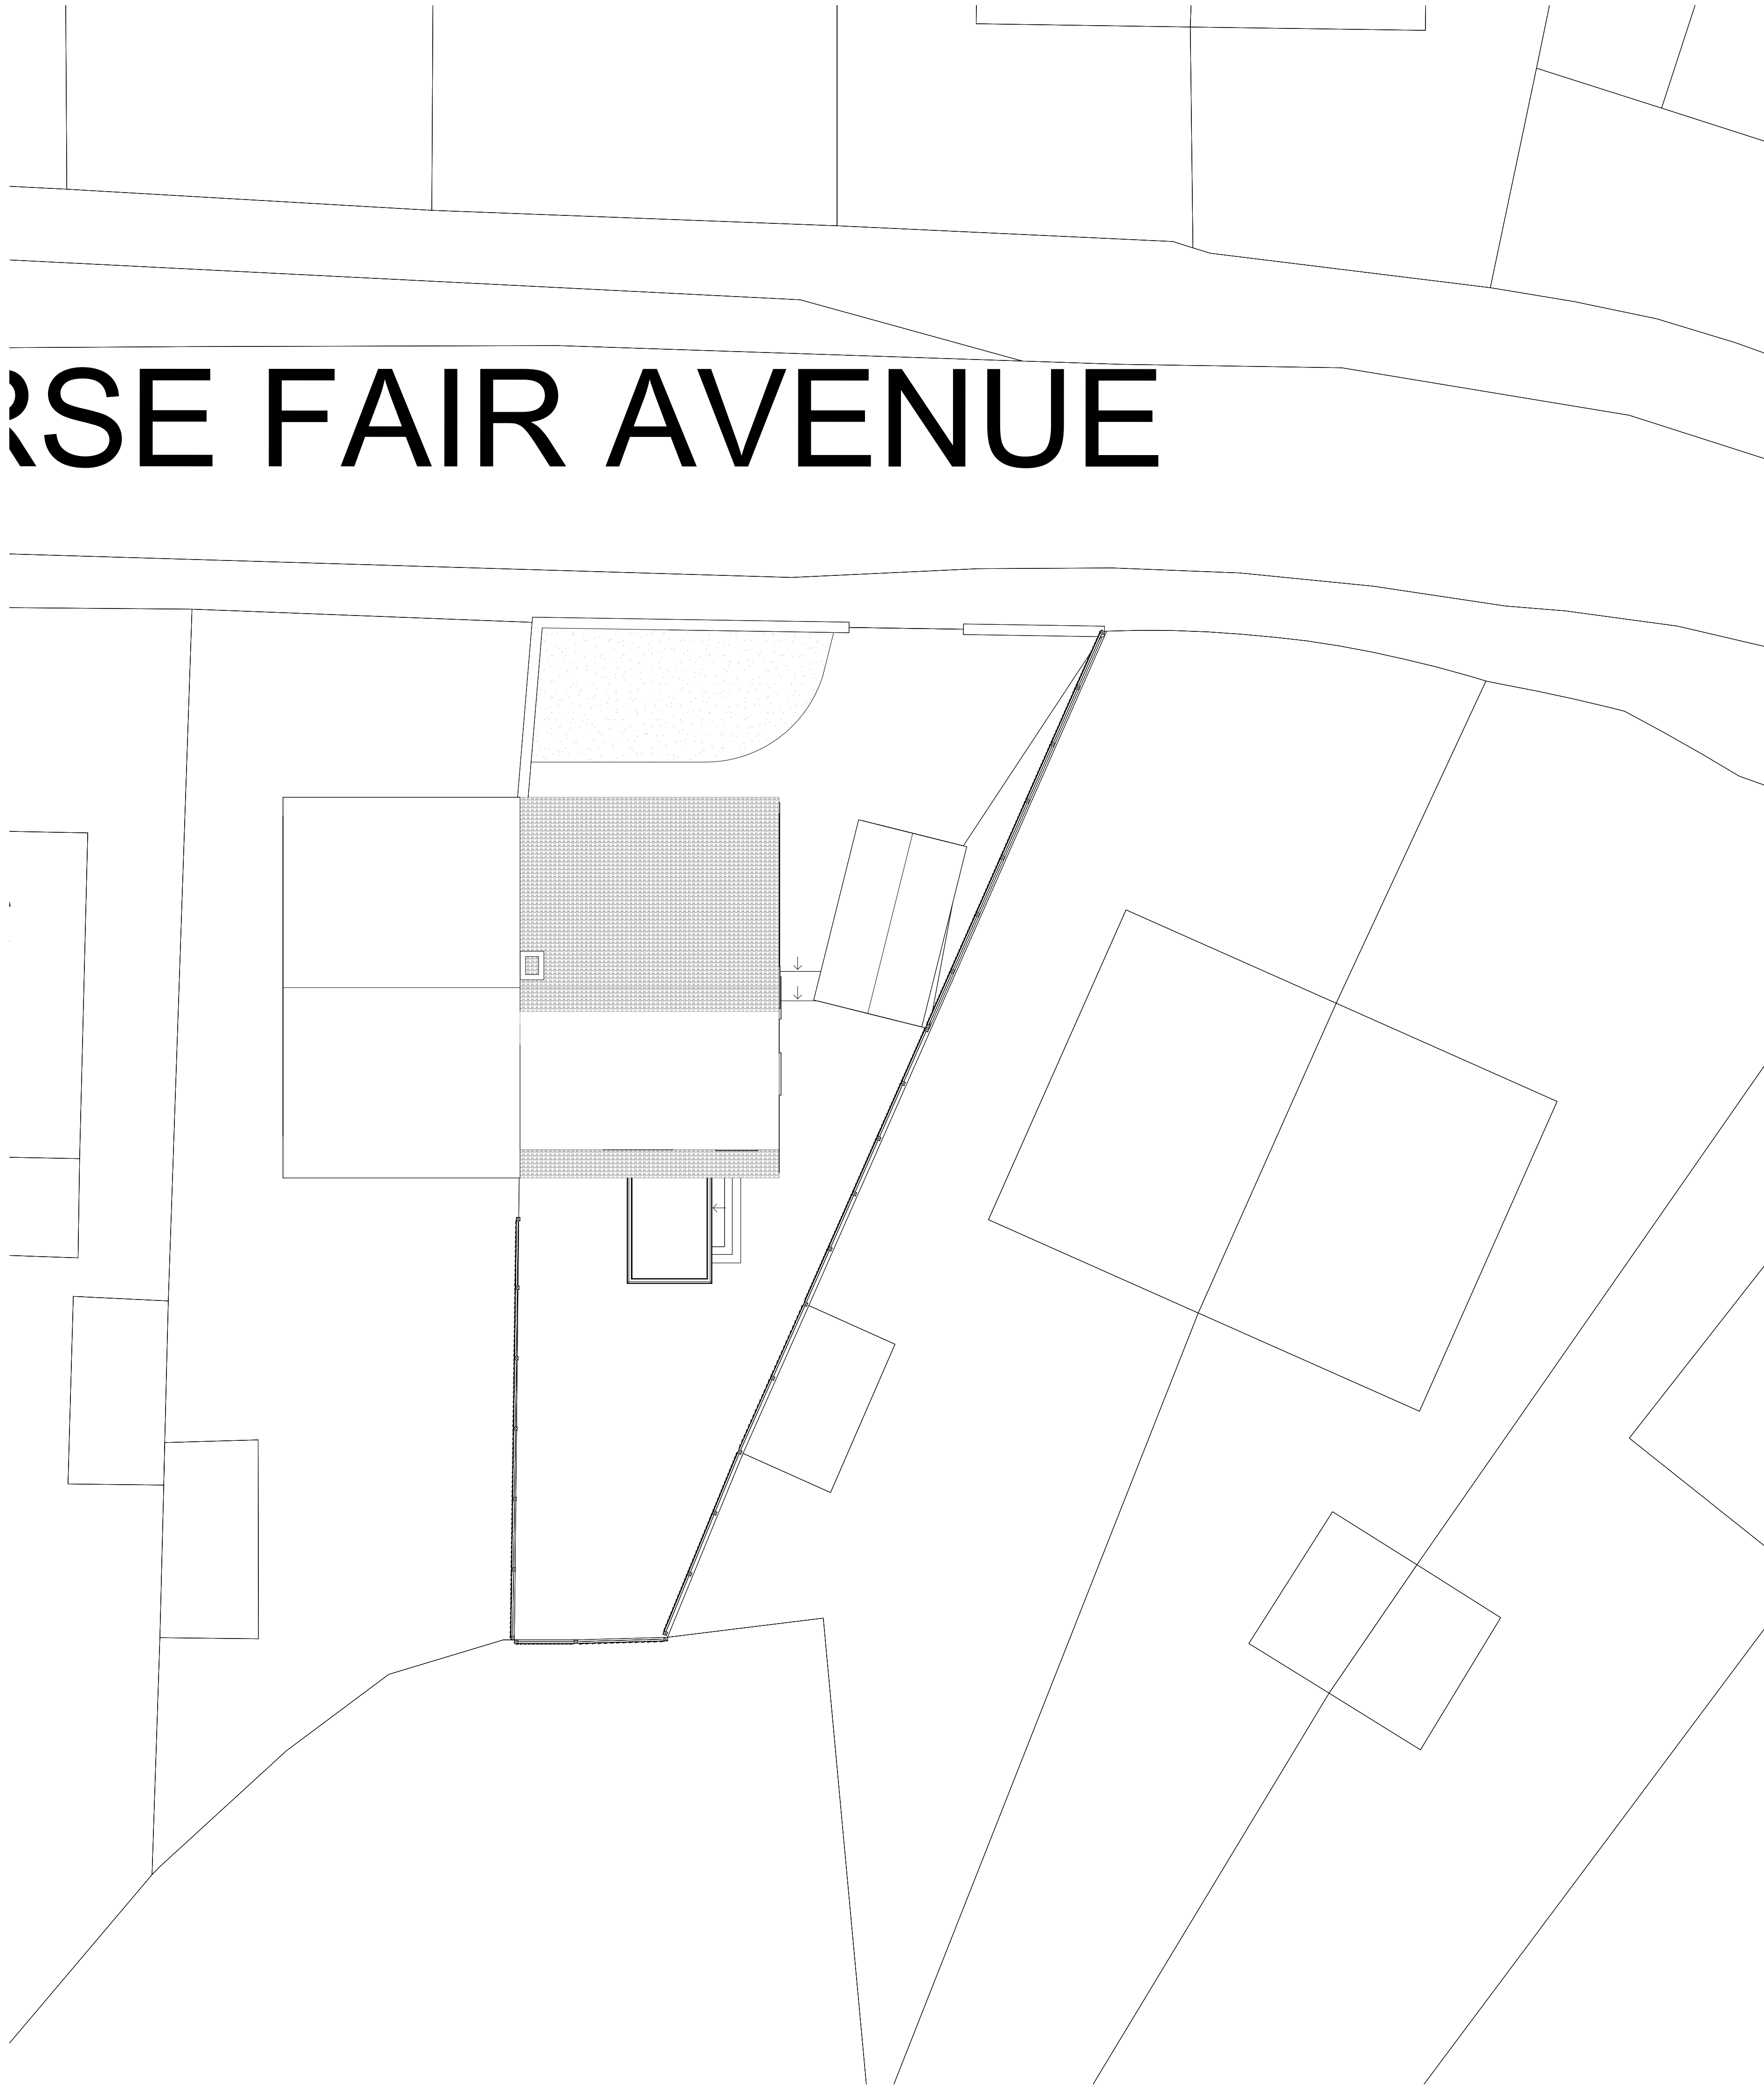

Existing Site Plan
1 : 100

P2	Issue for planning	15.07.24	SM
P1	Initial Issue	28.06.24	SM
Rev	Description	Date	By



info@peakbuildingdesign.com

Project 006 35, Horsefair Avenue			
Client Diane Dean			
Drawing Existing Site Plan			
DRAWING NUMBER PL03			
Revision	P2	Date Created	27.06.24
Drawn By	SM	Scale	As indicated @ A1

PLANNING