



All drawings should be read in conjunction with the entire **PL Series** drawings. Full details and specifications will be provided following approval of the planning application and through a formal Building Control submission prior to commencement of site works & construction.


Material Key

- 1. Composite Decking
- 2. Glass Balustrade
- 3. Timber screening



Proposed South Elevation

1 : 50

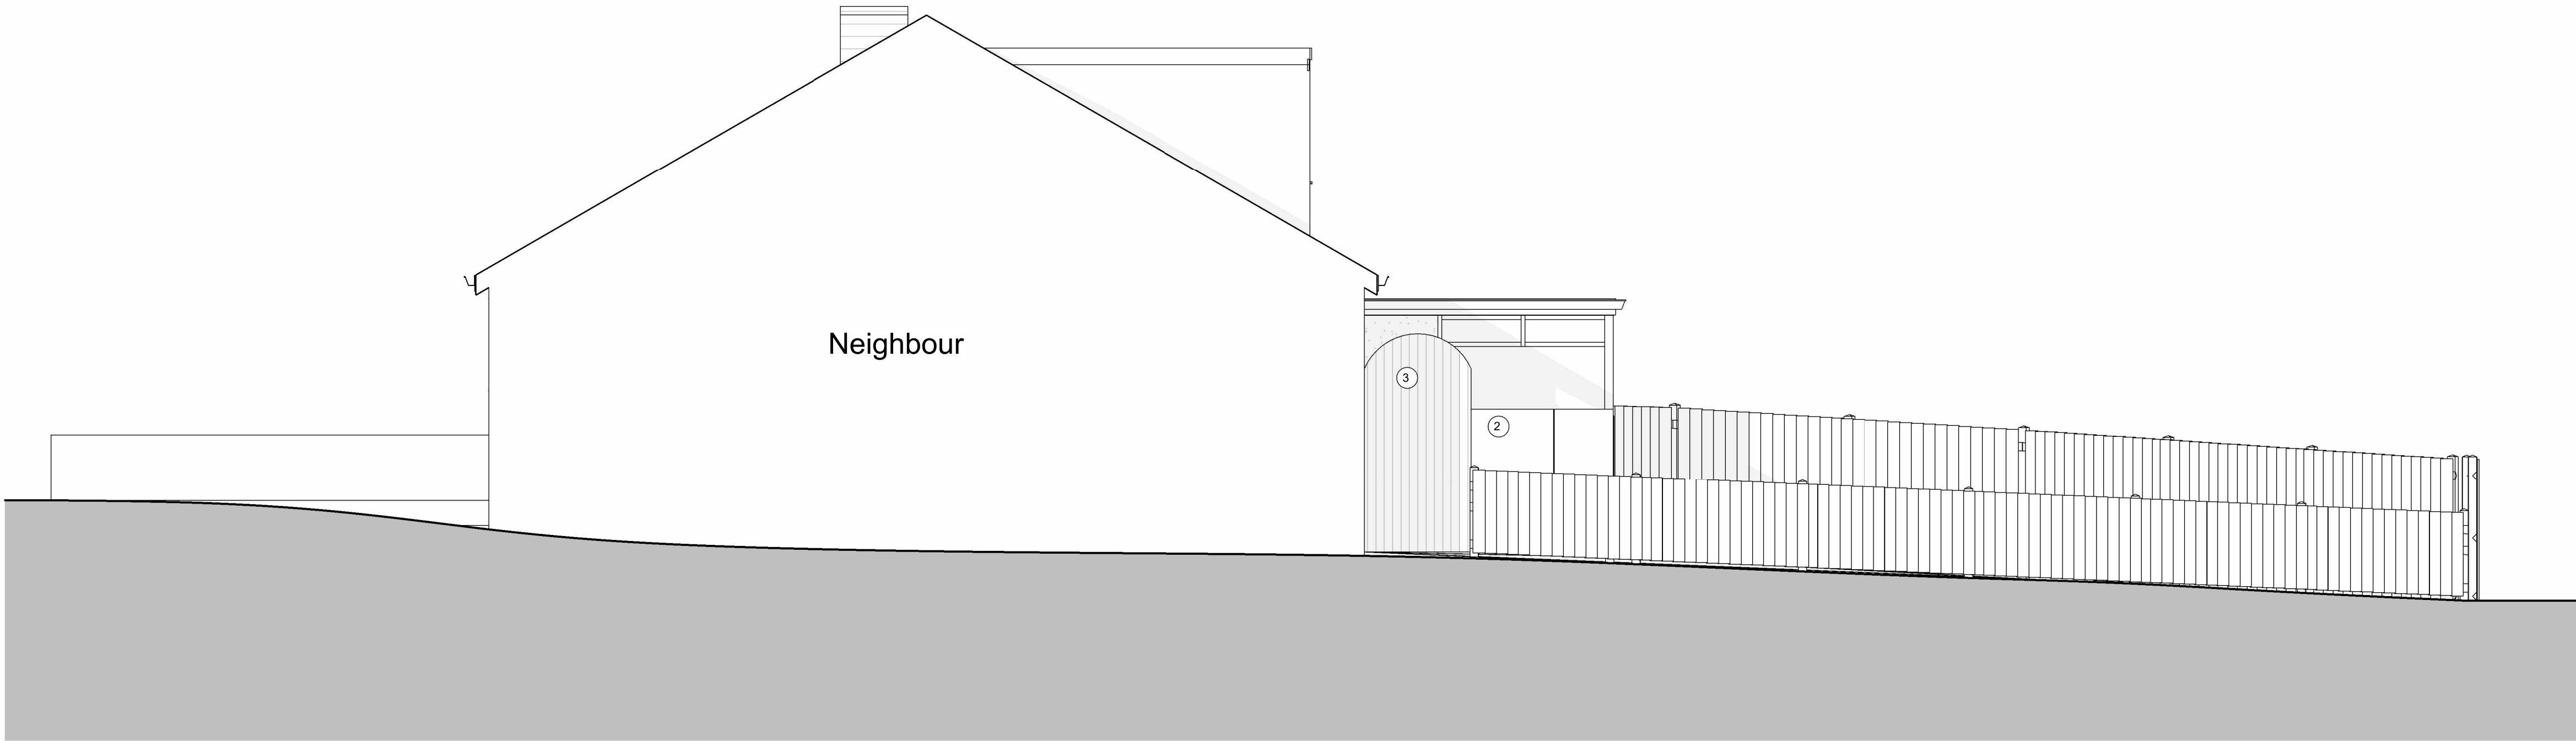

Proposed West Elevation

1 : 50

P2	Issue for planning	15.07.24	SM
P1	Initial Issue	28.06.24	SM
Rev	Description	Date	By



info@peakbuildingdesign.com

Project 006 35, Horsefair Avenue			
Client Diane Dean			
Drawing Proposed Elevations - Sheet 02			
DRAWING NUMBER PL23			
Revision	P2	Date Created	21.06.24
Drawn By	SM	Scale	1 : 50 @ A1

PLANNING