



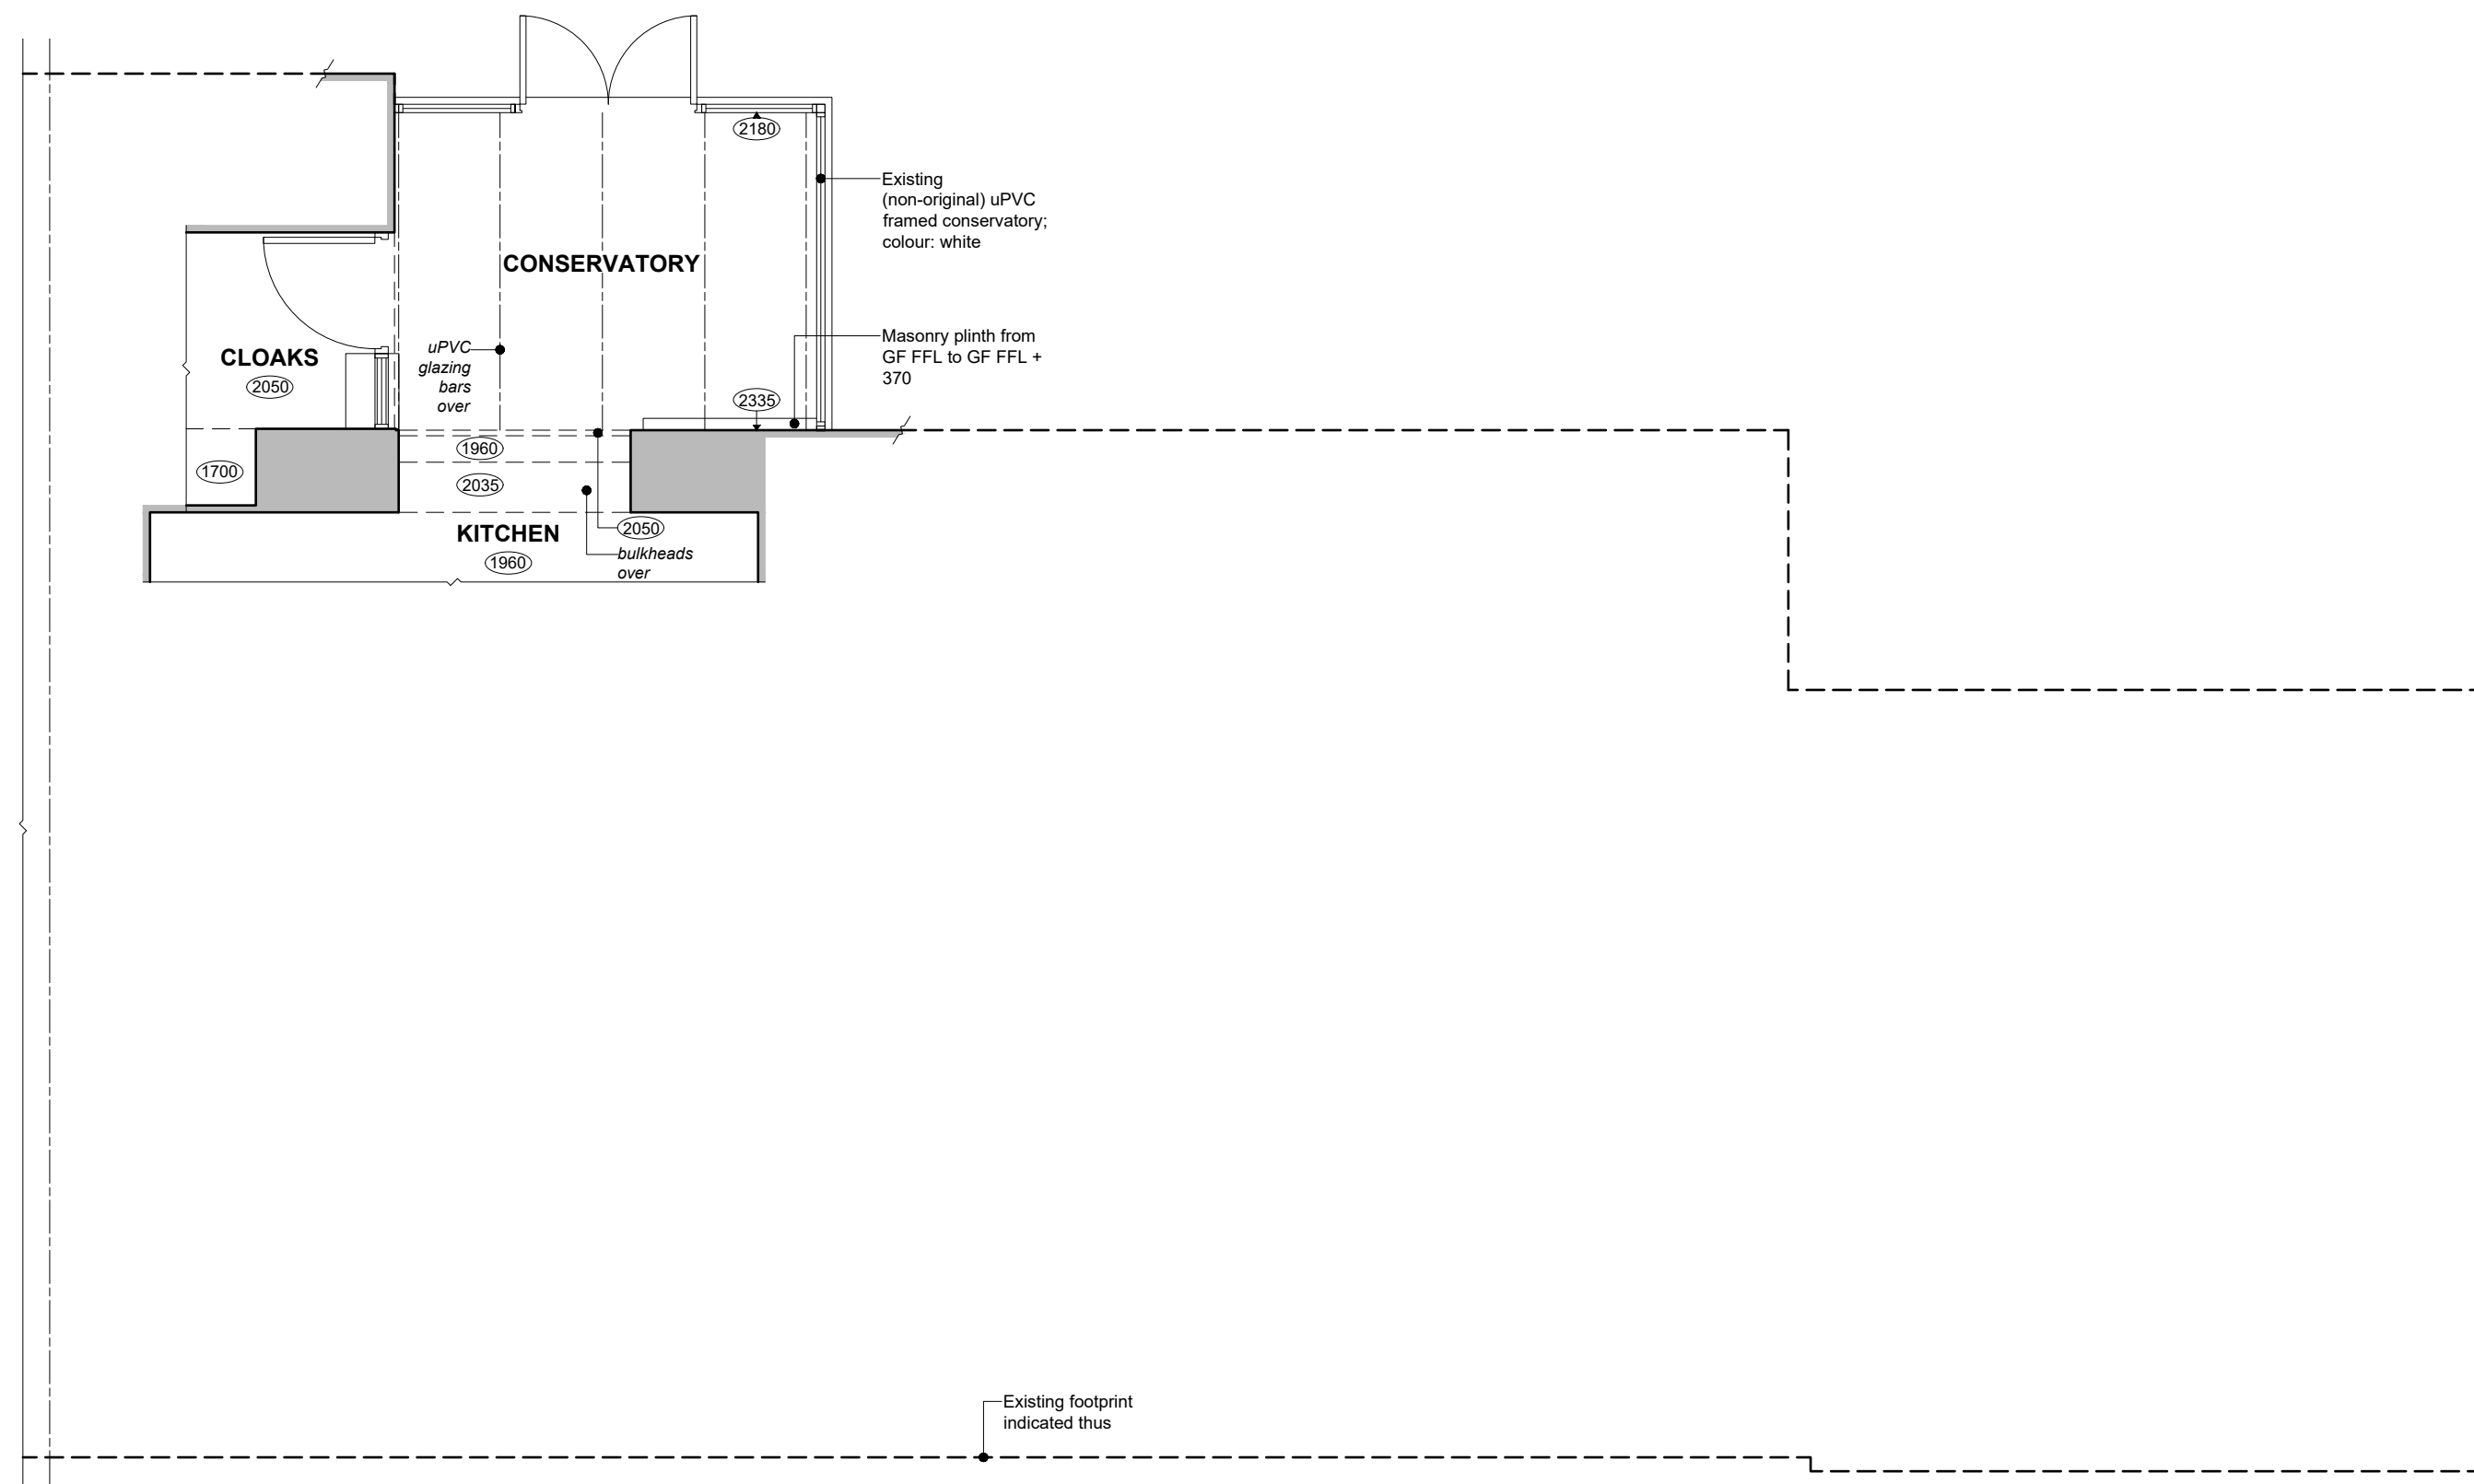

EXISTING PART GROUND FLOOR PLAN

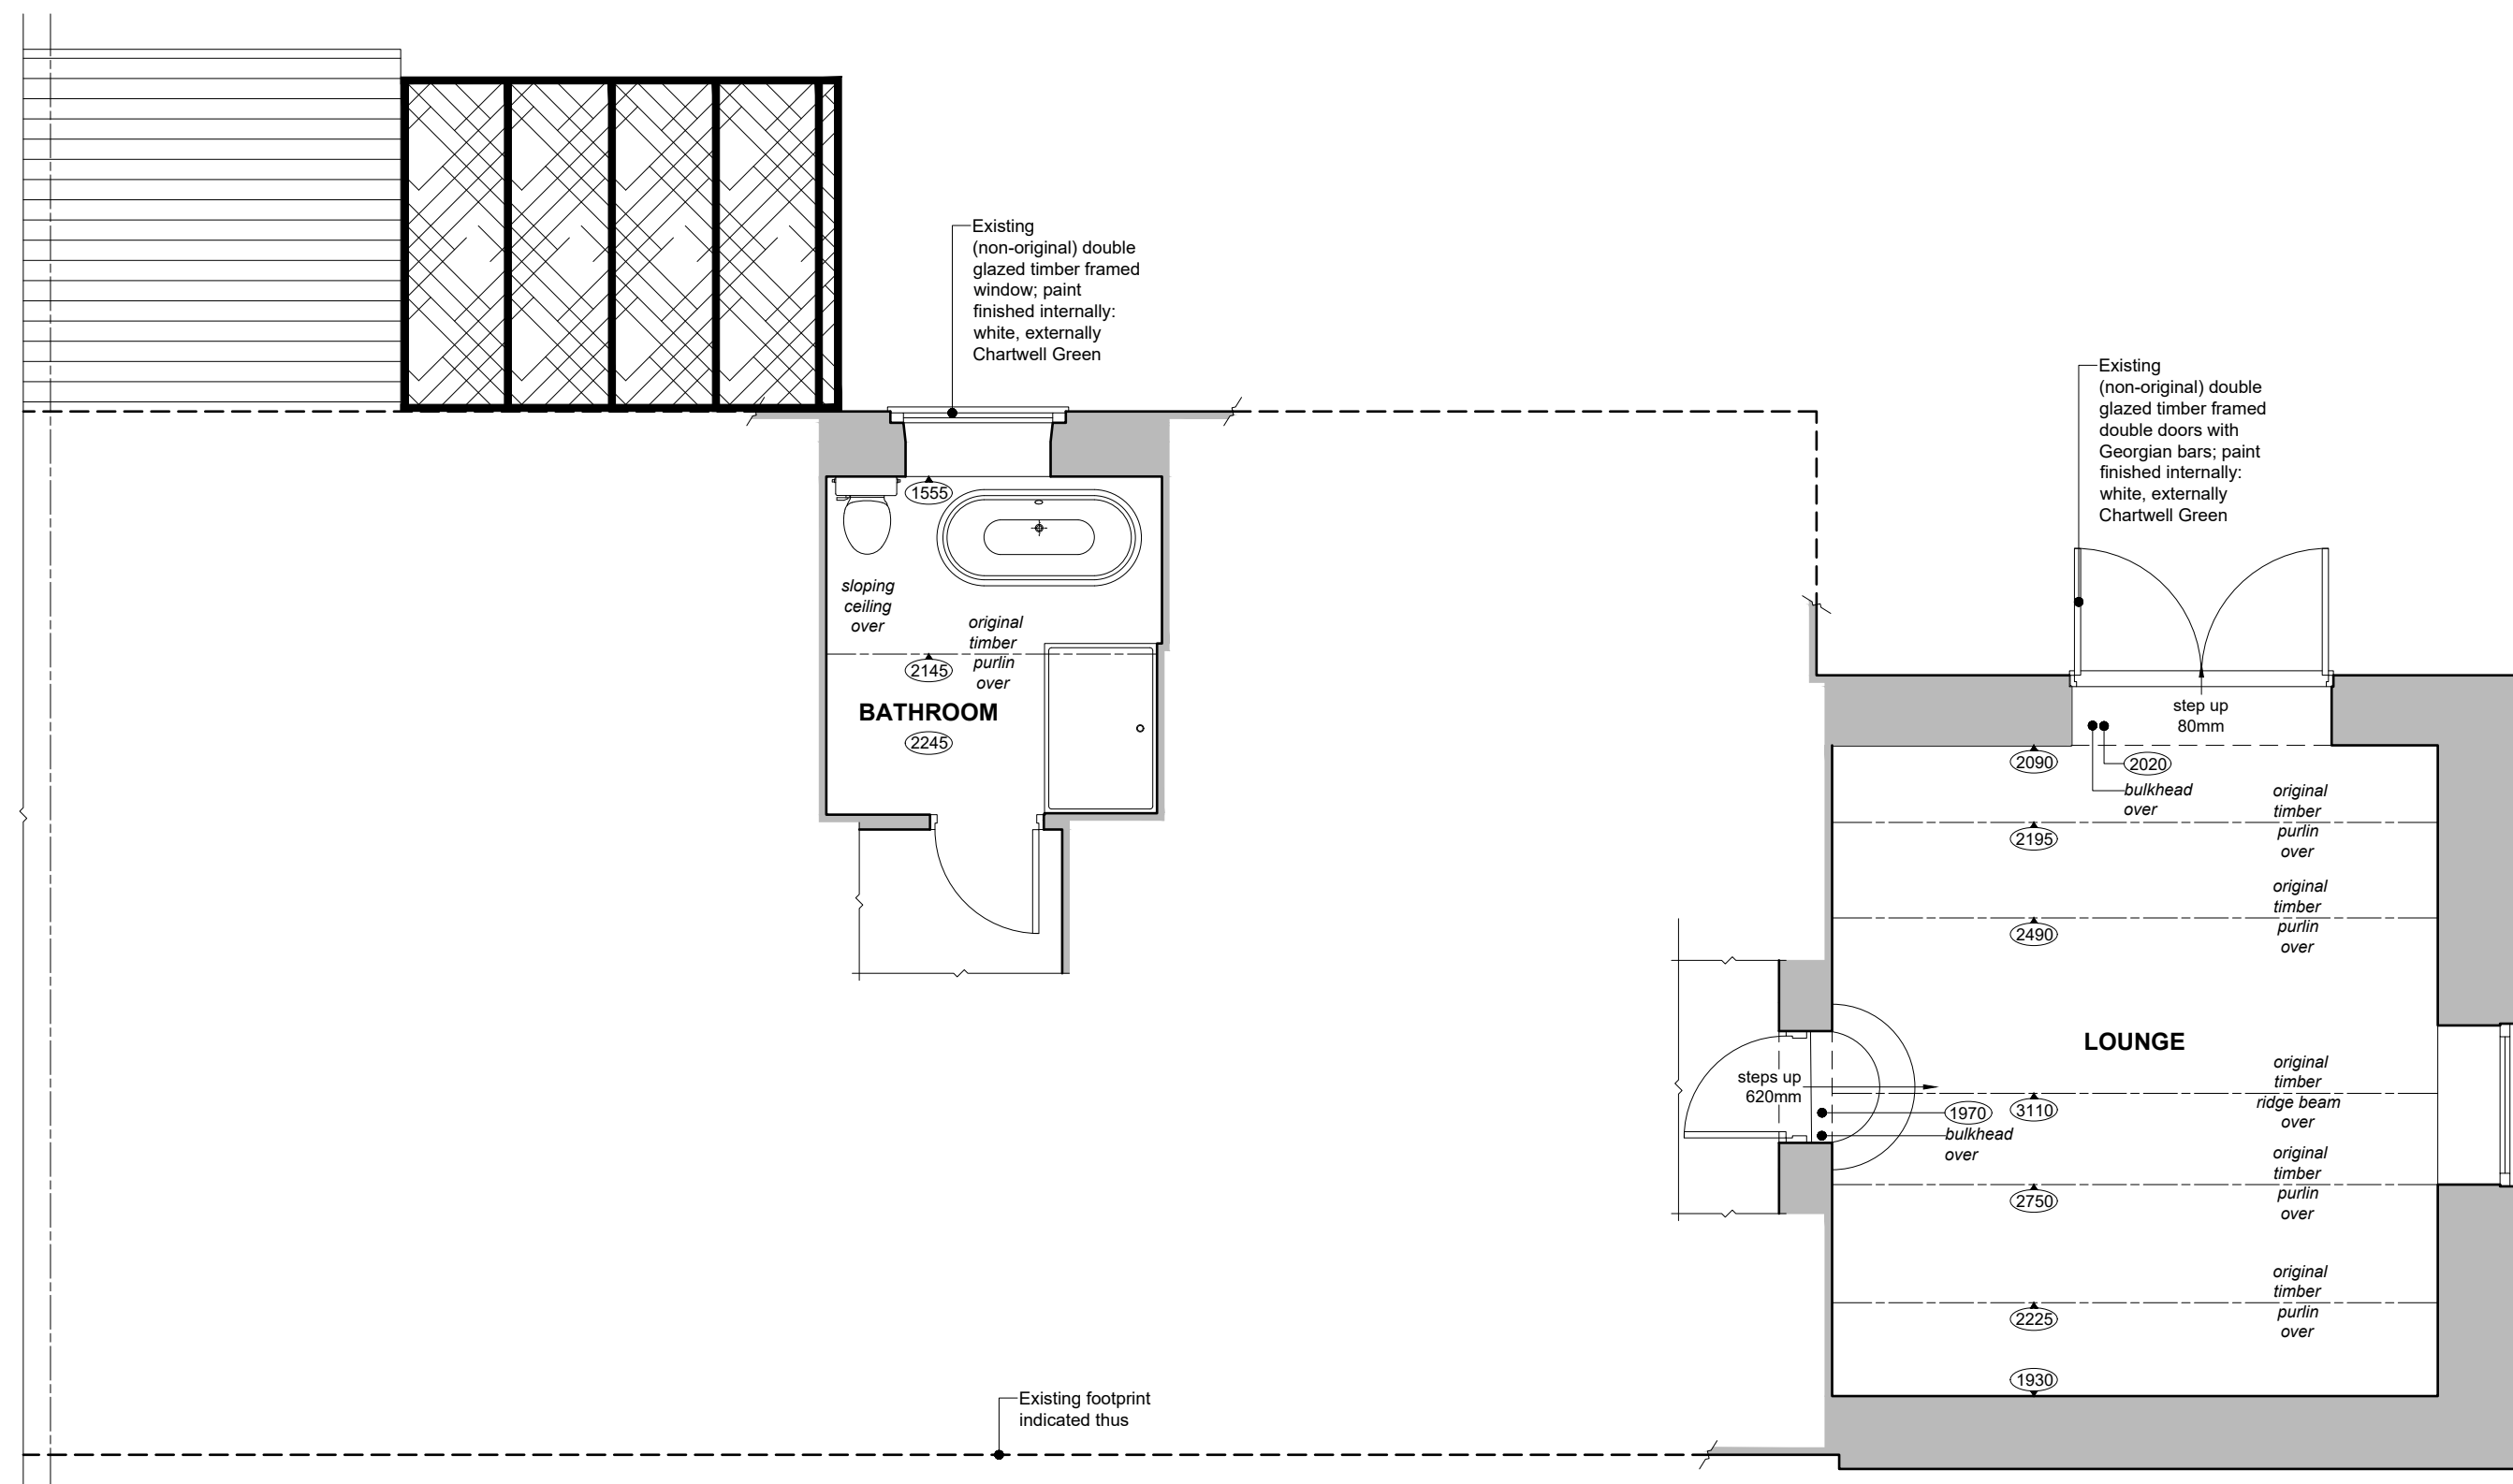

EXISTING PART FIRST FLOOR PLAN

NOTES
All dimensions are to be checked on site and any discrepancies referred to the designer prior to proceeding. All levels are to be confirmed on site prior to proceeding with the work. All discrepancies between information shown on the drawing and the information shown on the specification are to be referred to the designer prior to proceeding with the works. All component sizes and references to be checked prior to the ordering of materials. Positions of existing drain runs and associated installations to be confirmed prior to proceeding and drains checked as necessary. All relevant boundary positions to be checked prior to proceeding. Any on site design changes must be reported to the designer and agreed with the relevant authority prior to proceeding. Levels shown are related to an arbitrary datum and therefore not related to ordnance datum.

Revision	Date	Details
----------	------	---------

GRUNDY ARCHITECTURE & DESIGN REGISTERED ARCHITECT & ARCHITECTURE	R.A.GRUNDY ARCHITECTURAL SERVICES LIMITED 30 PARK ROAD, HADFIELD, GLOSCEP, DORSETSHIRE, SK13 2AM TEL: 0773 541 9862 EMAIL: RICHARD@GRUNDYARCHITECTURE.CO.UK
---	--

Project: Proposed Alterations at:
5 Hague Street
Whitfield
Glossop
Dorsetshire
SK13 8NR

Client: Mrs. A. Harwood

Drawing Title: EXISTING PART FLOOR PLANS

Drawn by: R.G.	Date: 10th September 2024
Drawing No.: 2437.01	Scale: 1:50 @ A1
Revision:	

0 1 2 3 4 5 6
metres (for 1:50 original)