



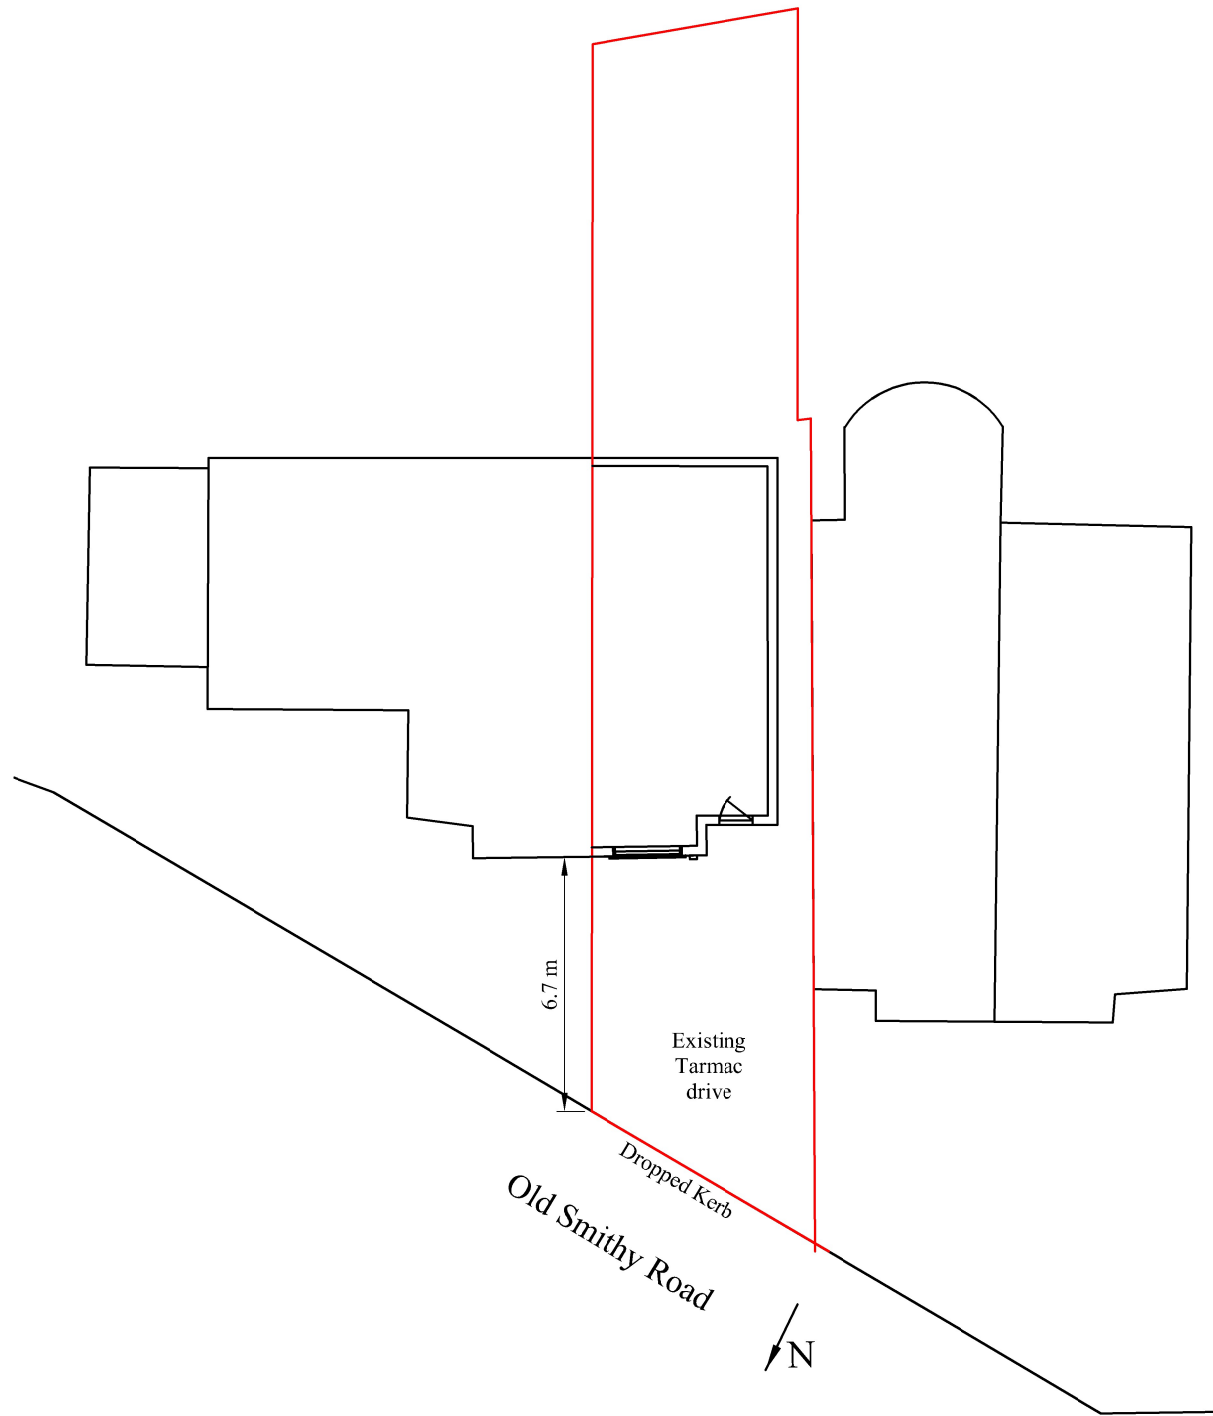

EXISTING SITE PLAN (1:200)

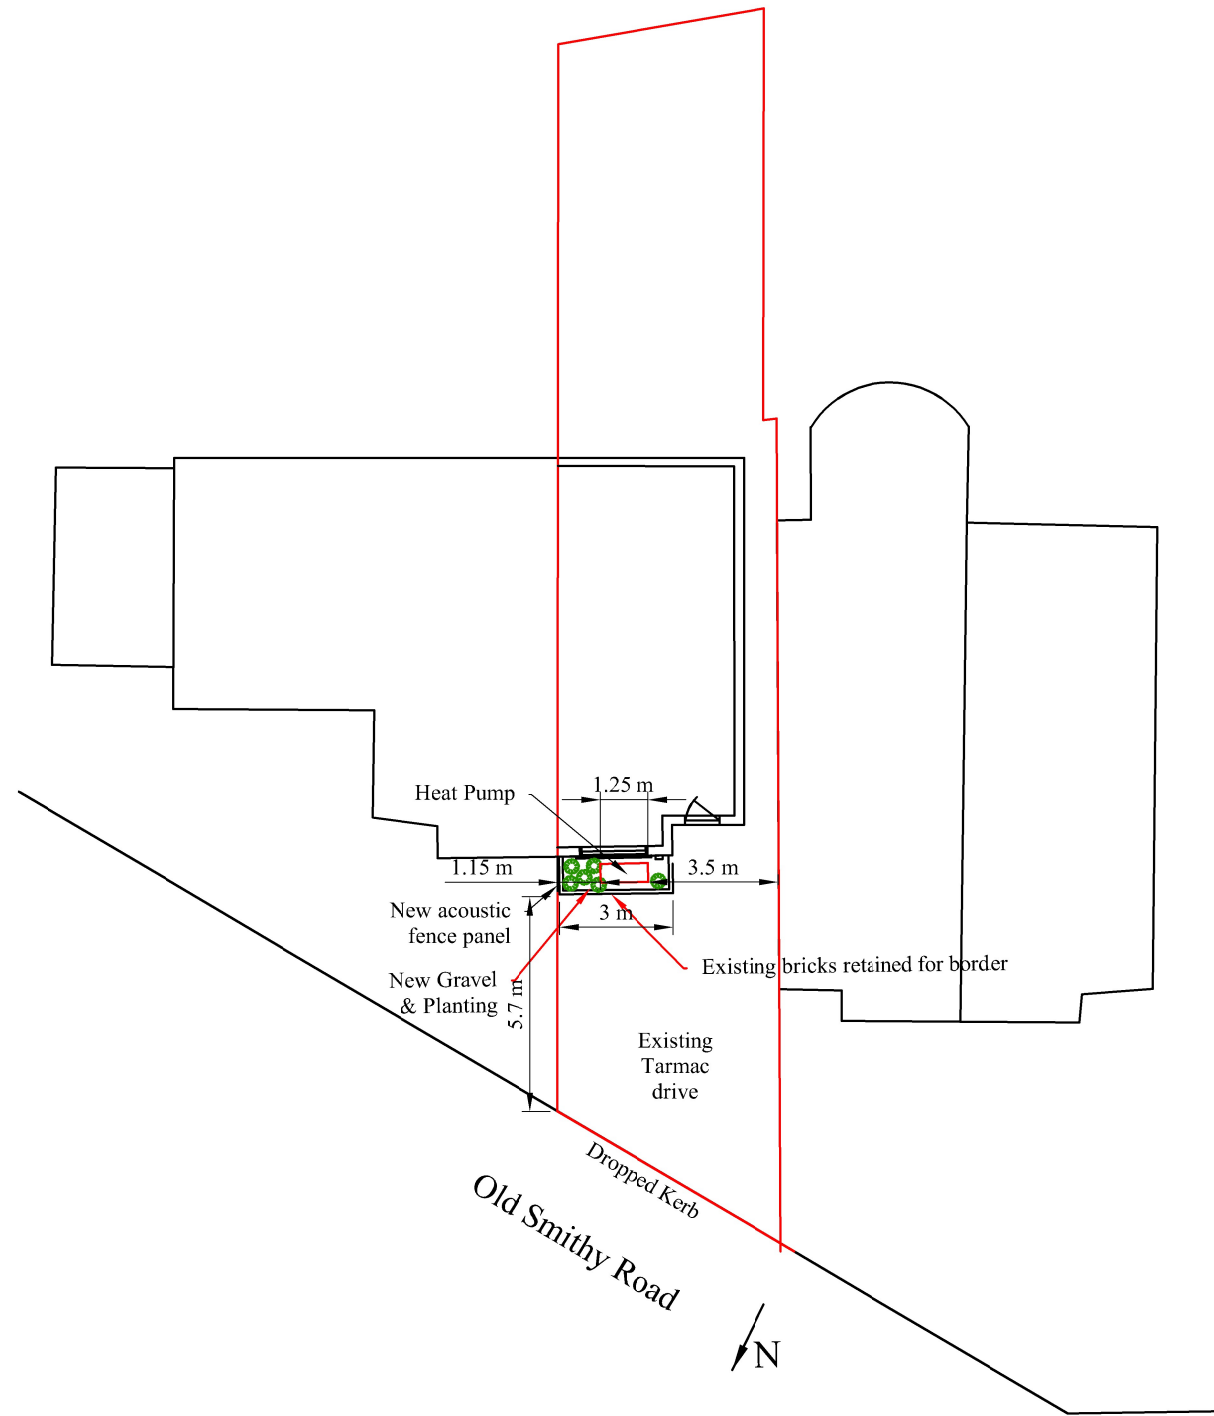

PROPOSED SITE PLAN (1:200)

| Rev                                                  | Date | Comment    | Chkd     | Aprvd |
|------------------------------------------------------|------|------------|----------|-------|
| Title                                                |      |            |          |       |
| Site Plans                                           |      |            |          |       |
| Project                                              |      |            |          |       |
| 2 Old Smithy Rd                                      |      |            |          |       |
| Contractor                                           |      |            |          |       |
|                                                      |      |            |          |       |
| Scale 1:50@A3      Originator MN      Date 9.09.2024 |      |            |          |       |
| Stage                                                |      |            |          |       |
| DESIGN                                               |      |            |          |       |
| Status                                               |      |            |          |       |
| FOR APPROVAL                                         |      |            |          |       |
| Job Number                                           |      | Drawing No | Revision |       |
| 240909                                               |      | 1          | -        |       |