




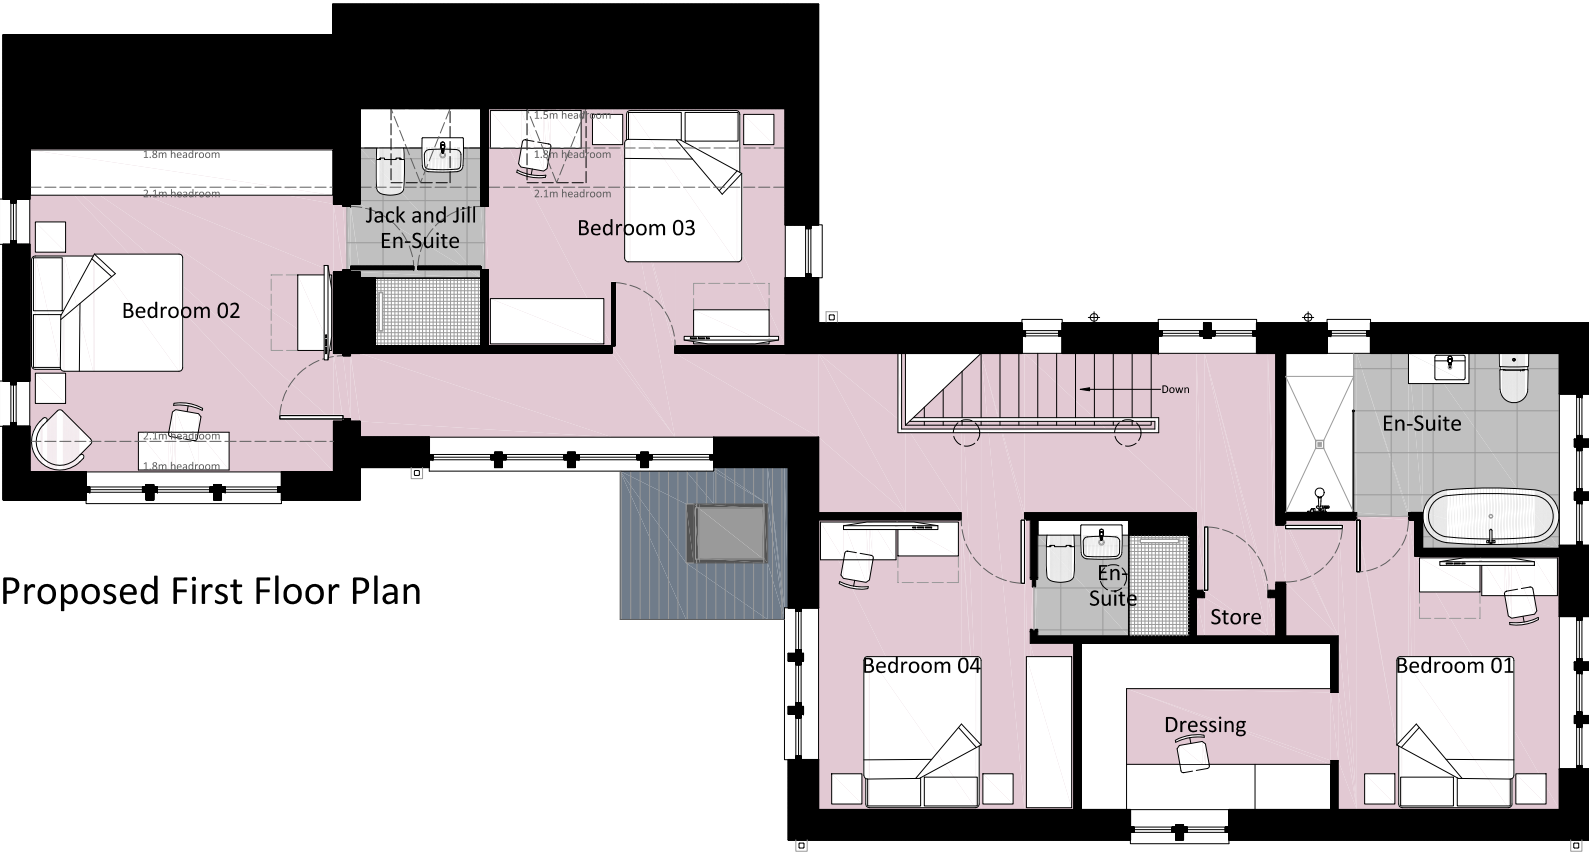

Proposed First Floor Plan

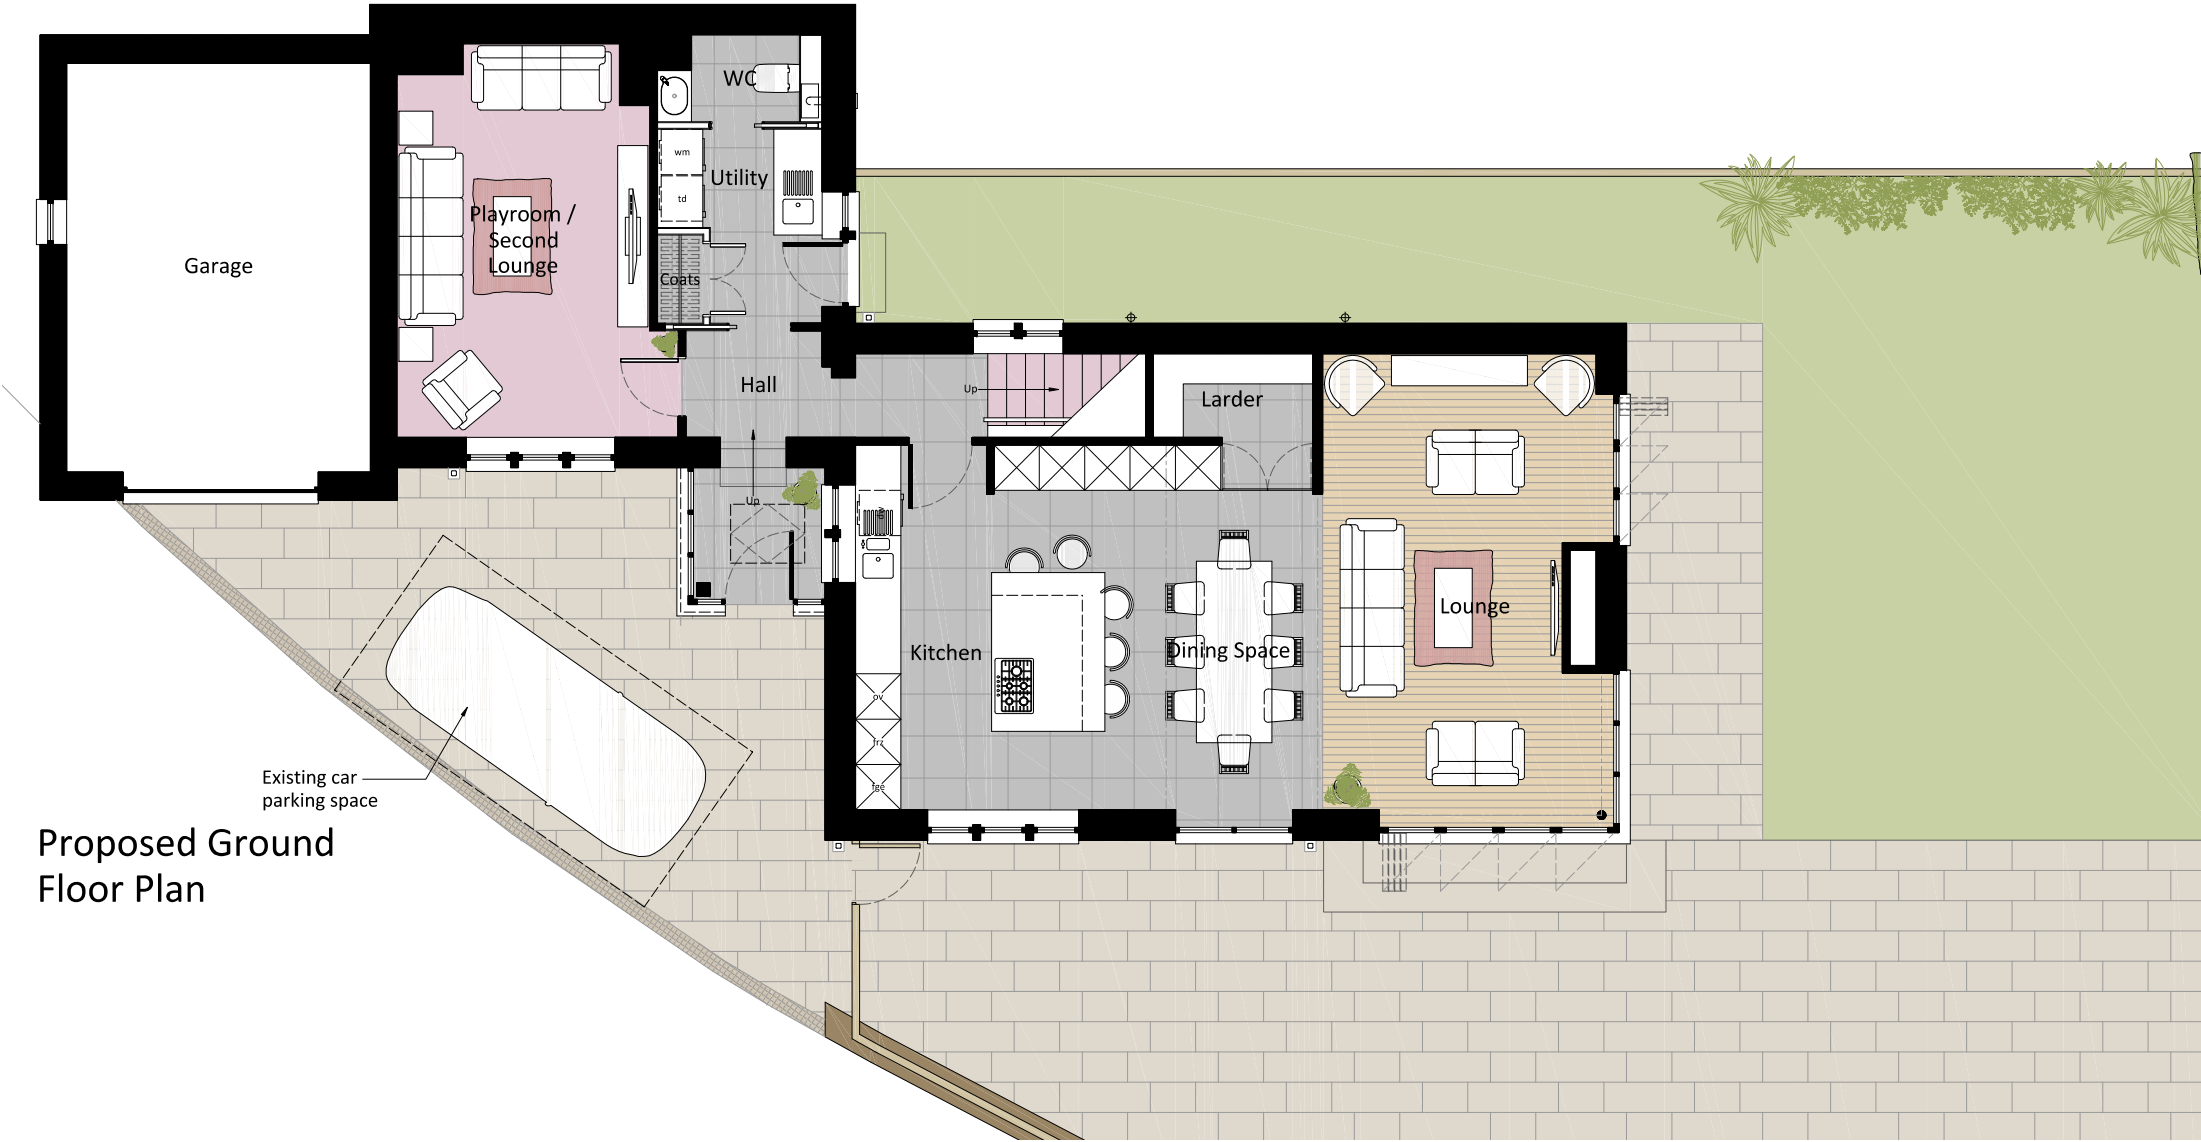

Proposed Ground Floor Plan

 

B	17/07/2024	Reinstate existing car park space and substitute boarding for stone/render.	EP	MB
A	29/02/2024	Existing garage reinstated in preparation of pre-application advice following refusal.	DB	MB
REV	DATE	AMENDMENT	BY	CHKD

HNA architects
Architecture | Planning | Design

PROJECT:	19 The Shaw, Glossop			
DRAWING:	Proposed Floor Plans			
DRAWN BY:	DB	CHECKED BY:	--	CREATED: 14/09/2023 SCALE: 1:100 @ A3
STATUS:	Developed Design		DRAWING No: 1440/P-101	REVISION: B

COPYRIGHT REMAINS WITH HNA ARCHITECTS Ltd.
TEMPLE WORKS, TEMPLE STREET, OLDHAM, OL13NJ
TEL: 0161 688 1820
E-MAIL: info@hna-architects.co.uk

RIBA
Chartered Practice