


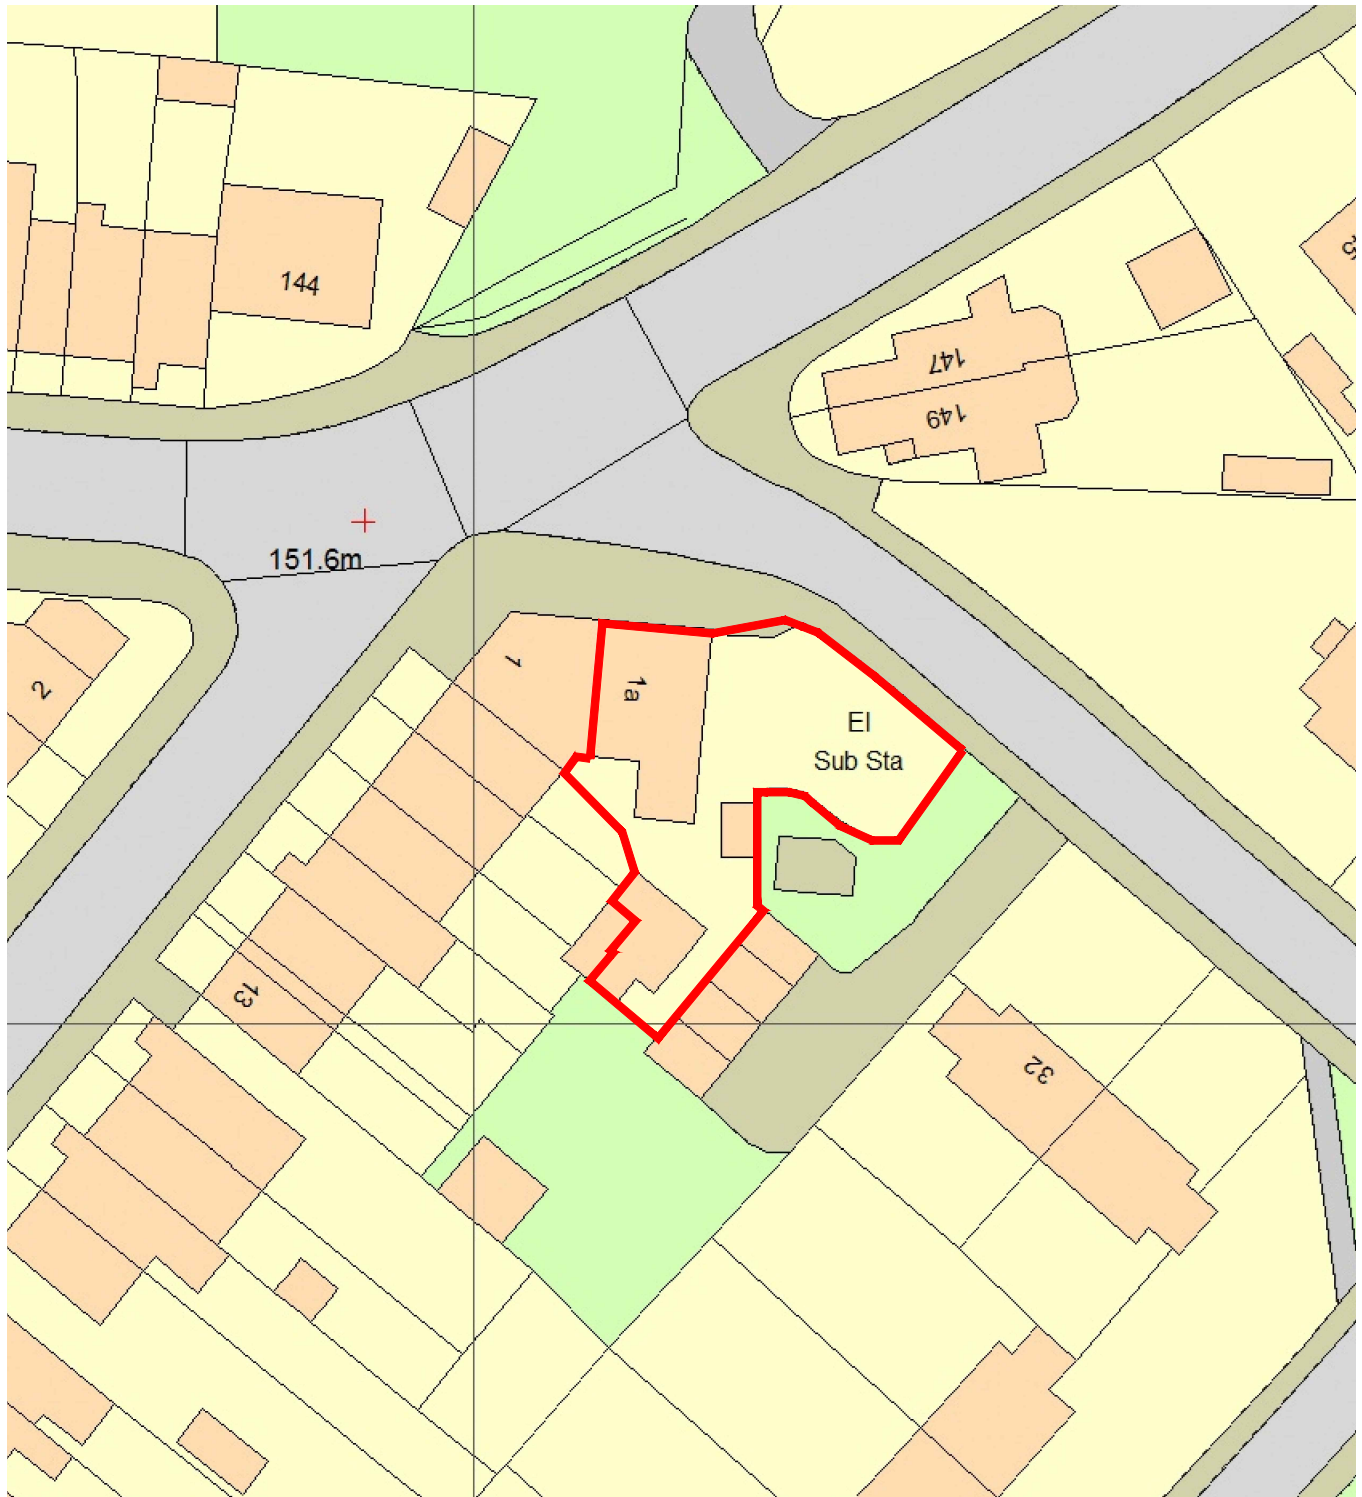

1a Green Lane, Hadfield
Existing Site Plan
Scale 1:500

