


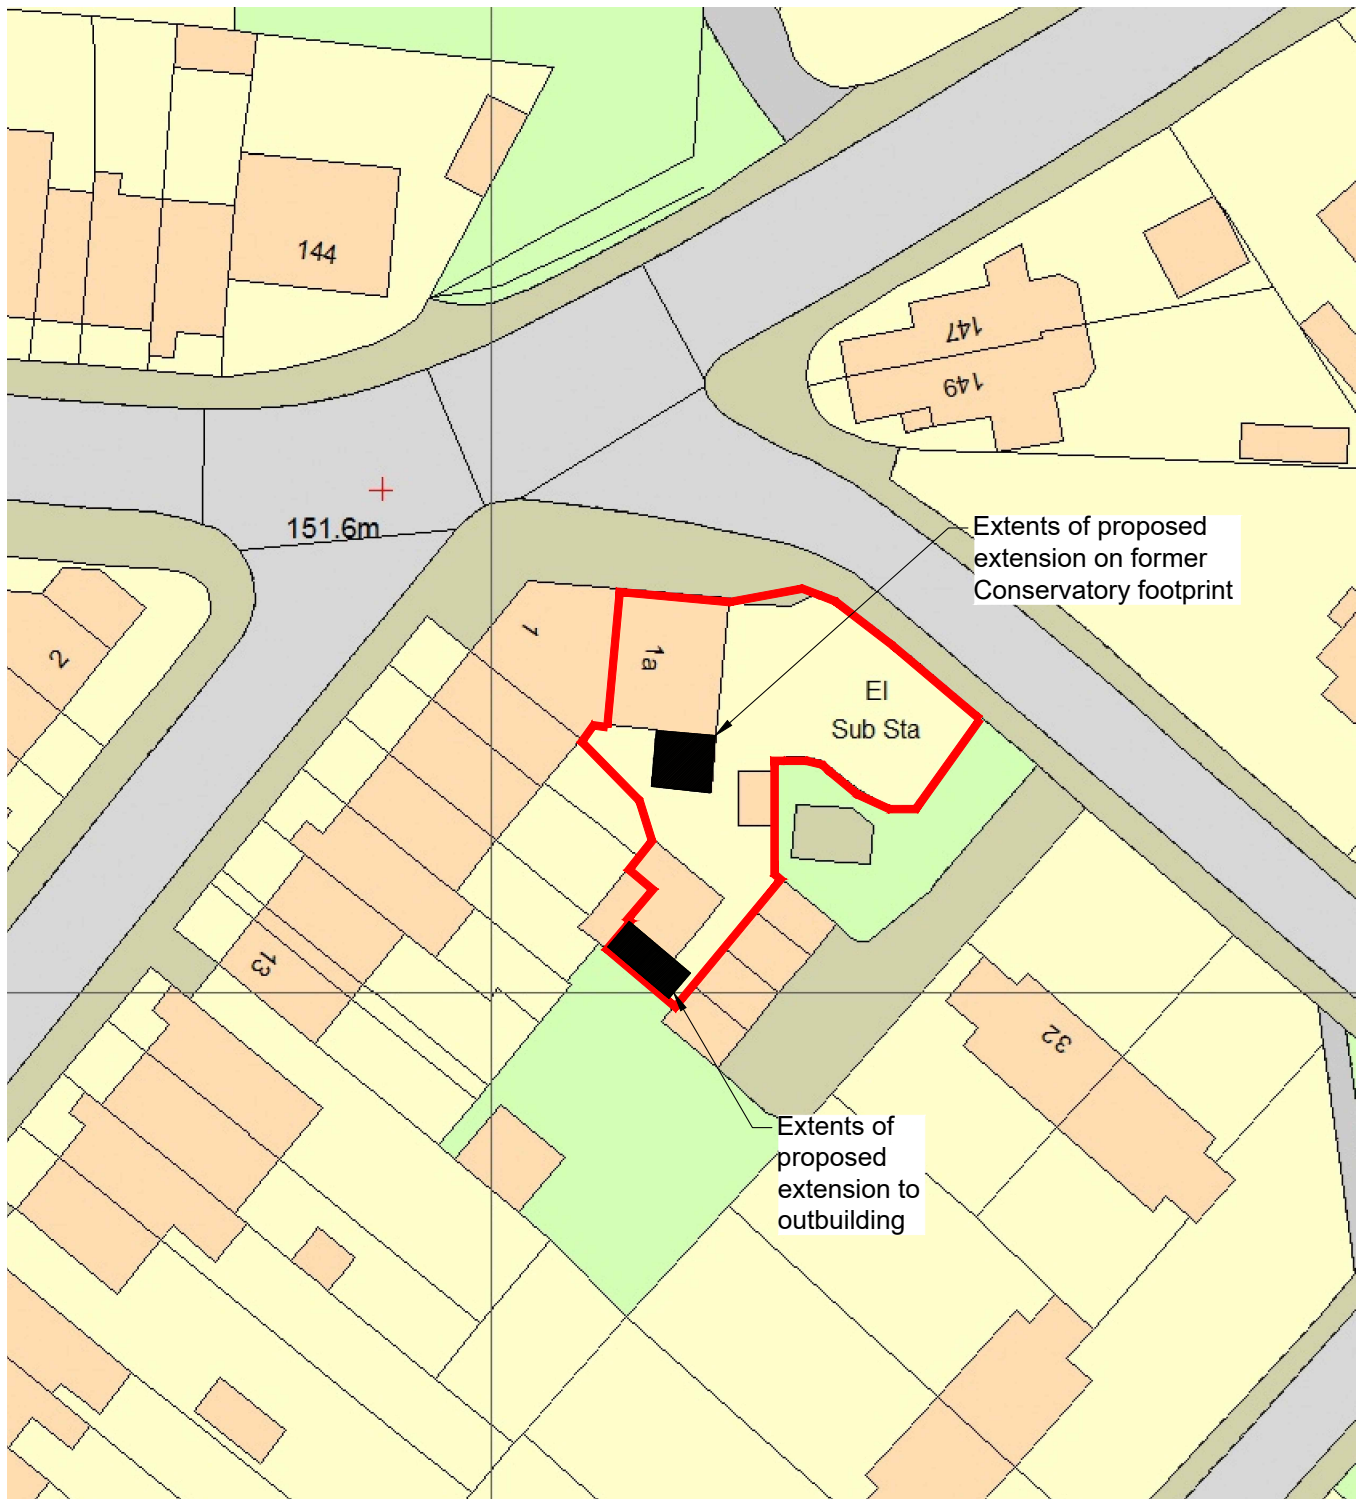

1a Green Lane, Hadfield
Proposed Site Plan
Scale 1:500

