


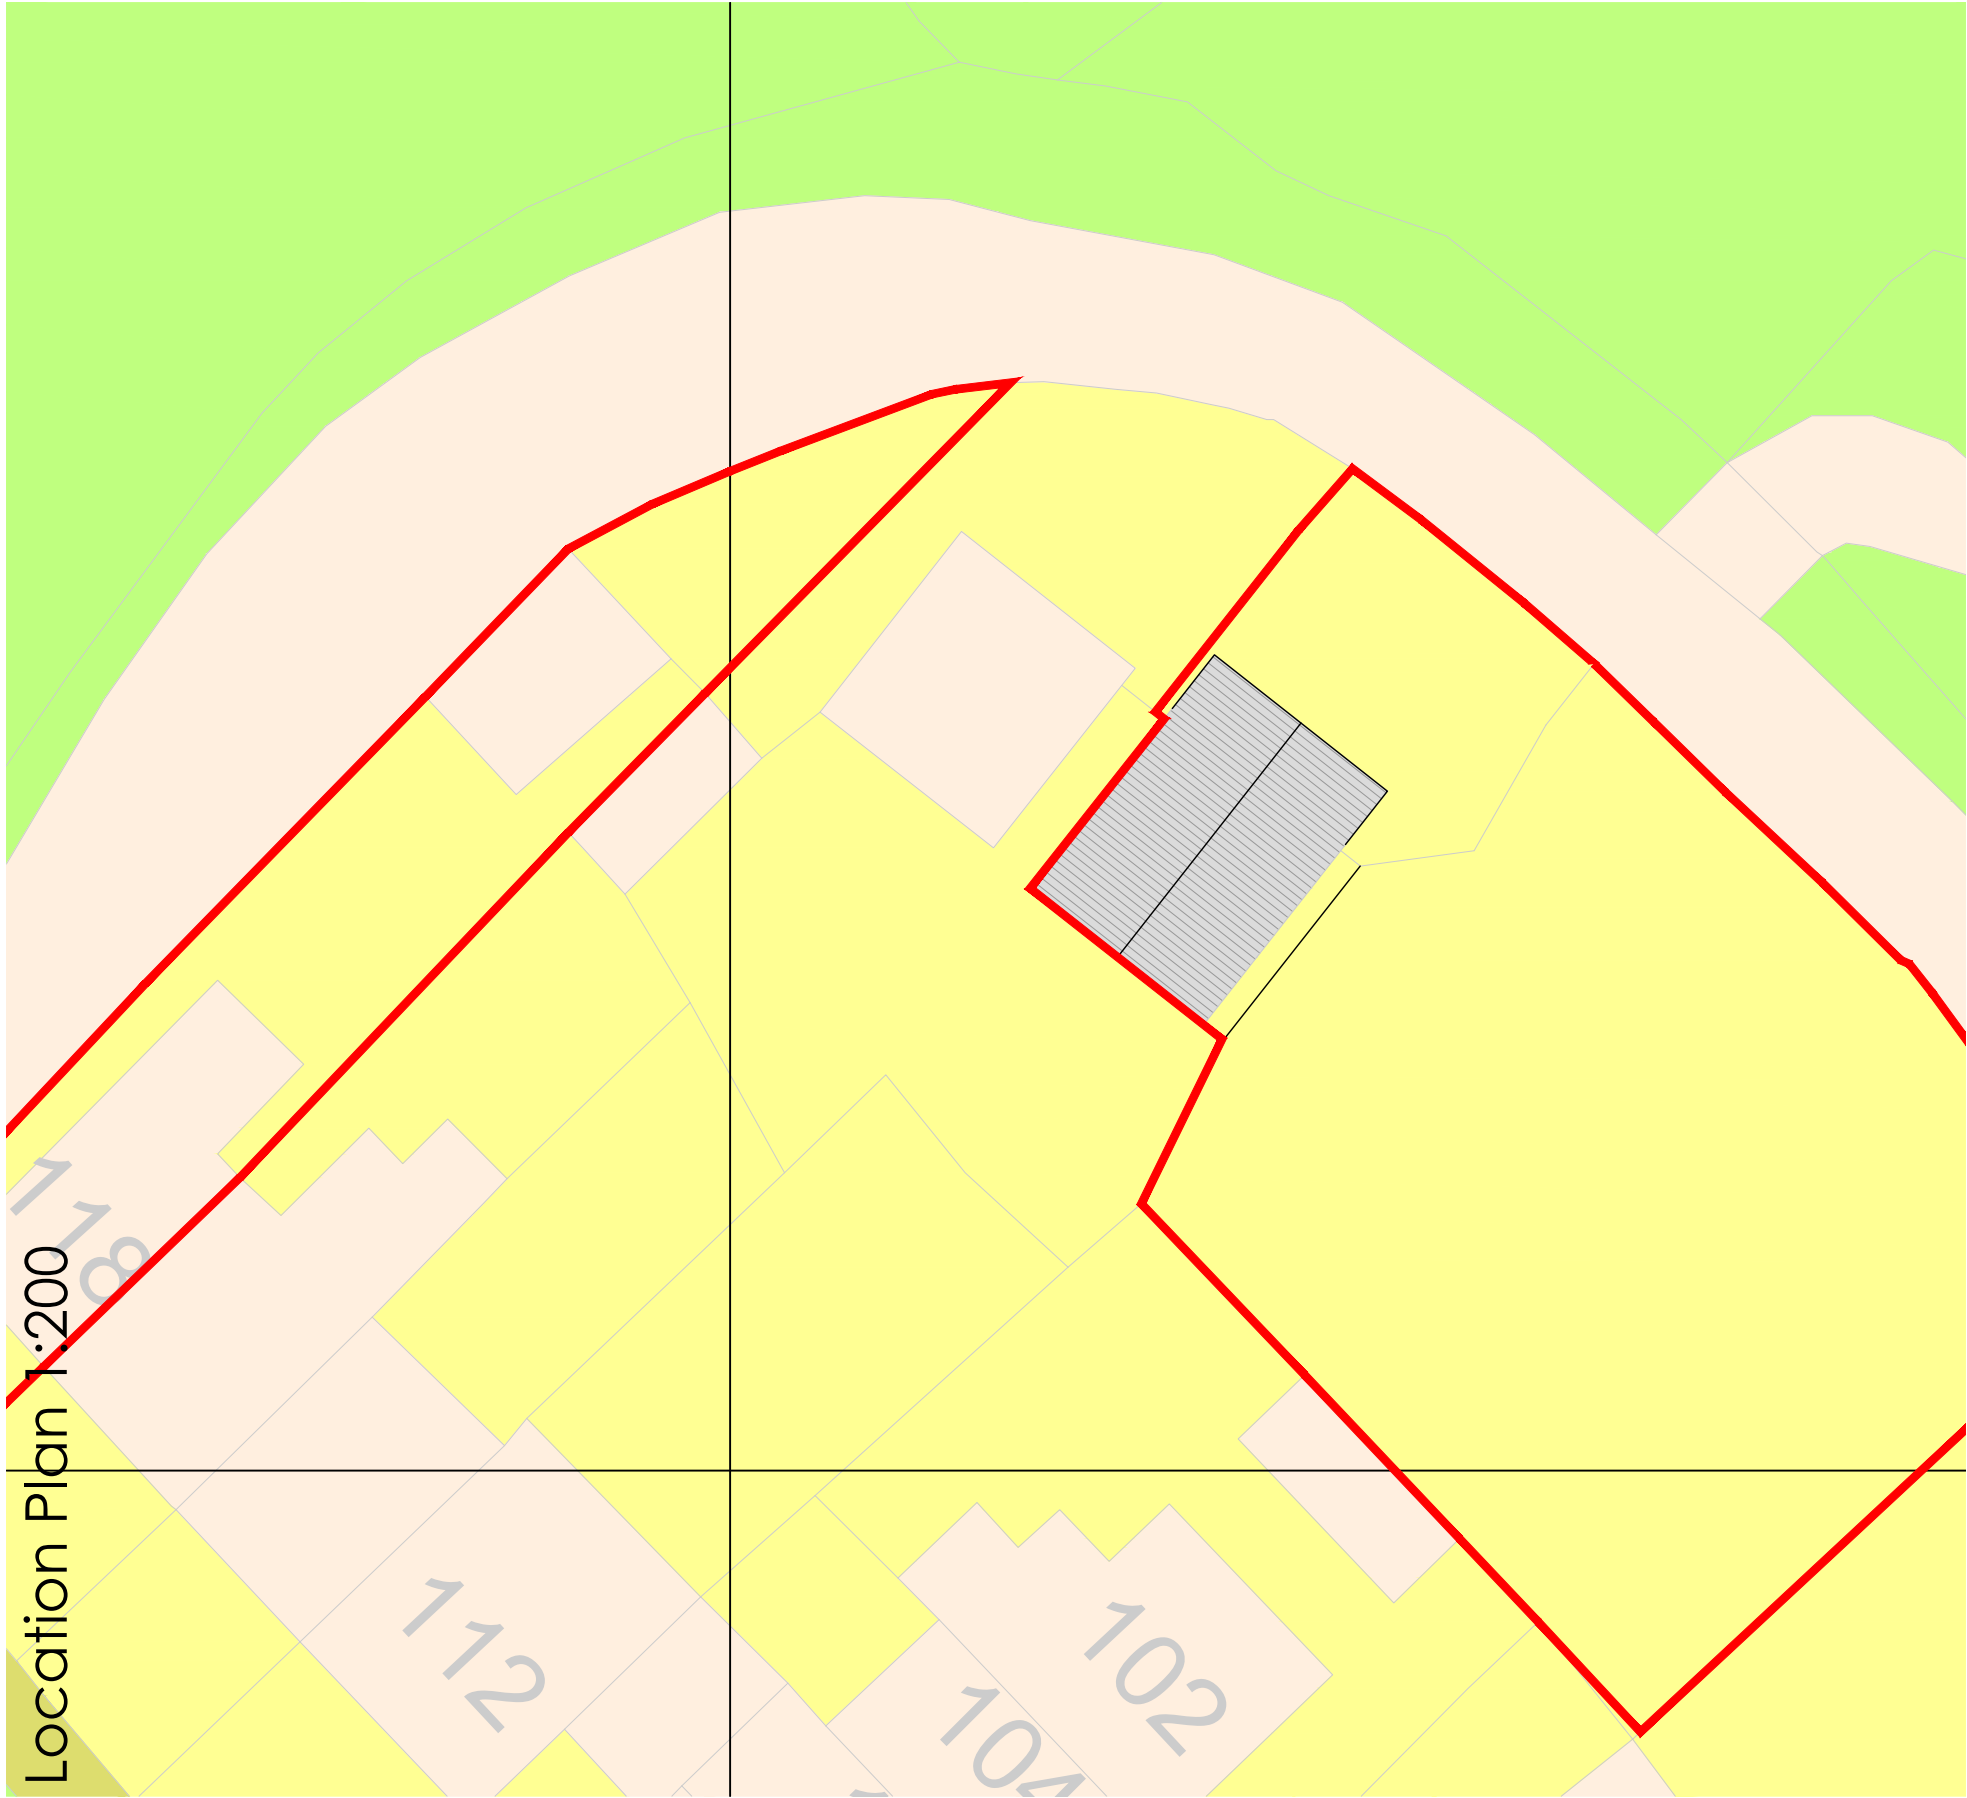


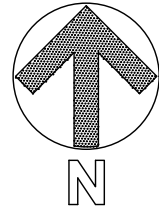

Location Plan 1:200

 

Location Plan 1:1250

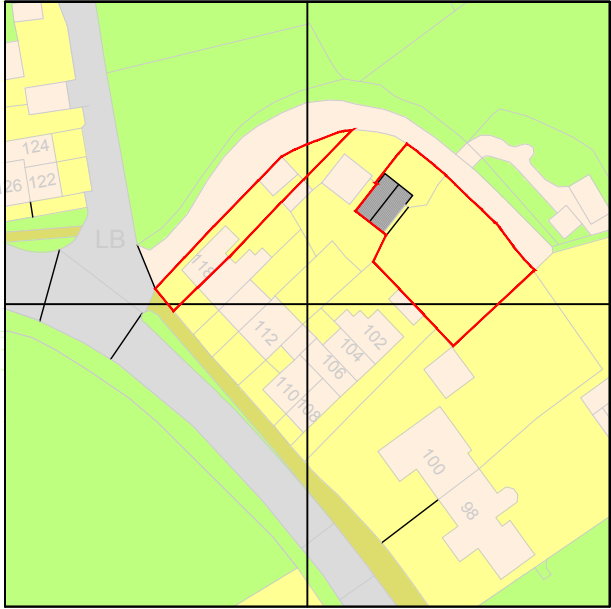

All levels and dimensions must be checked on site by contractor prior to commencement of works. Any variations must be reported to the client.

All information hereon in is the copyright of the designer. Copying in full or in part is forbidden without the written permission from the designer.

Client	Mr P Wooliscroft	Revision	
Project	Extension to Garage at 118 Long Lane SK13		
Title	Proposed Site Plan		
Dwg Scale	1:200 / 1250 a3	Drawing Number	843-05
M A H E Architecture			