


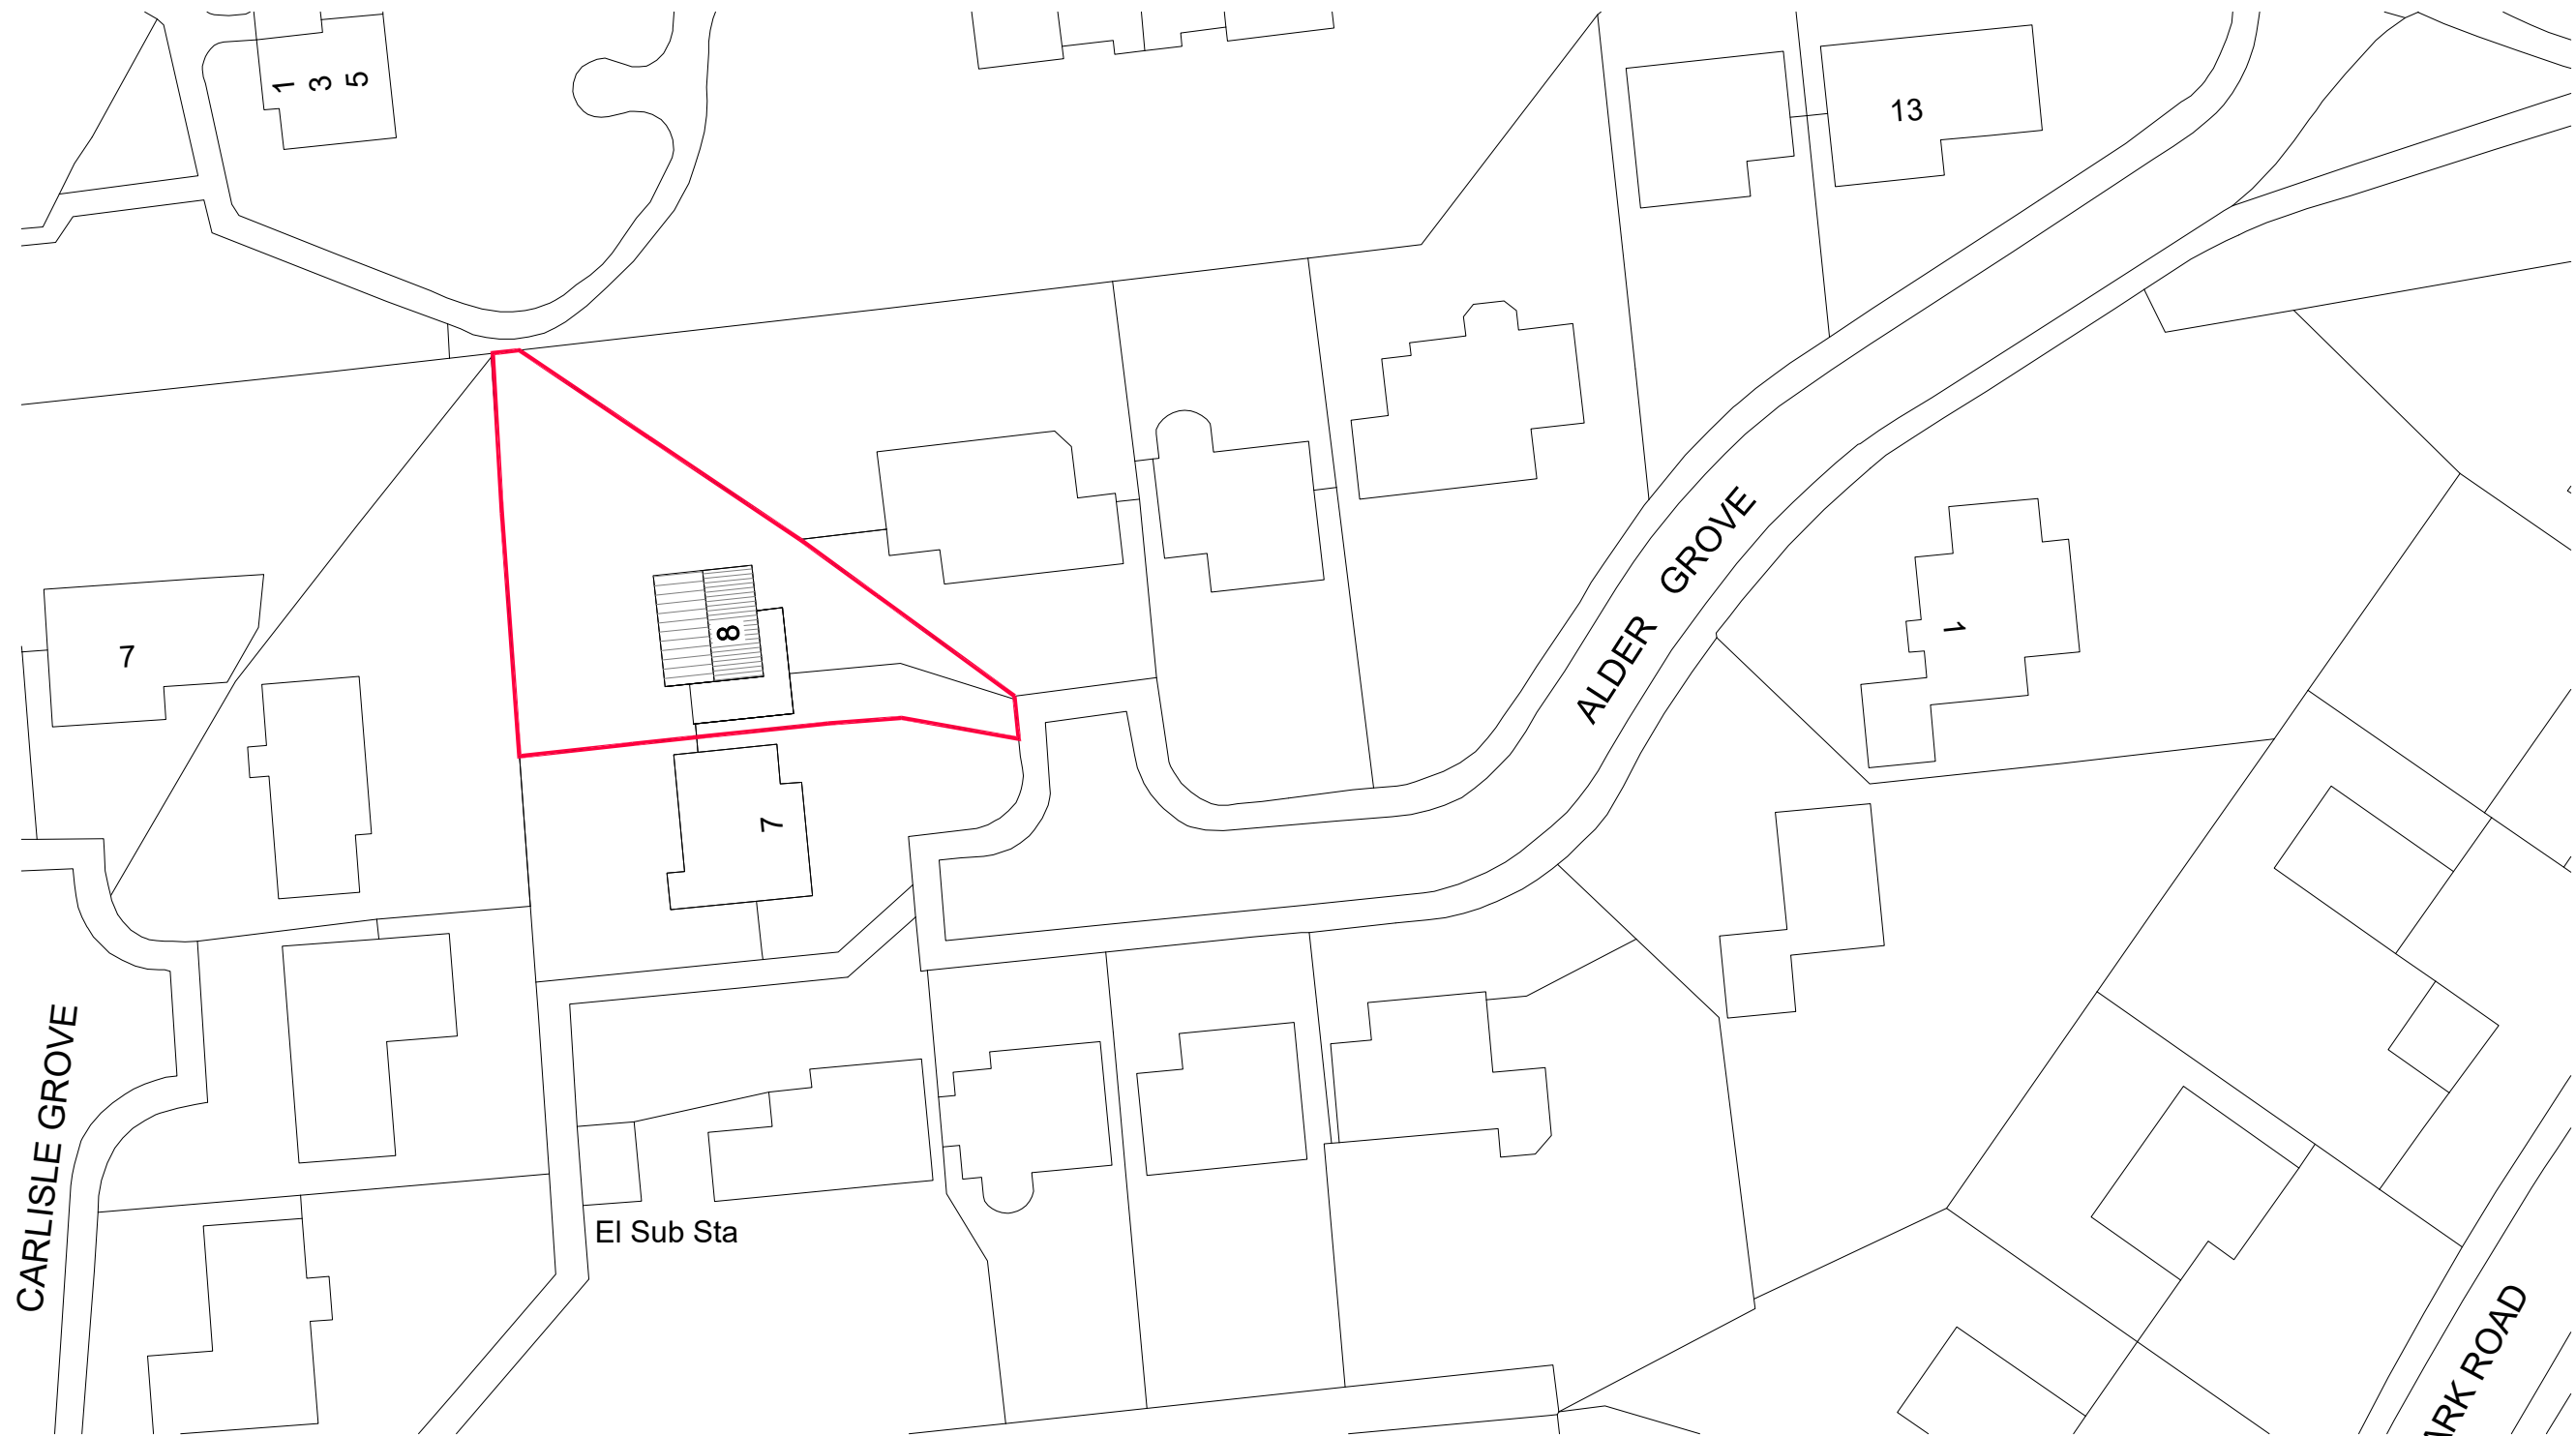

Ordnance Survey, (c) Crown Copyright 2024. All rights reserved. Licence number 100022432



REVISIONS			
DRAWN	FW	SCALE	1:500
DATE	Sept 24	AREA	SQ.M. SQ.FT.
PROJECT	Front porch extension, two storey side extension and single storey rear extension at 8 Alder Grove, Buxton		
CLIENT	Mr. & Mrs. N. Curtis		
TITLE	Existing Site Plan		
 Residential Architecture Design and Planning 07875551825 www.wyliearchitecture.co.uk			
DRAWING NUMBER	02.01		REV -