





Front (North East) Elevation
Scale: 1:100

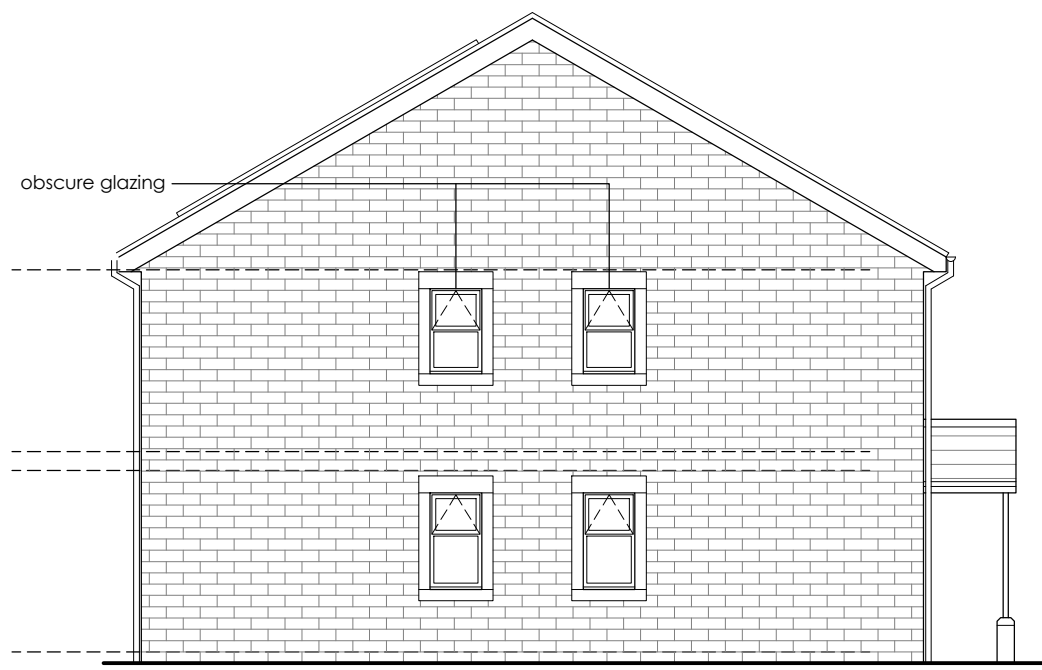


Side (South East) Elevation
Scale: 1:100




Rear (South West) Elevation
Scale: 1:100

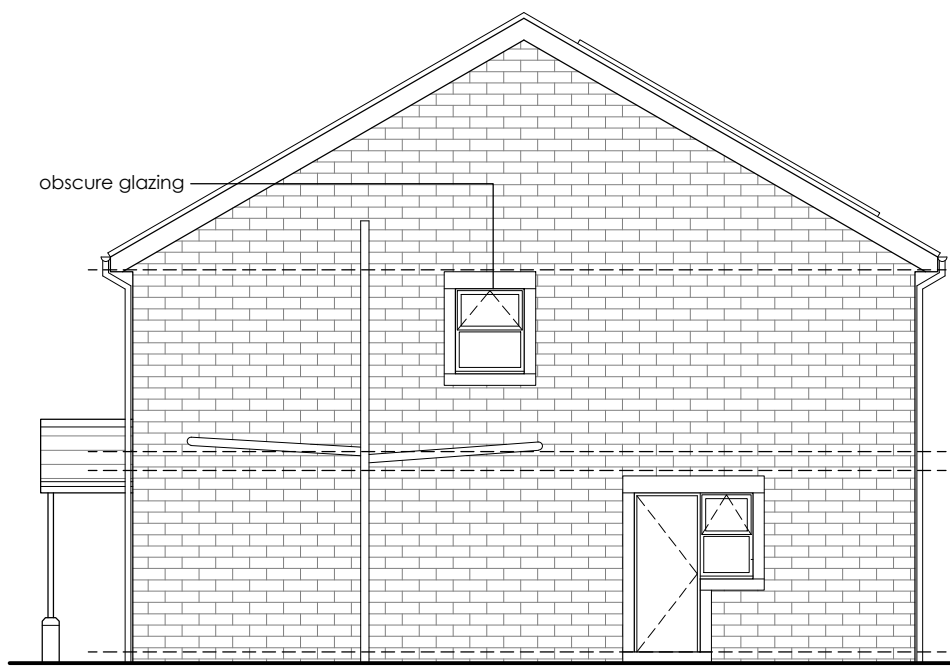


Side (North East) Elevation
Scale: 1:100

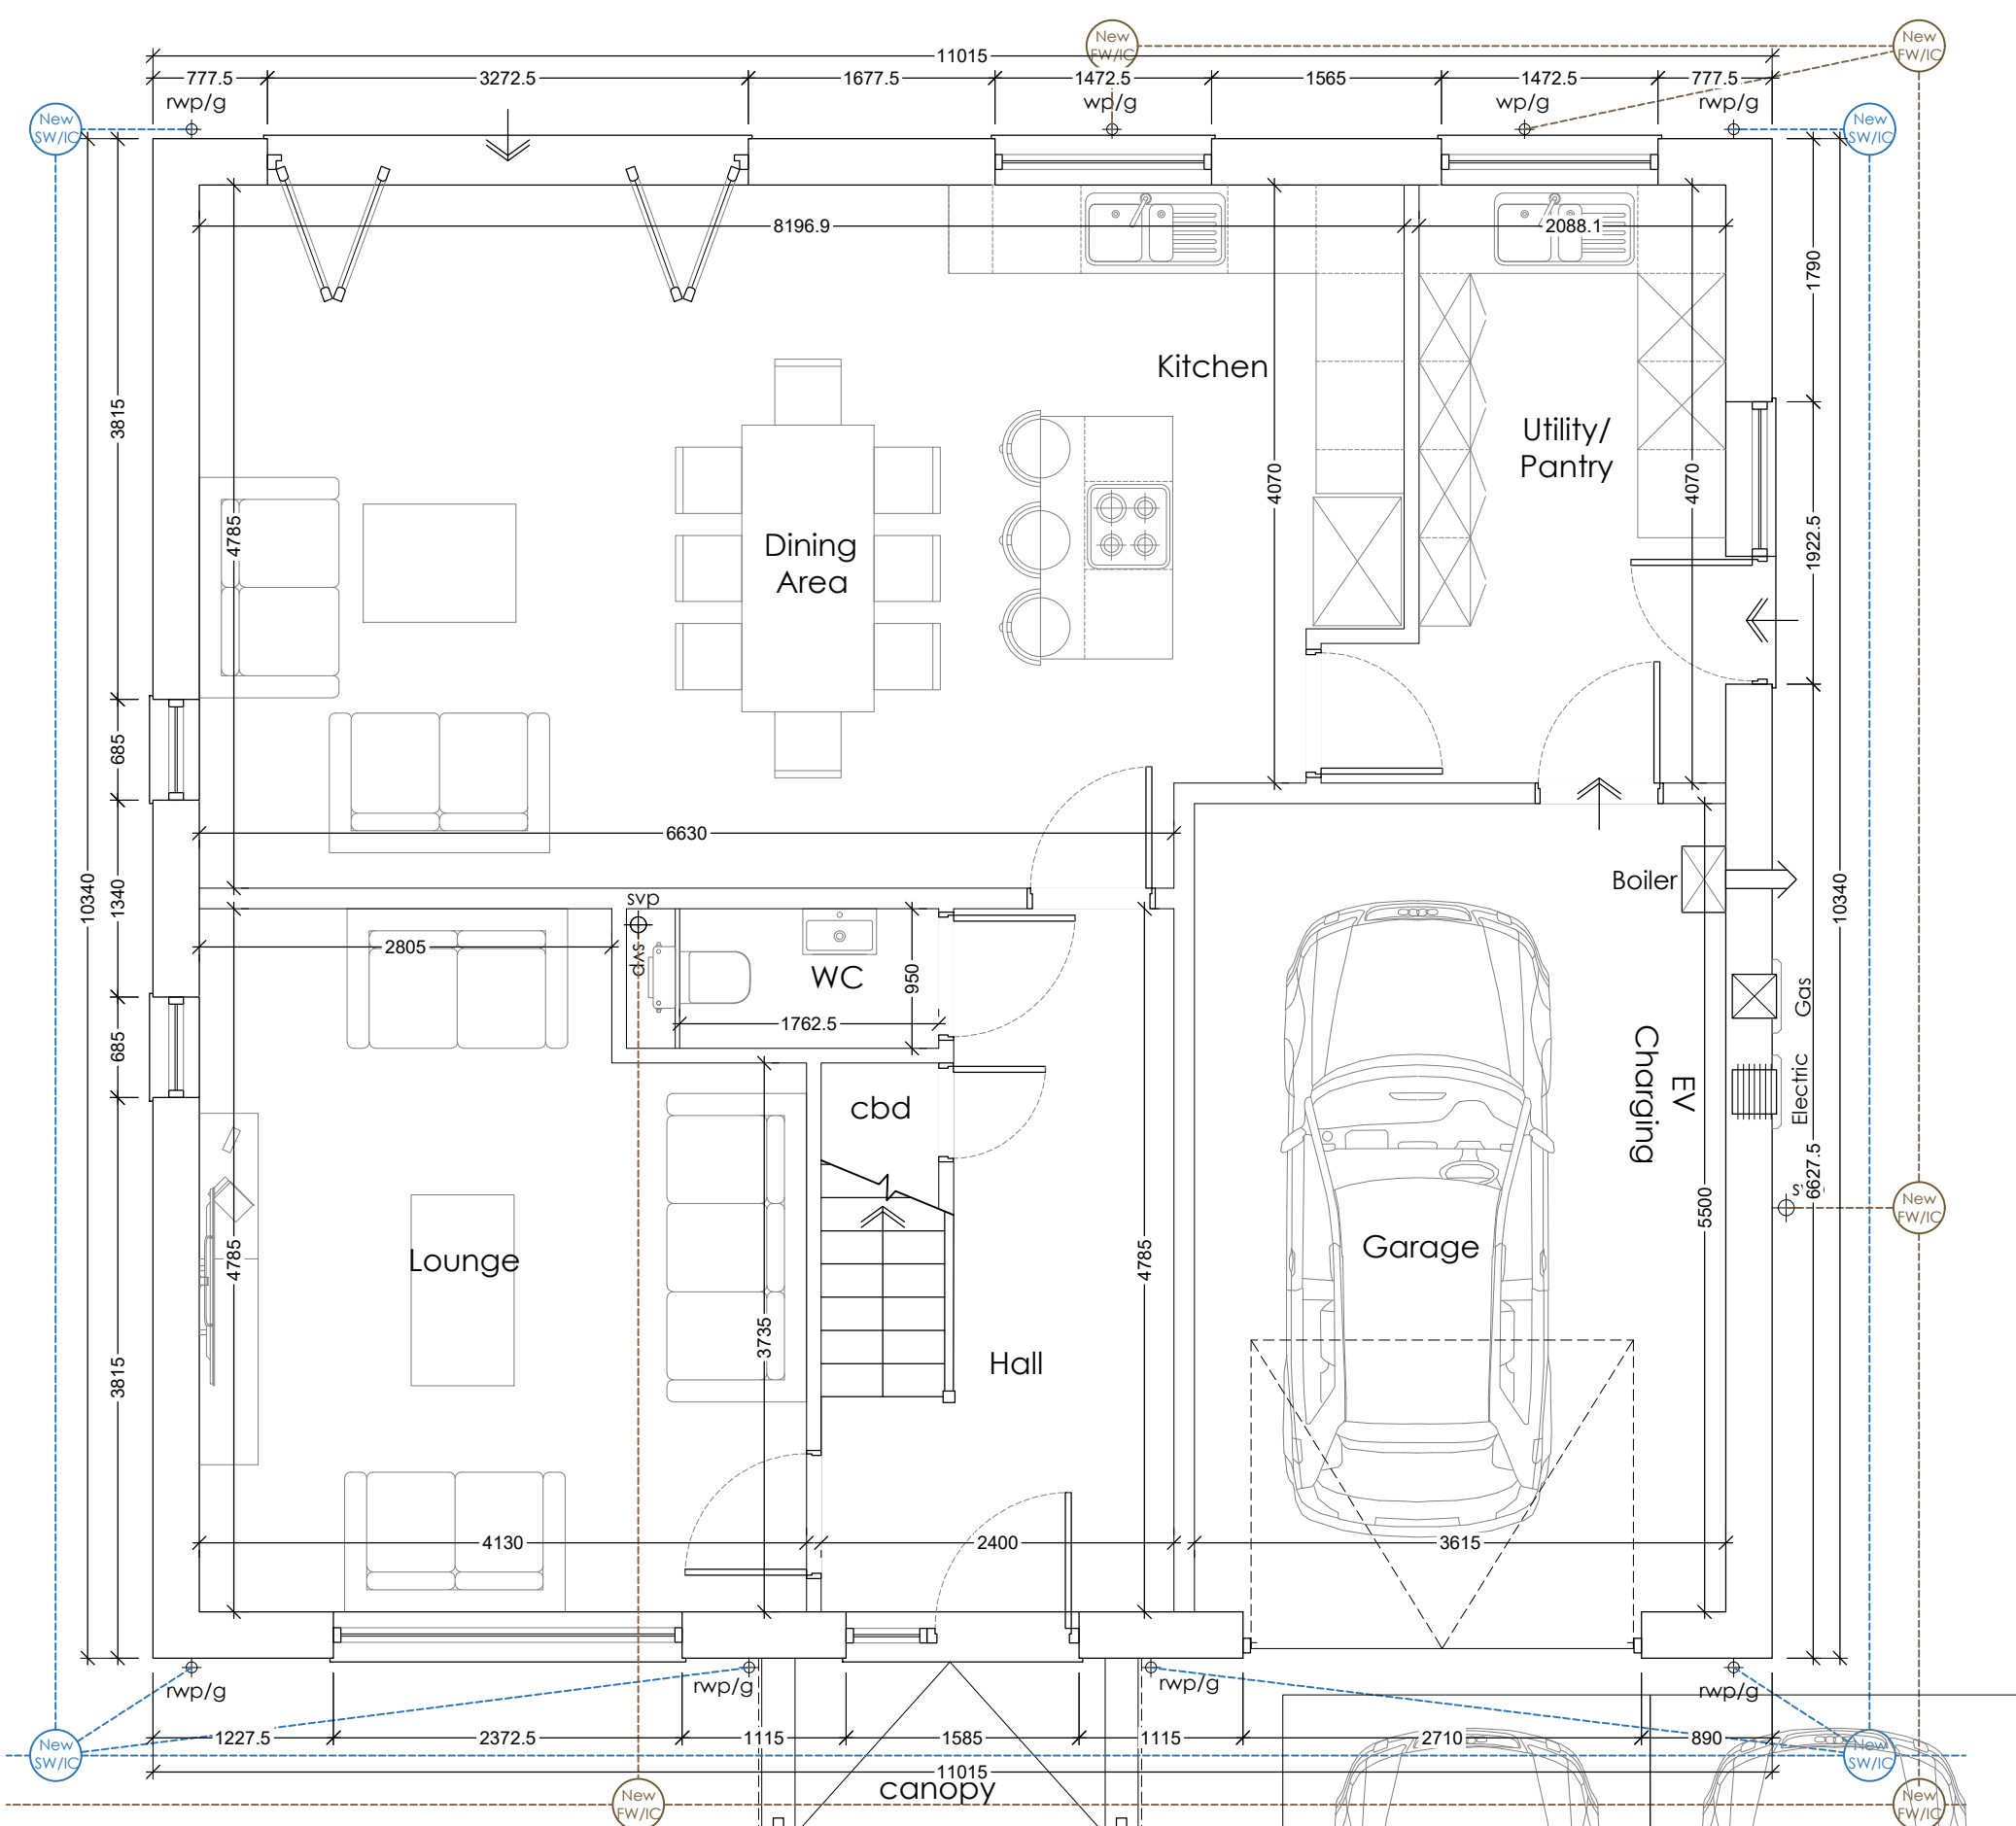

Ground Floor Plan
Scale: 1:50

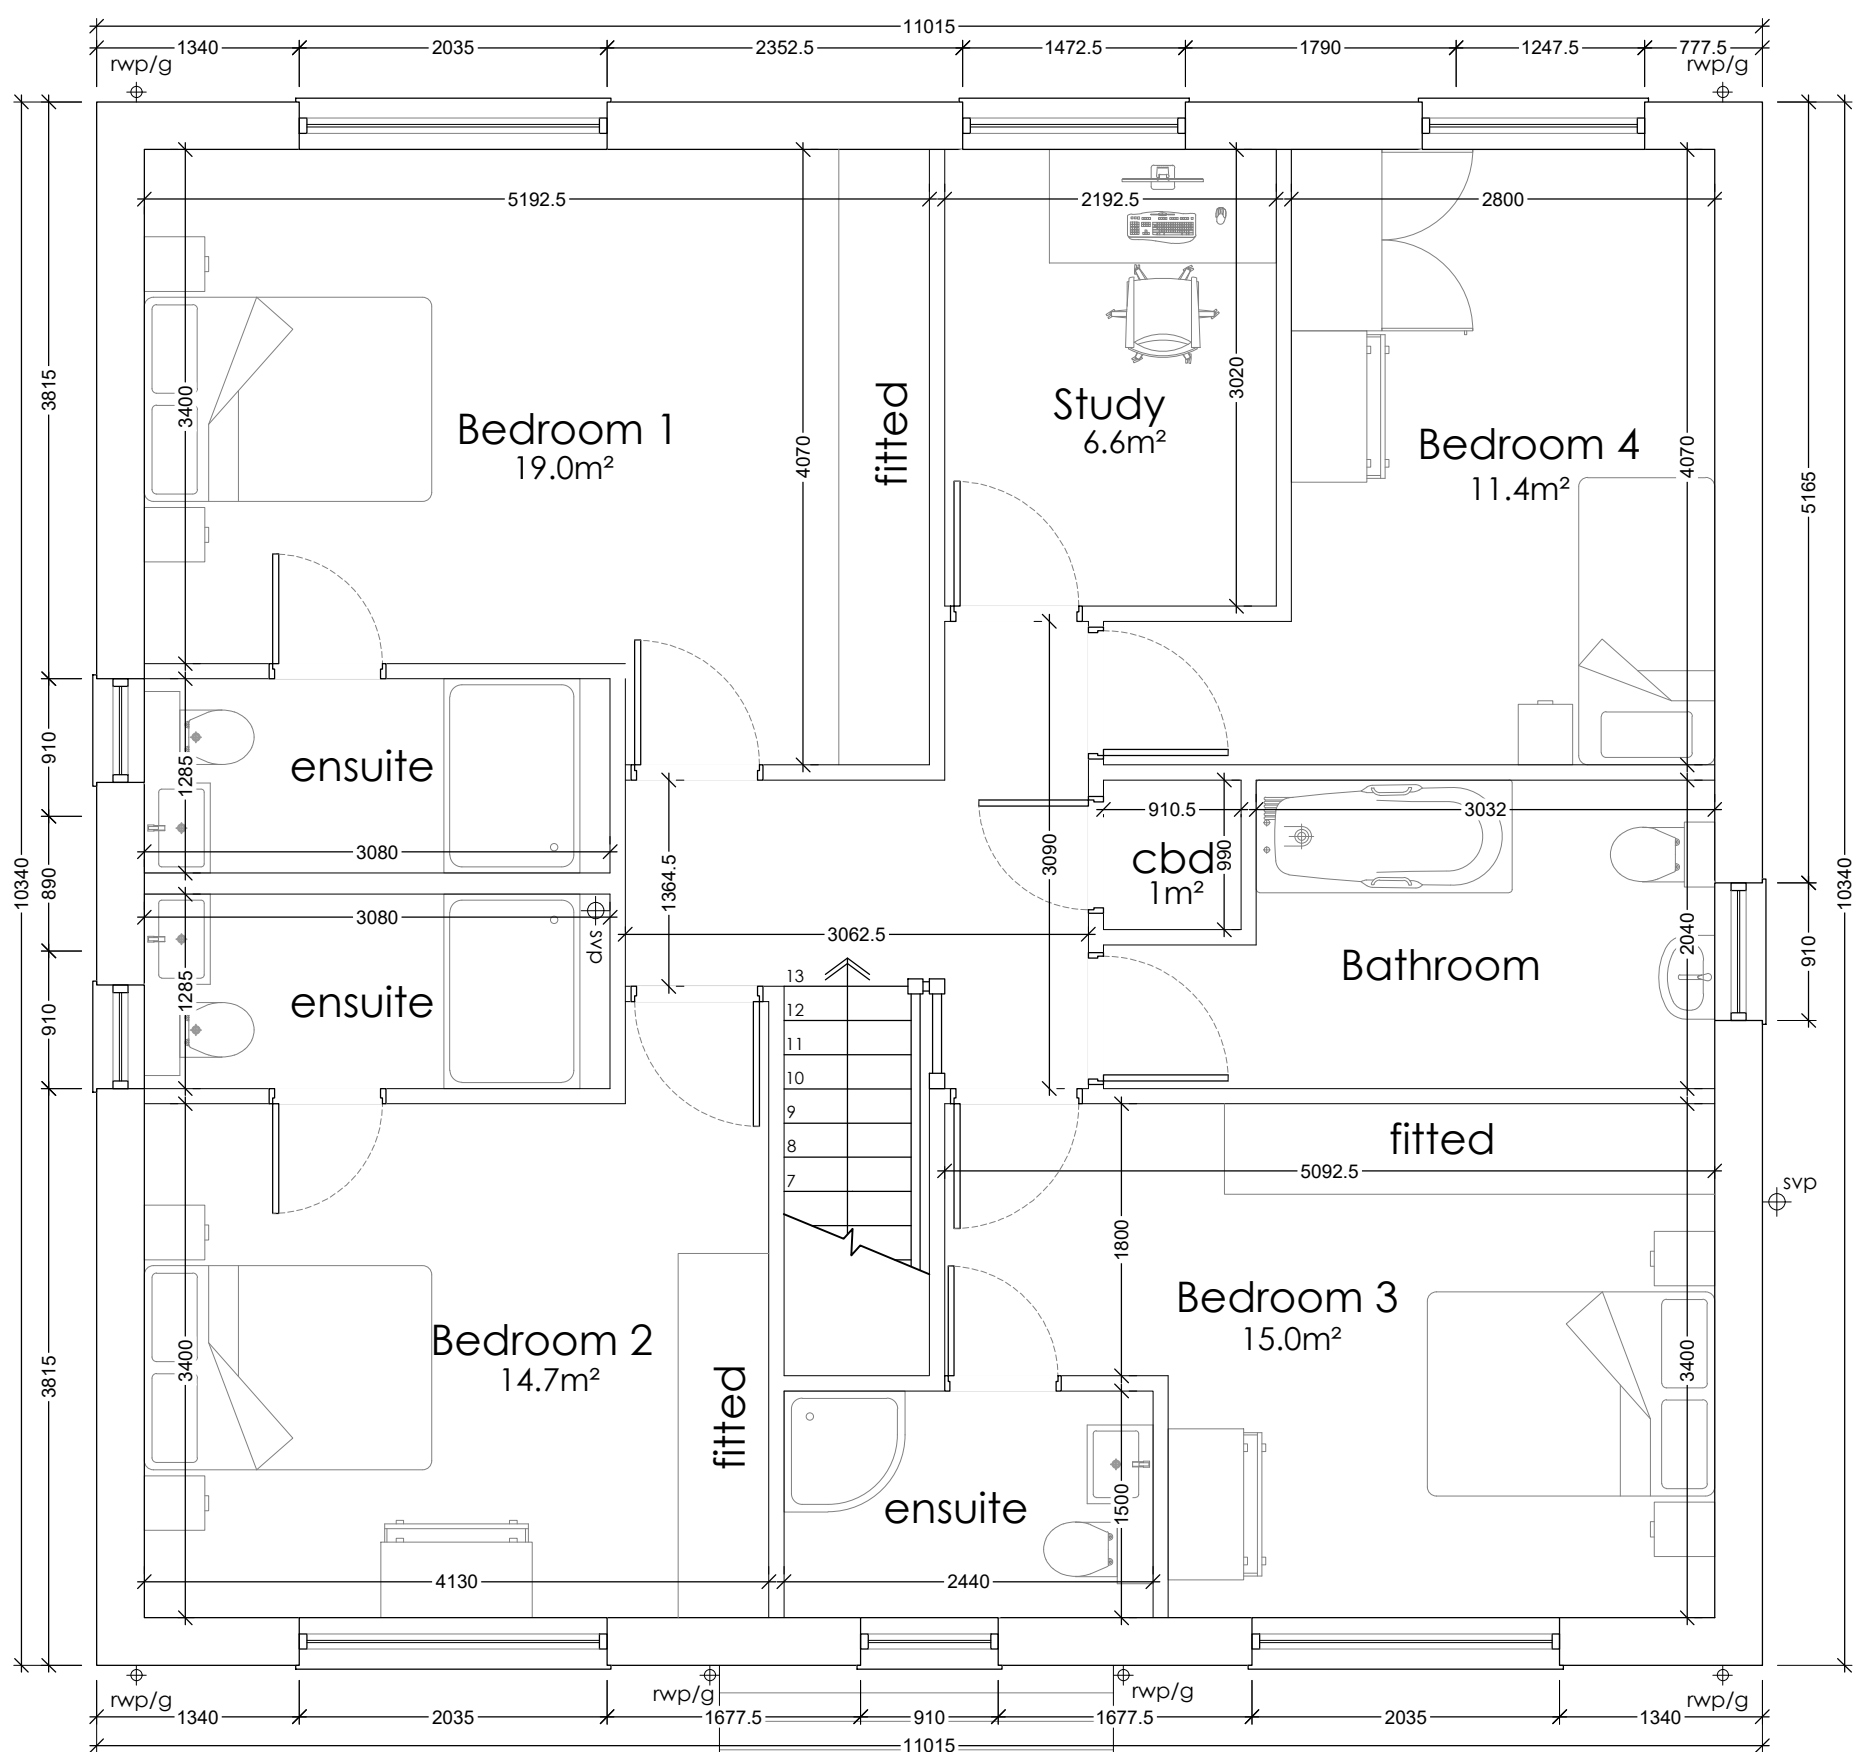

First Floor Plan
Scale: 1:50

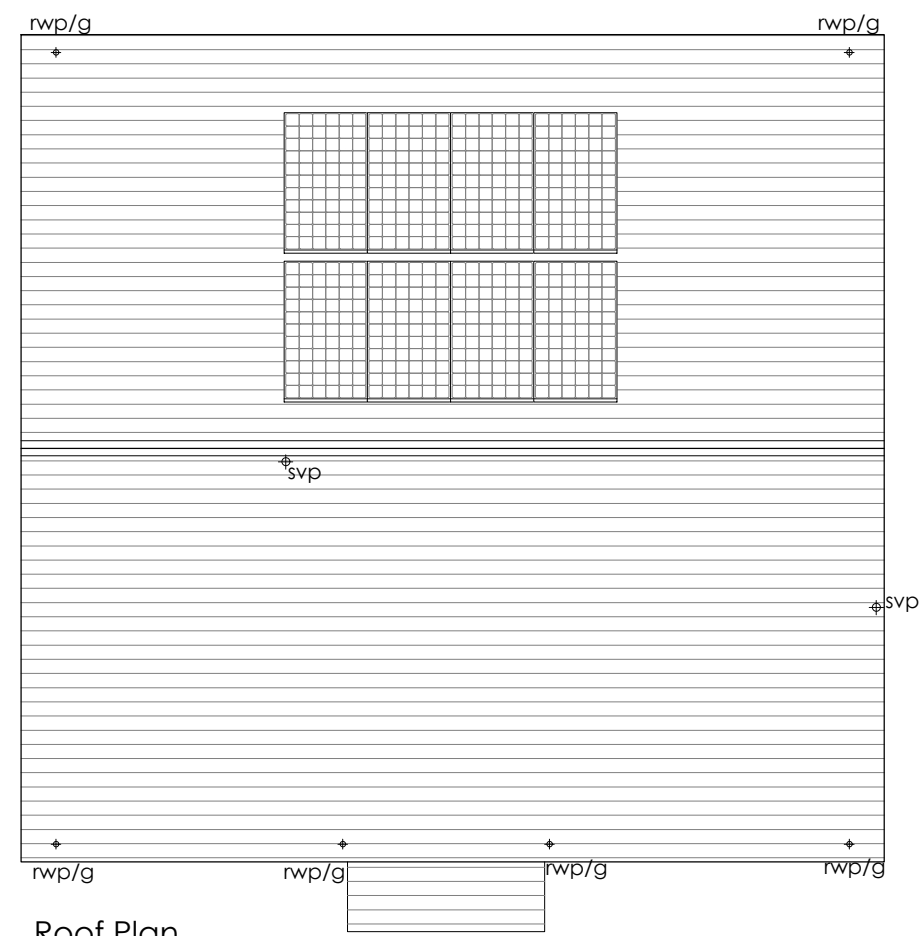

Roof Plan
Scale: 1:100

SCHEDULE OF ACCOMODATION

No. Beds: 4
No. Parking Spaces: 3
GIA: 202m²

Rev.	Notes.	Date.	By.
-	-	-	-

This drawing is the property of WhiteleyEaves Ltd, and the copyright is reserved. Therefore this drawing is not to be copied or disclosed by any unauthorised persons without the prior consent of WhiteleyEaves Ltd

WHITELEYEAVES
PROPERTY & CONSTRUCTION CONSULTANTS

Hollinwood Business Centre, Albert Street, Oldham, OL8 3QL
T 0161 393 8417
E info@whiteleyeaves.co.uk
W www.whiteleyeaves.co.uk

CLIENT PAUL WHITEHEAD

JOB NUMBER 210 DATE 02/09/2024

DRAWING NAME 08/24 HOUSE TYPE - PROPOSED PLANS & ELEVATIONS

SCALE DRAWN: 1:100/1:1250 PAGE SIZE A1

REVISION - DRAWING NUMBER 004

ADDRESS Dinting Road
Glossop

NOTES

DRAWN BY: TH CHECKED BY: DW

