

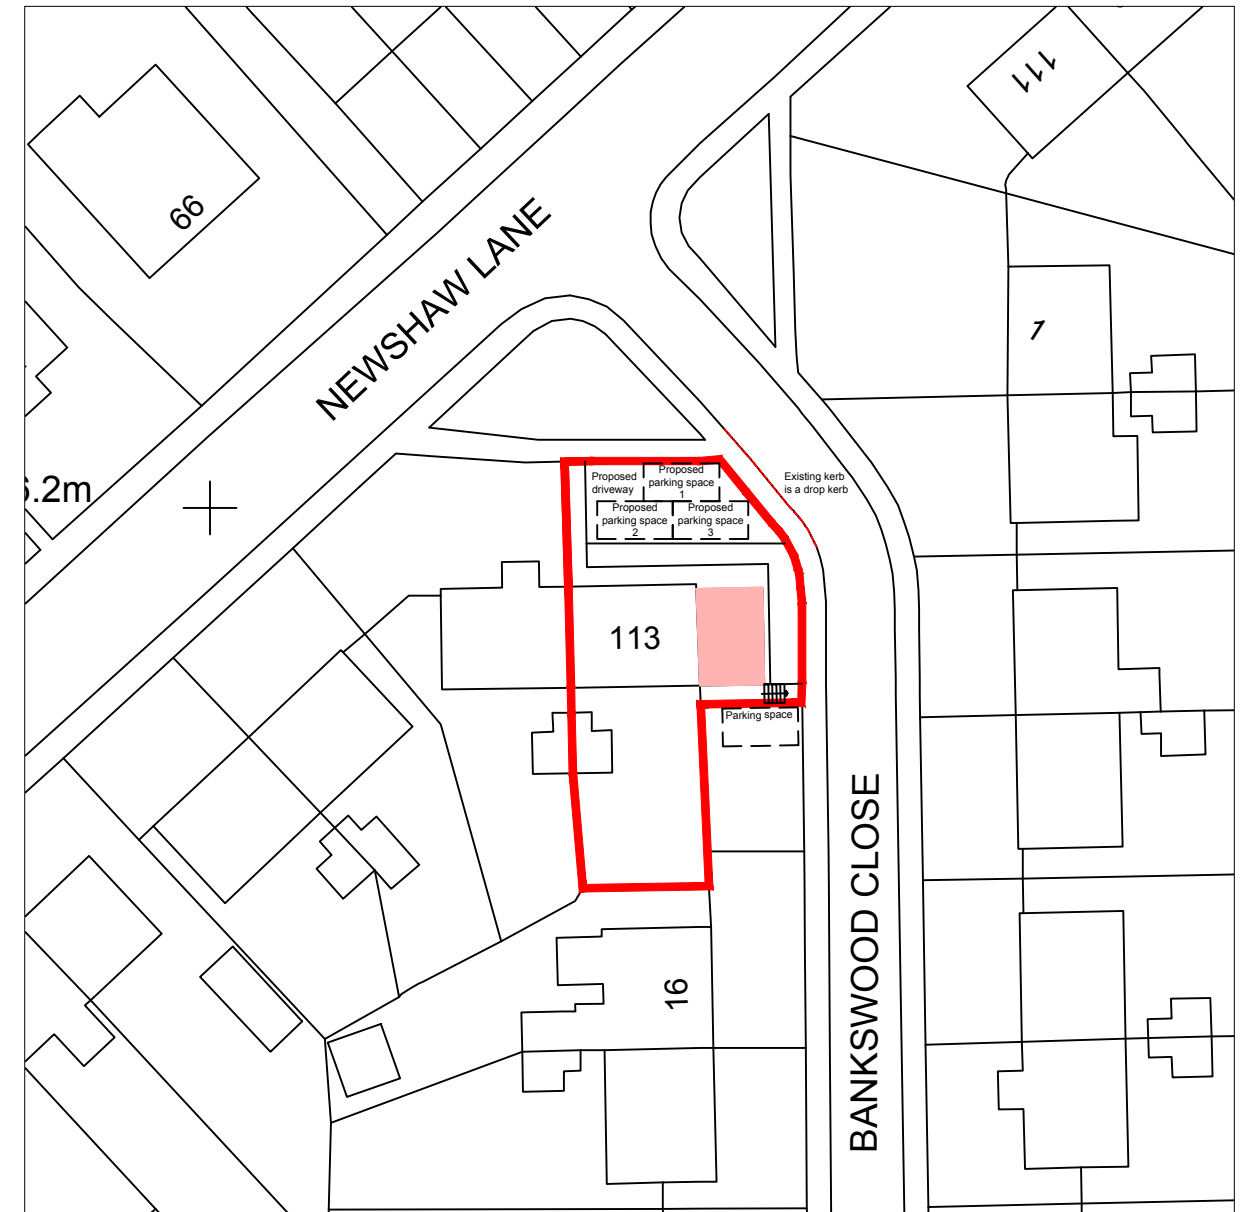
 


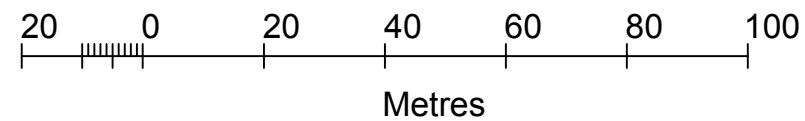

Area of proposal

Red line boundary

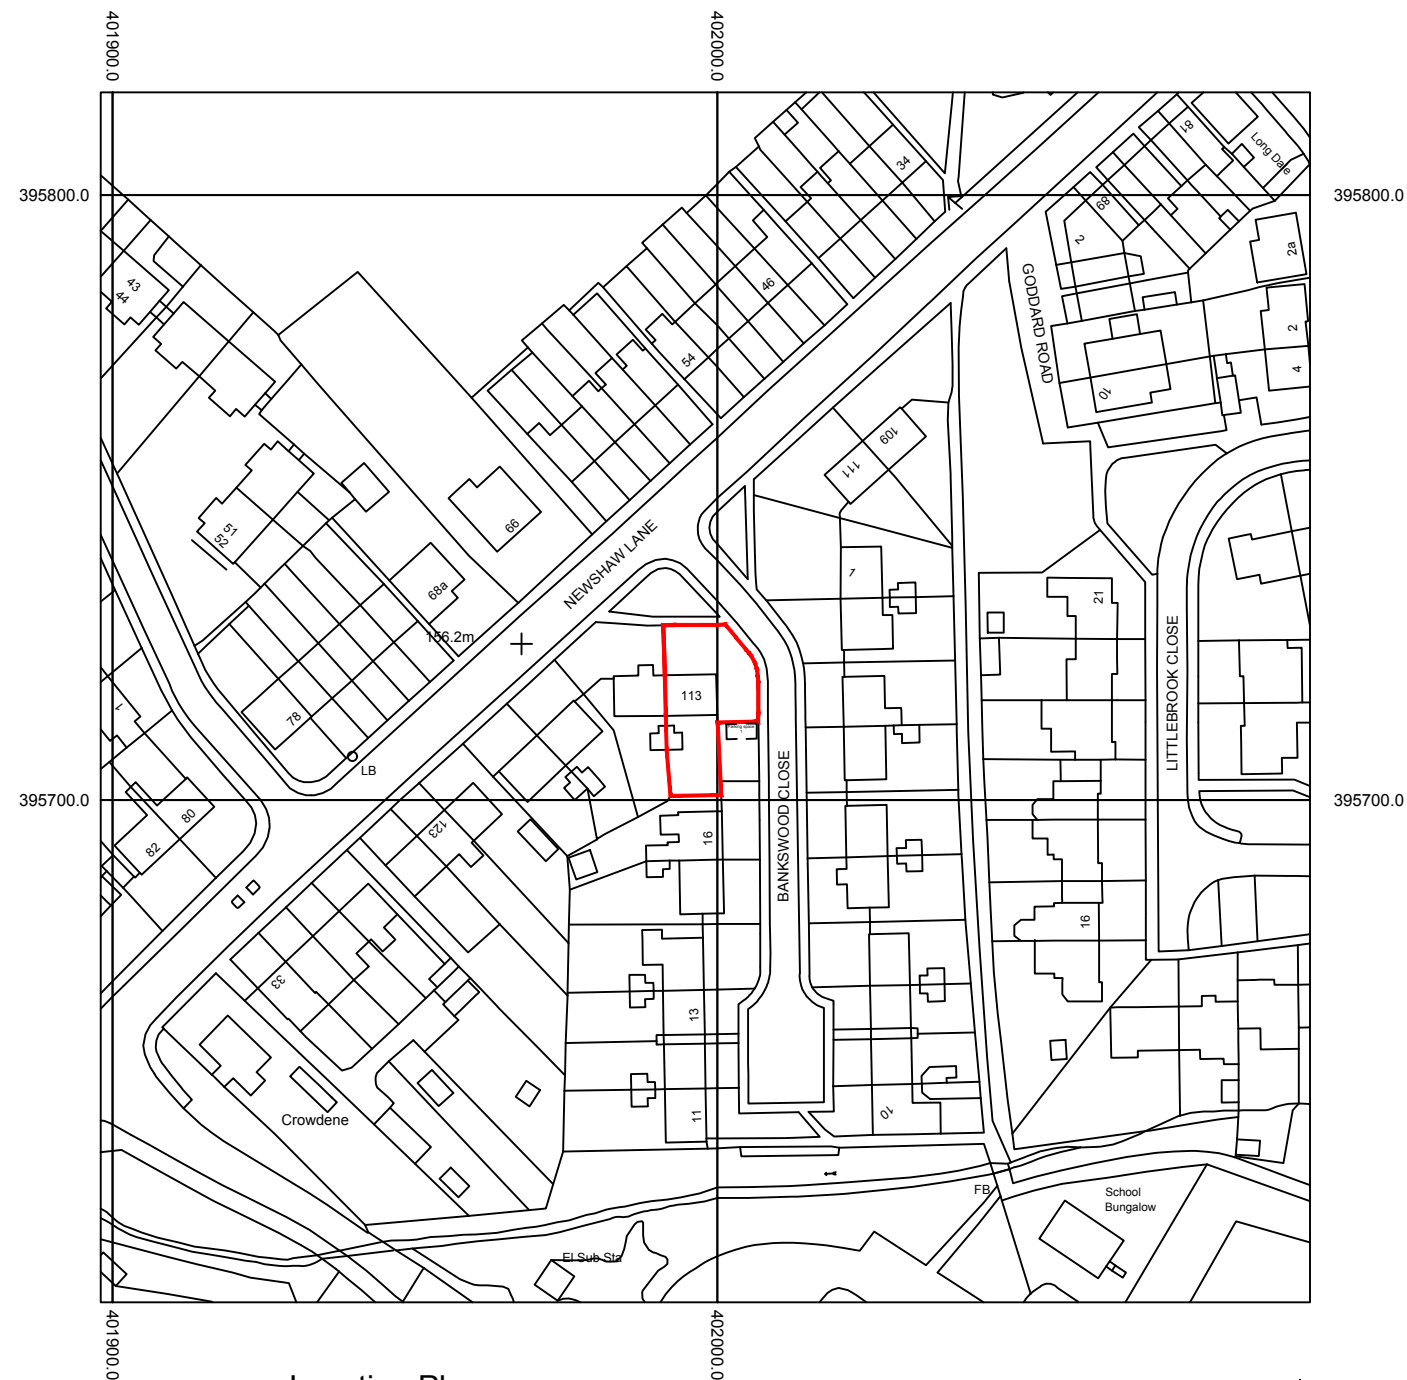

Address:

Mr & Mrs Diggle,
113 Newshaw Lane, Hadfield, Glossop,
Derbyshire SK13 2AT

Project:

Proposed two storey side extension

Title:

Location & Site Plan

Scale: 1:1250 & 1:500 @ A3

Drawn:

C.K.

Date:

September 2024

Project no.:

3290

Drawing no.:

3290-004

PLANMART LIMITED
9, GEORGE STREET, GLOSSOP,
DERBYSHIRE SK13 8AY.
TEL: 01457 863153