


Note

Studio OL3 Ltd shall have no responsibility for any use made of this document other than for that which it was prepared and issued.

**All dimensions and levels to be checked on site.
Any discrepancies should be reported to Studio OL3 Ltd.**

This drawing should not be reproduced without written permission from Studio OL3 Ltd.

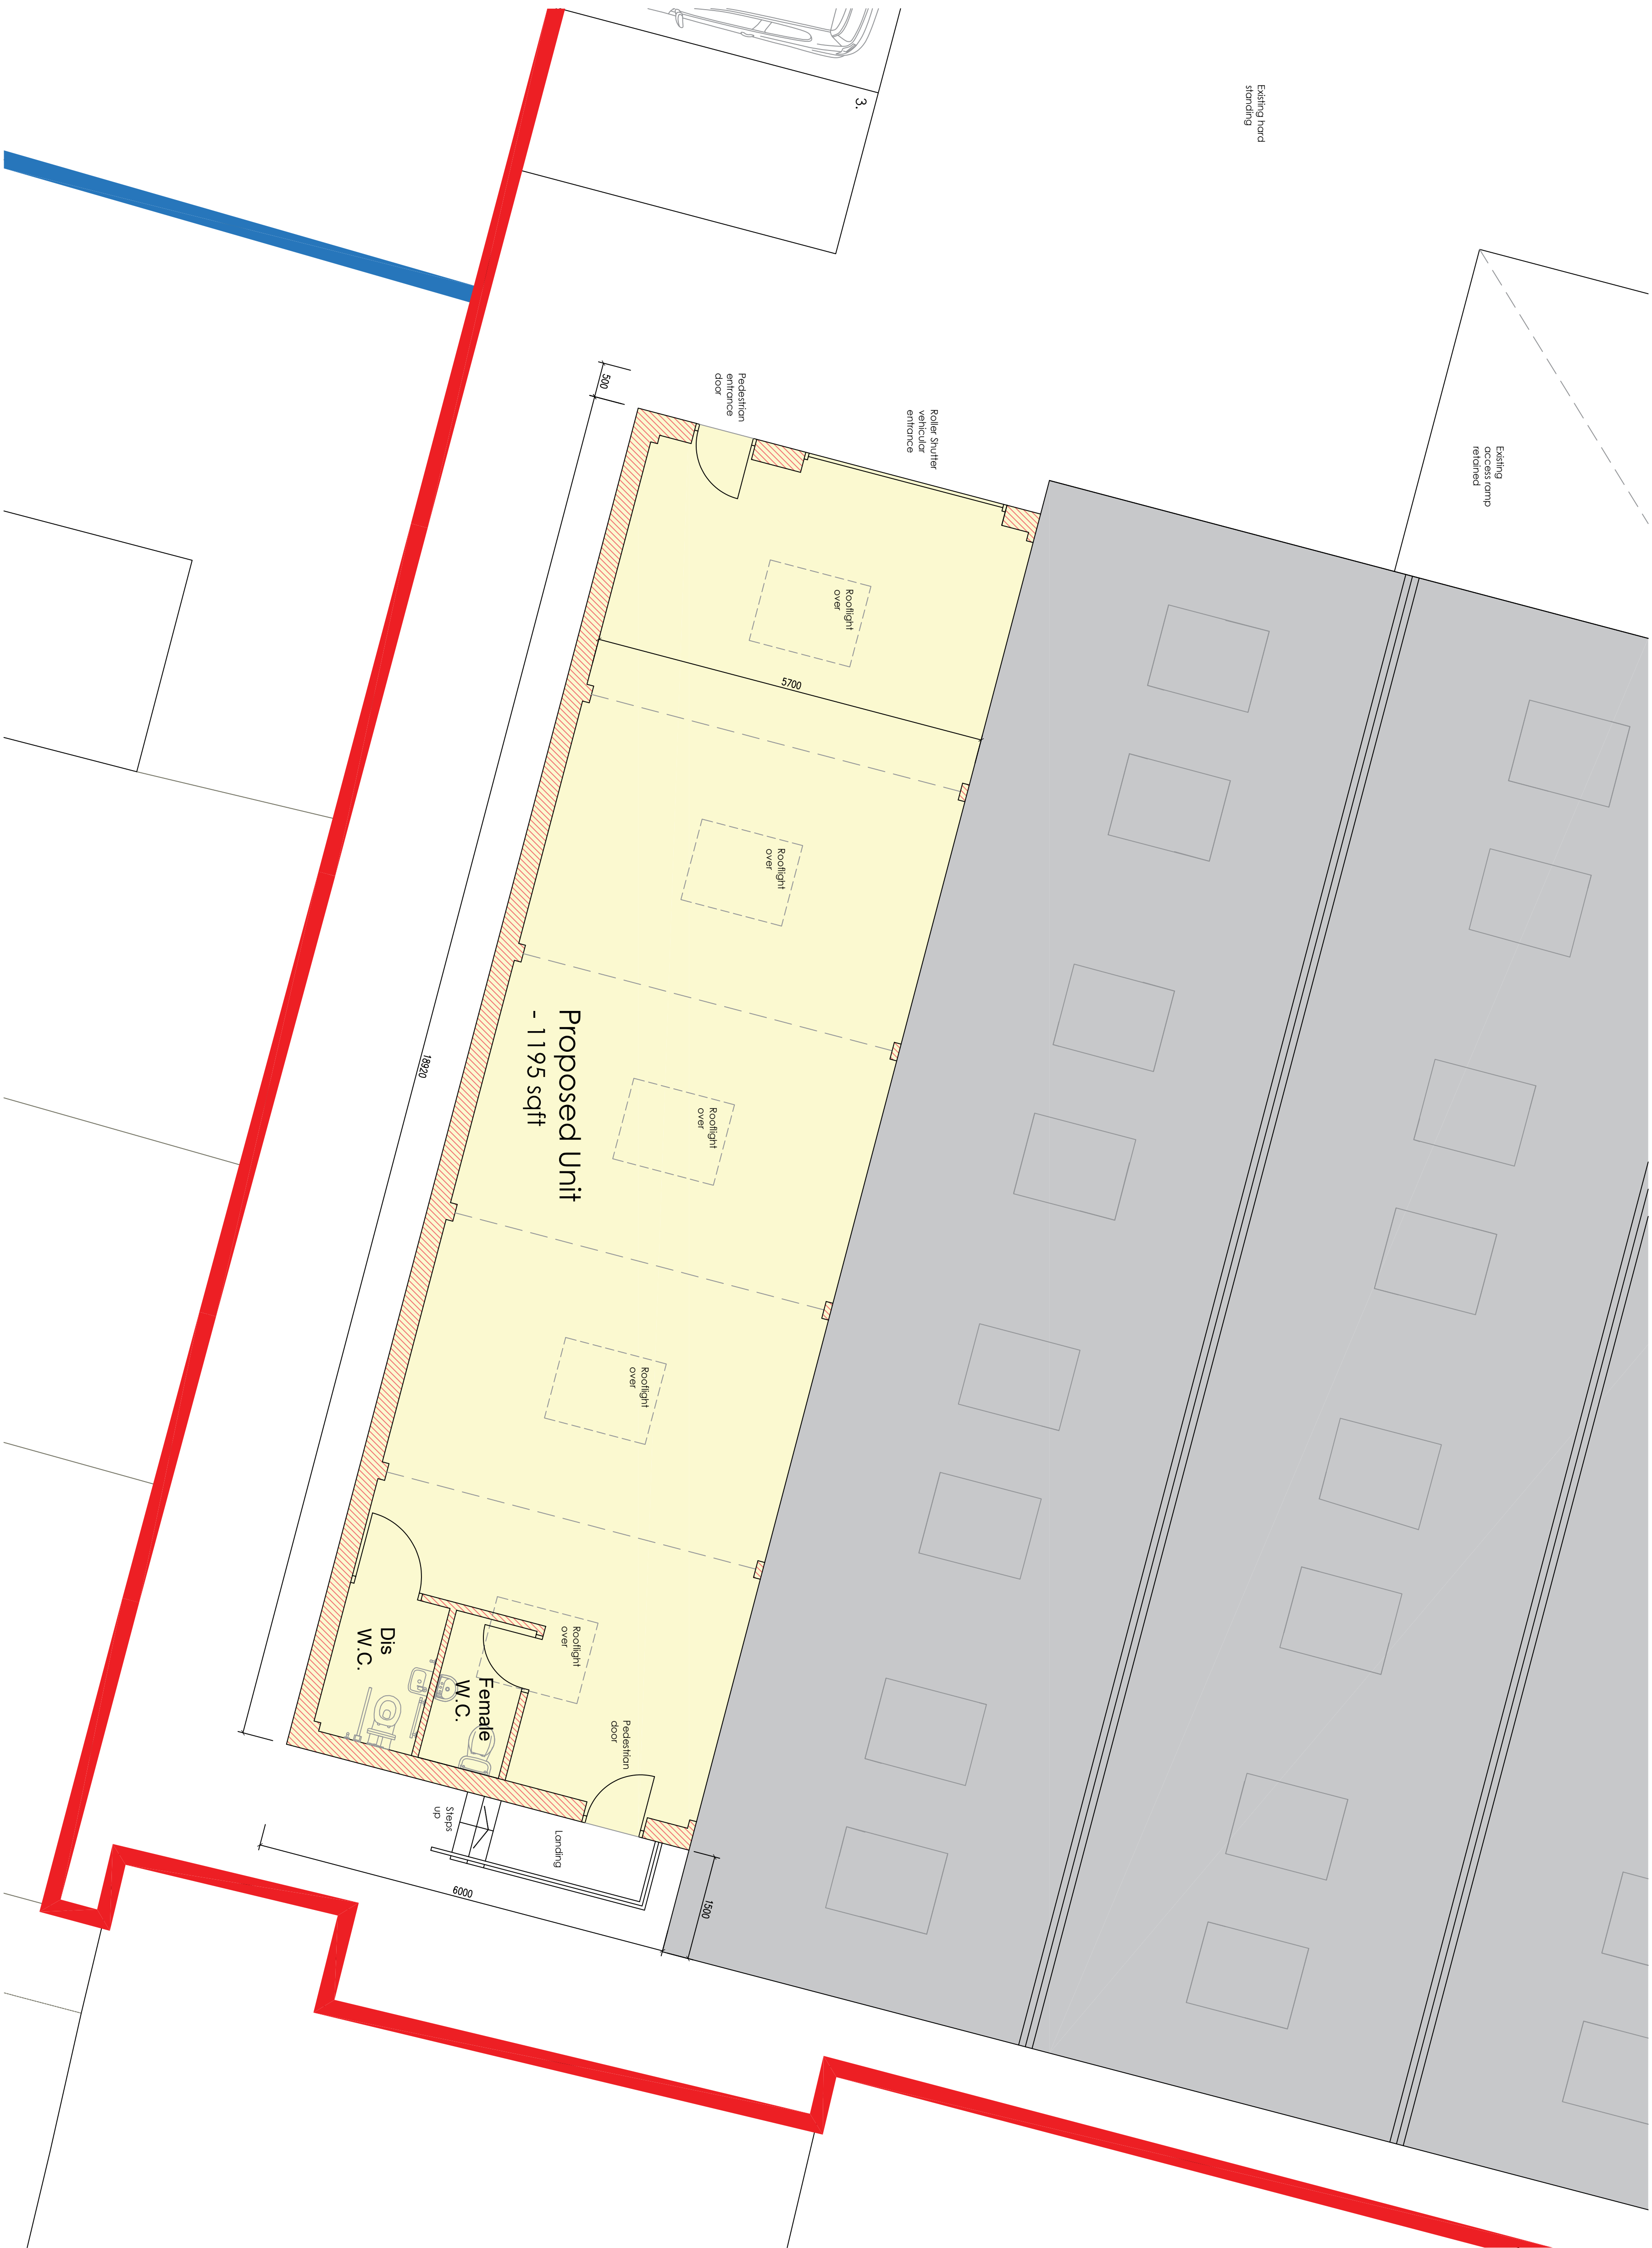

Floor Plan as Proposed
Scale @ 1:50

Scale 1:50

0 1 2 3 4

PLANNING

No.	Date	Description	Issued to
A	23.04.2024	Drawing Update	DM
B	30.09.2024	Drawing Update	DM

UK LANDCARE LTD

PROPOSED EXTENSION AT GLOSSOP BROOK, GLOSSOP

FLOOR PLAN AS PROPOSED

Drawing Number	849-00
P-03	Date 28.03.2024
Current Revision	Drawn by DN
B	Checked by OL
	Scale @ A1
	As indicated

STUDIO OLIVE
ARCHITECTURAL DESIGN
Unit 7 Whitigate Business Centre, Jarldine Way, Oldham, OL9 9JL
Email - design@studio-olive.co.uk - Web - www.studio-olive.co.uk