

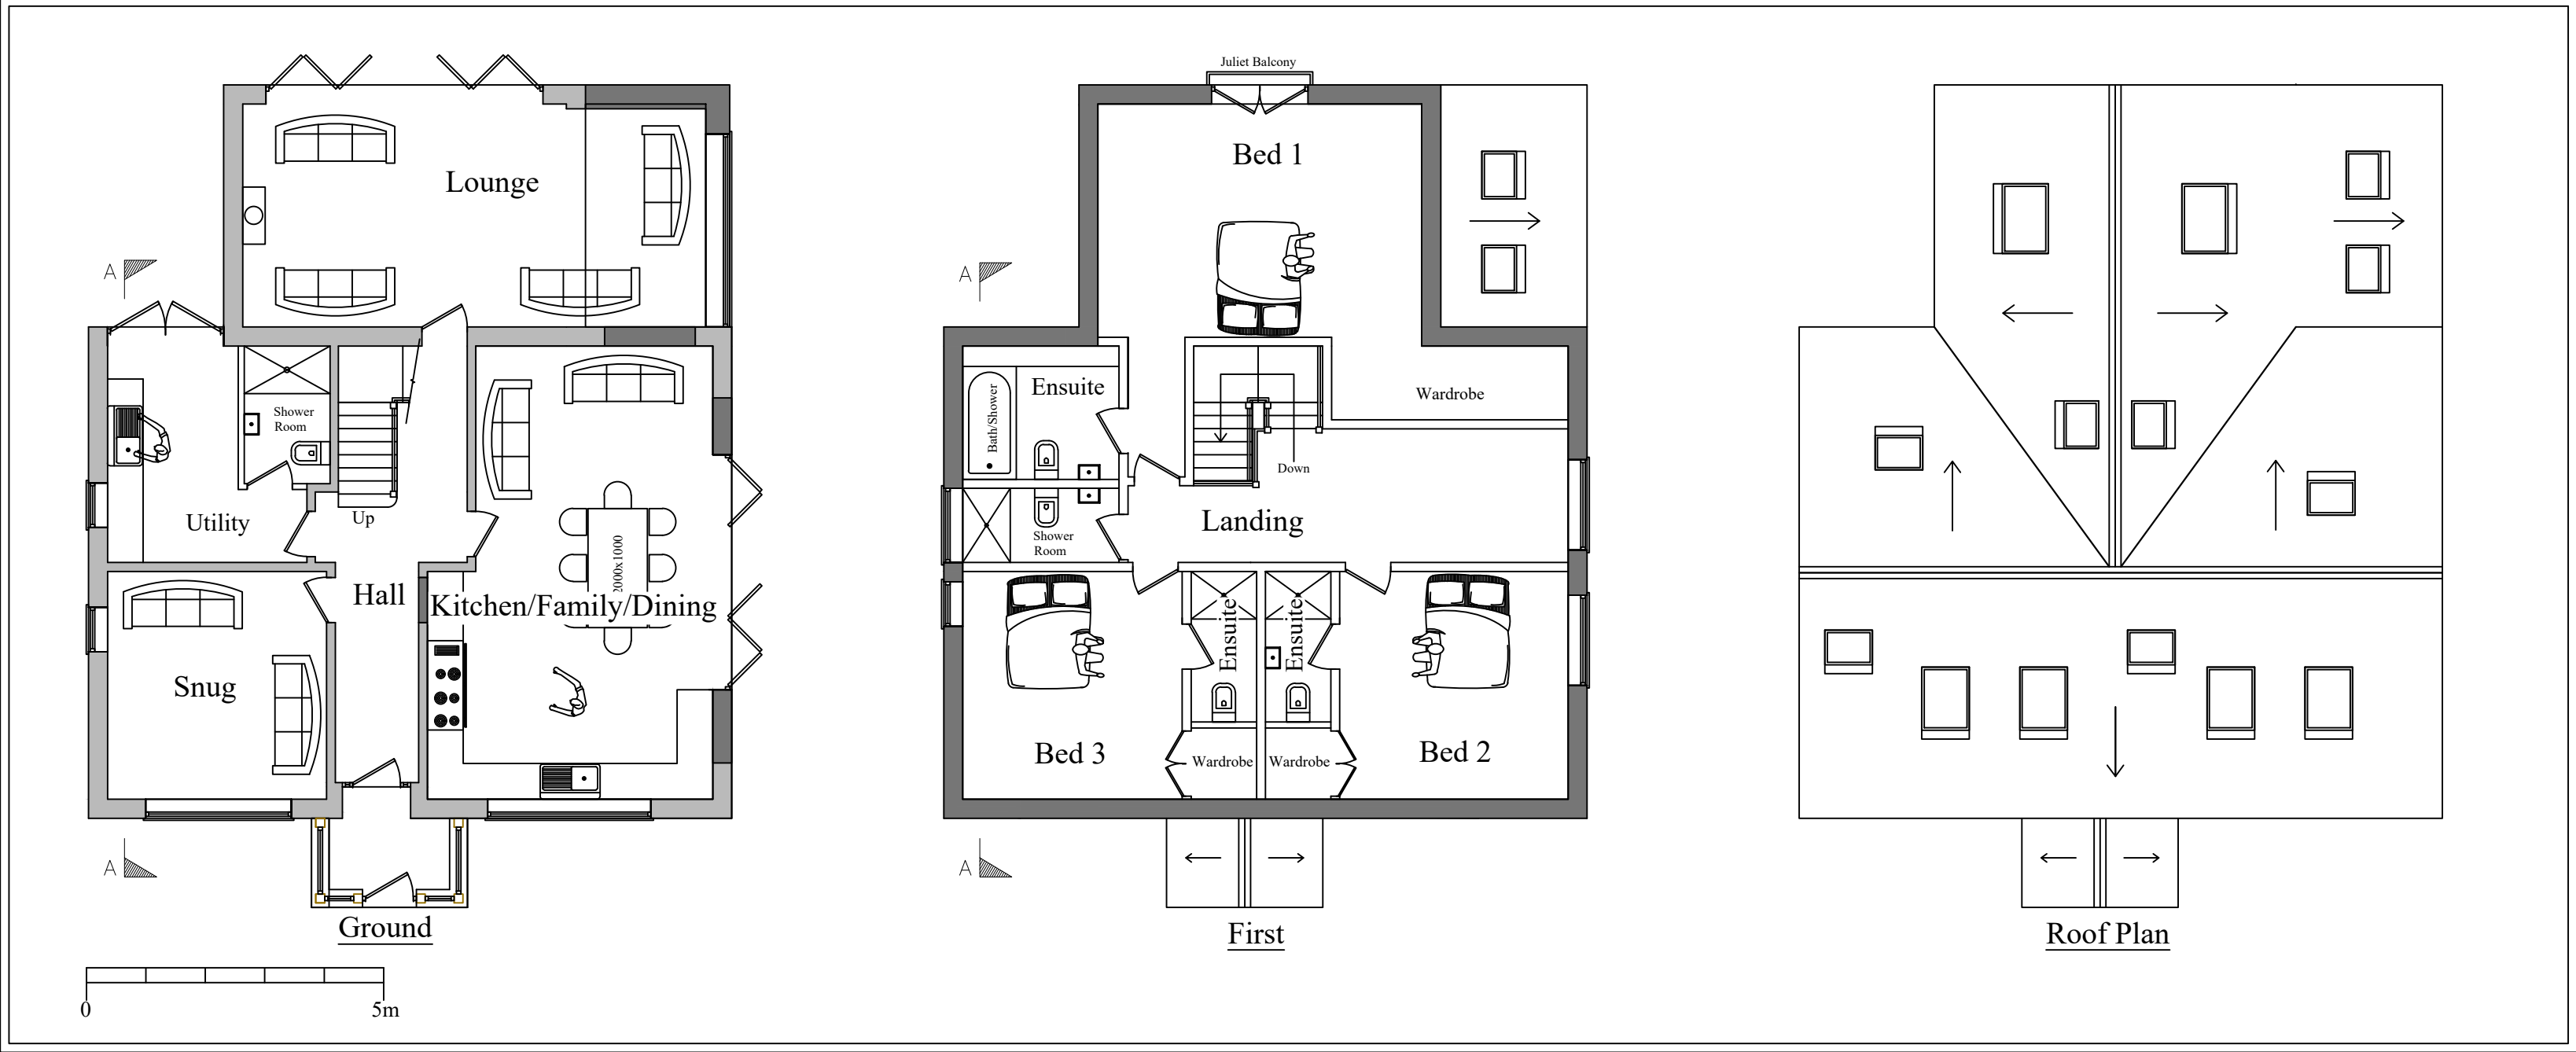
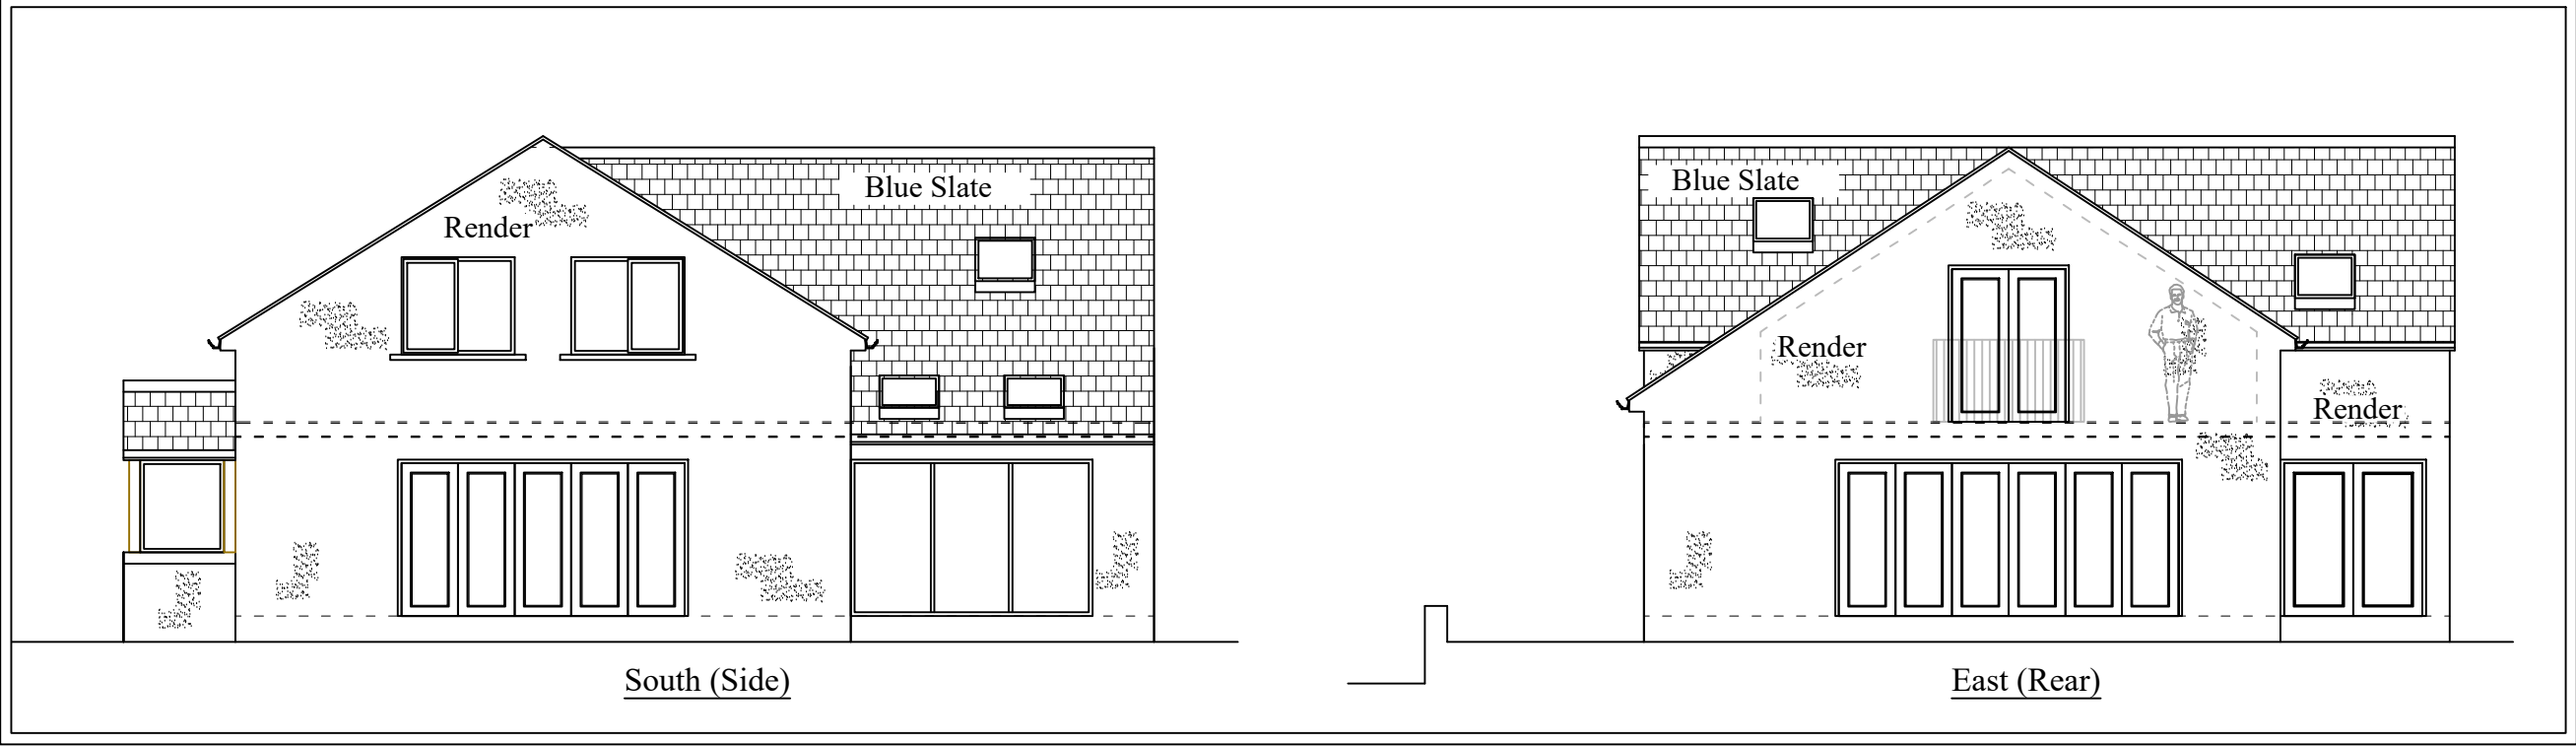


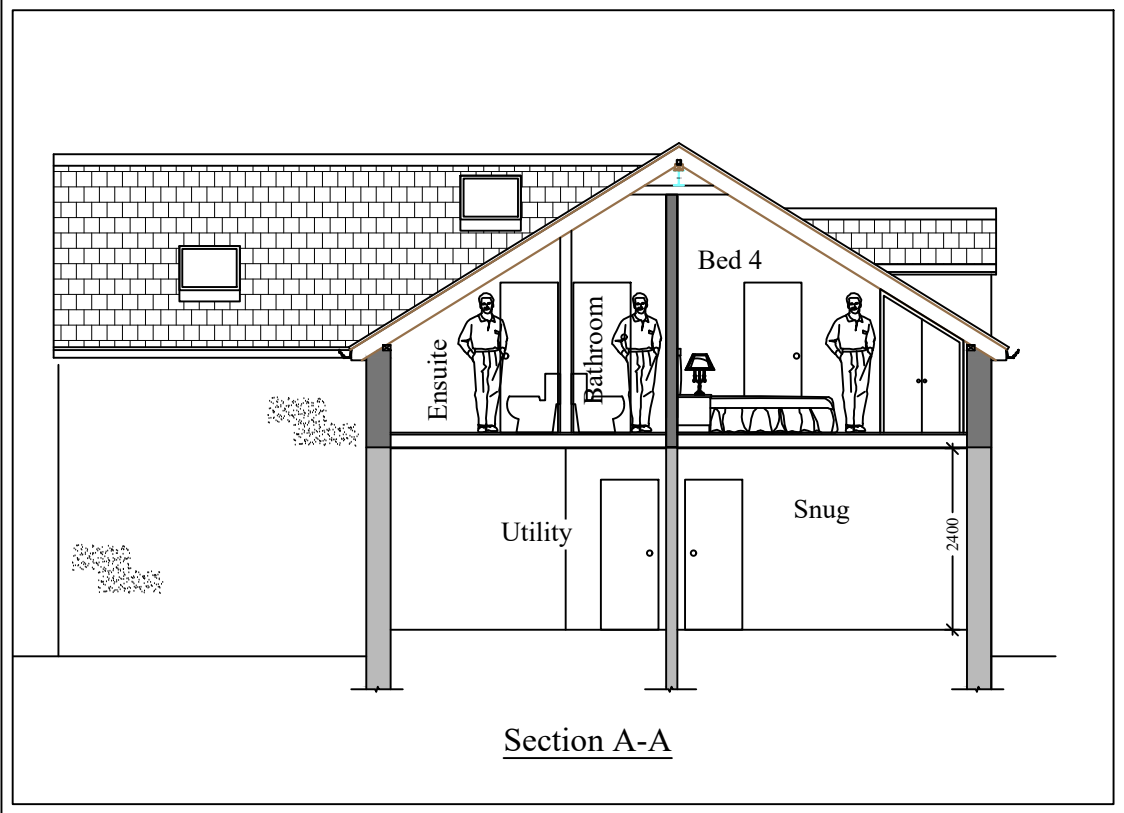

Planning

This drawing is the Copyright of SJ Design Limited.
All dimensions must be checked on site.
All materials and workmanship are to be in accordance with prevailing British Standards, Codes of Practice, Building Regulations, manufacturers and federation recommendations and all to the complete satisfaction of SJ Design Limited.

A	11.12.22	Front elevation now stone
B	28.11.23	Re-Design
C	02.03.24	Re-Design for Appeal
D	01.10.24	NMA Application

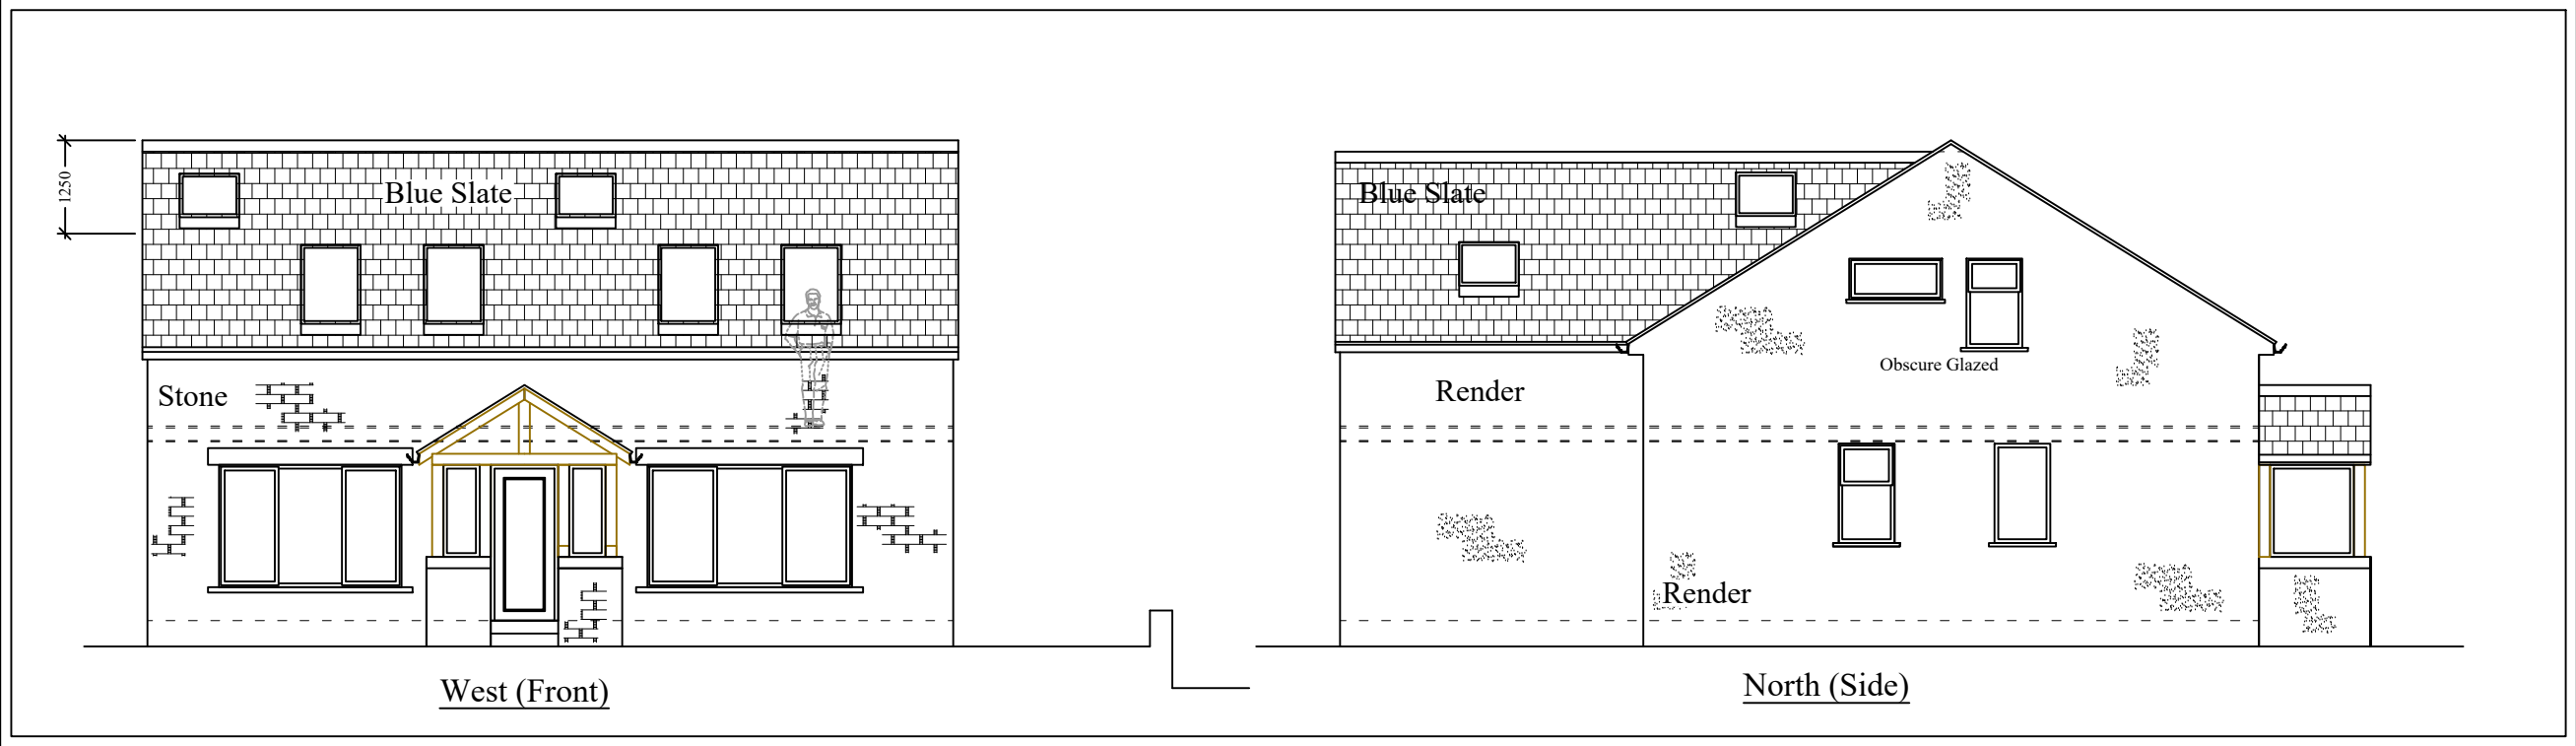

Building Design & Surveying Consultants
The Old Co-Op Building, Church Street,
Hayfield, High Peak SK22 2JE
Tel:01663 742903 Fax:01663 751247
Mobile: 07984 007 087 Email: info@sjdesign.net
www.sjdesign.net

Client
M.Rathor and W.Travers
Job Title
Proposed Extensions and Alterations at
Torino
St Mary's Road
New Mills
High Peak
SK22 3BW

Drawing Title
Proposed Plans

Scale
1:100; @A2 unless stated
Date
November 2023

Drawing No.	Rev.
200	D