





4 Site Section
1 : 100

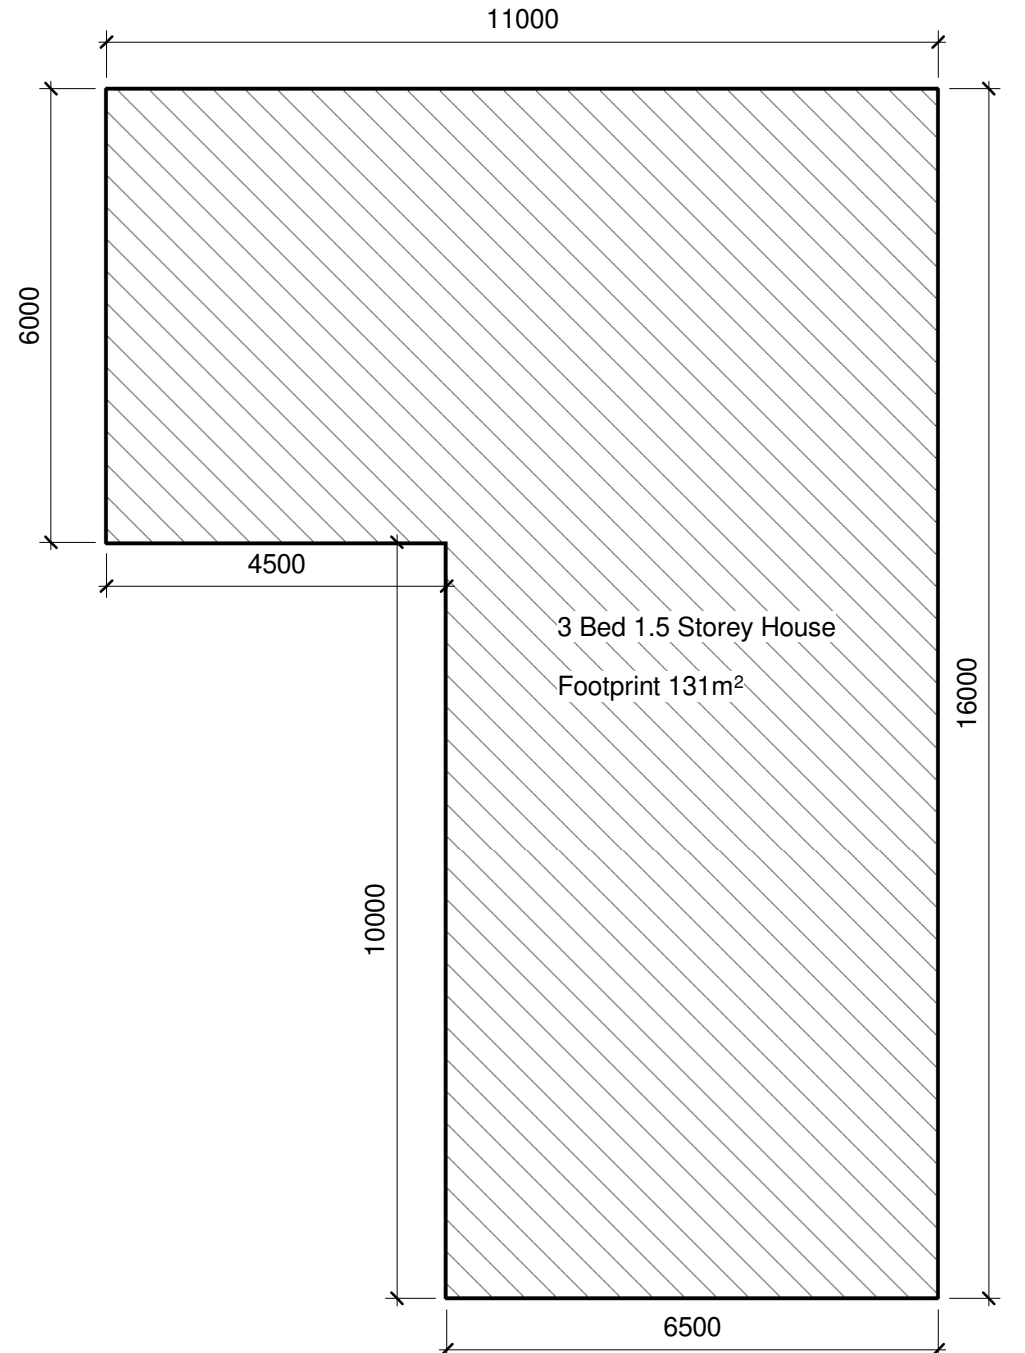

5 Dwelling Footprint
1 : 100



1 Site Plan Existing
1 : 500

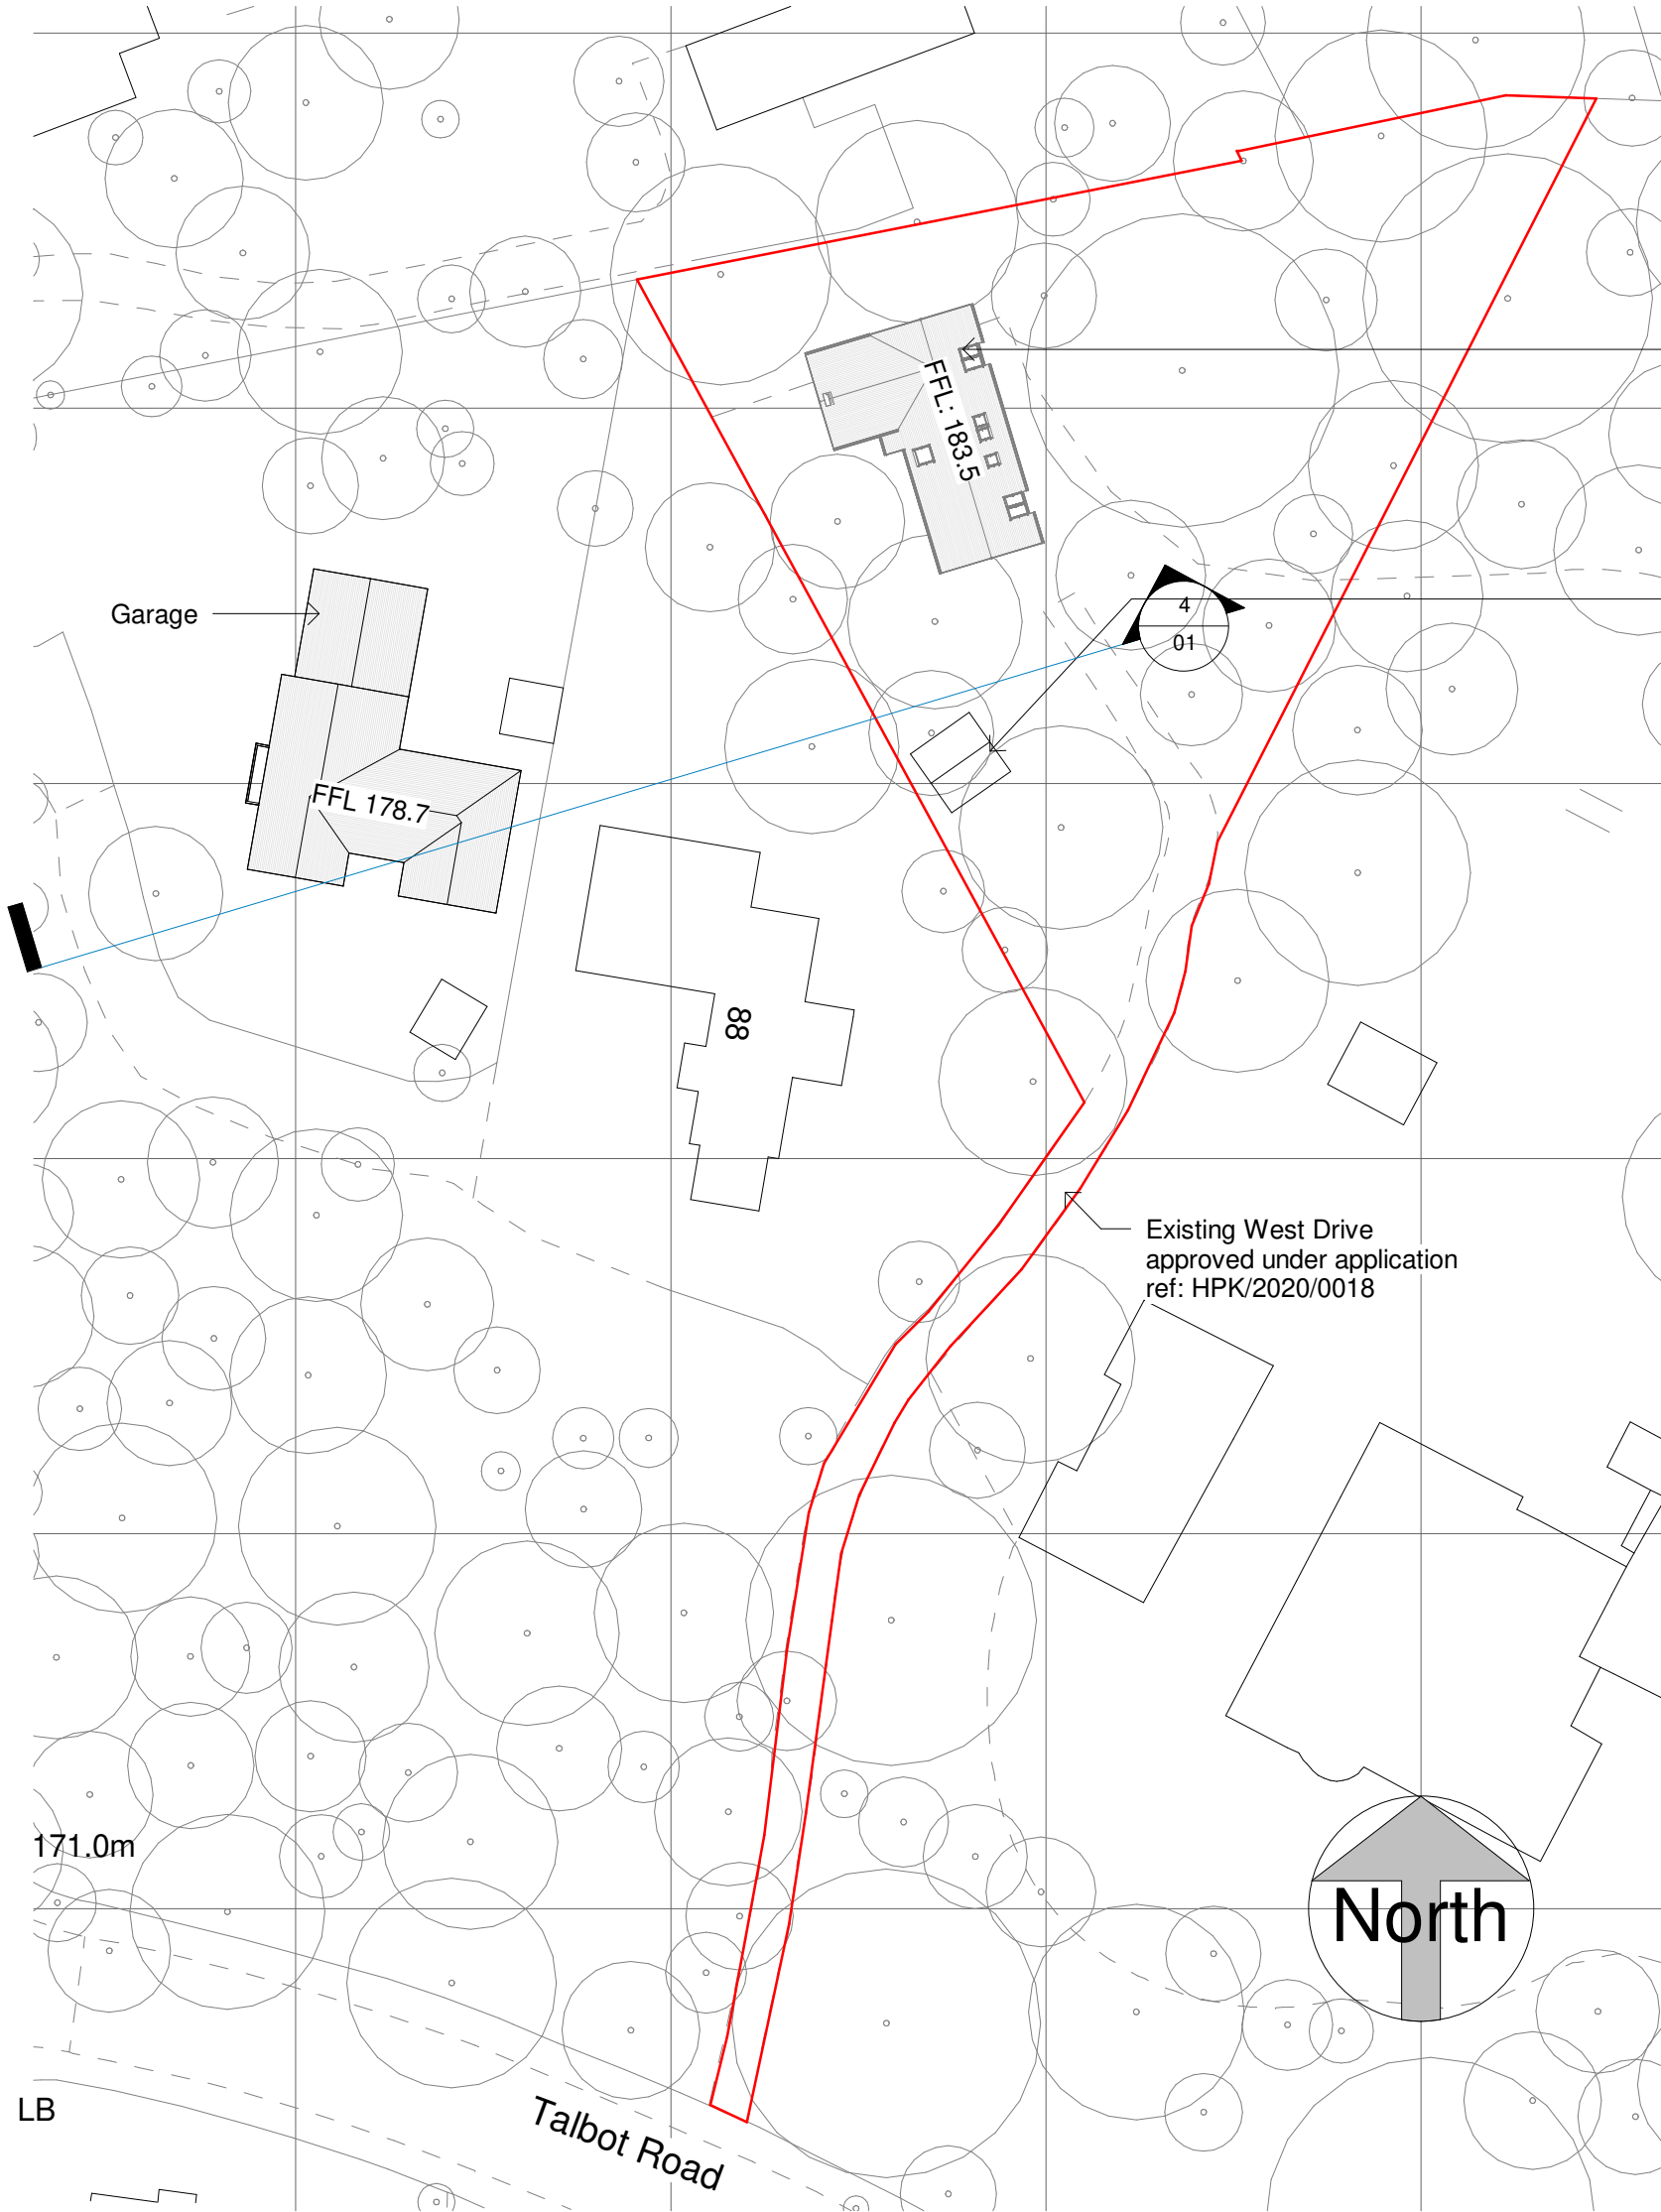

2 Site Plan Proposed (Indicative)
1 : 500

Proposed 1.5 Storey House
200m2 GIA Ridge height 7m
Parking for 2no. Cars



3 Location Plan
1 : 1250

0.5 0 0.5 1 1.5 2 2.5
SCALE 1:50 m

All Dimensions to be checked on site Work must not be commenced until planning permission (where applicable) and building regulations approval is received. Any works carried out before receipt of the permissions is "entirely at clients' own risk" It is the responsibility of the client to verify the accuracy of the boundary shown on the Site plan.		
Rev	Description	Date
F	Position Change	Date 6
G	Annotation change	06/08/24
H	Site section added	11/10/24


Building Design and Planning Consultants

Maxron House - Green Lane - Romiley - SK6 3JQ
0161 494 9646 - 07823 322338
email - asmarple@gmail.com
www.architecturalsolutionsltd.co.uk

PROJECT ADDRESS		Land at Talbot House, Talbot Road, Glossop, SK13 7DP
PROJECT		Proposed Bungalow
TITLE		Site & Location Plan
CLIENT		Mr & Mrs Hadfield
DRAWN BY MJH	DATE 23/05/24	
SCALE (@ A1) As indicated	PROJECT NUMBER 2977	
DRAWING NUMBER 2977 - 01		REV H