



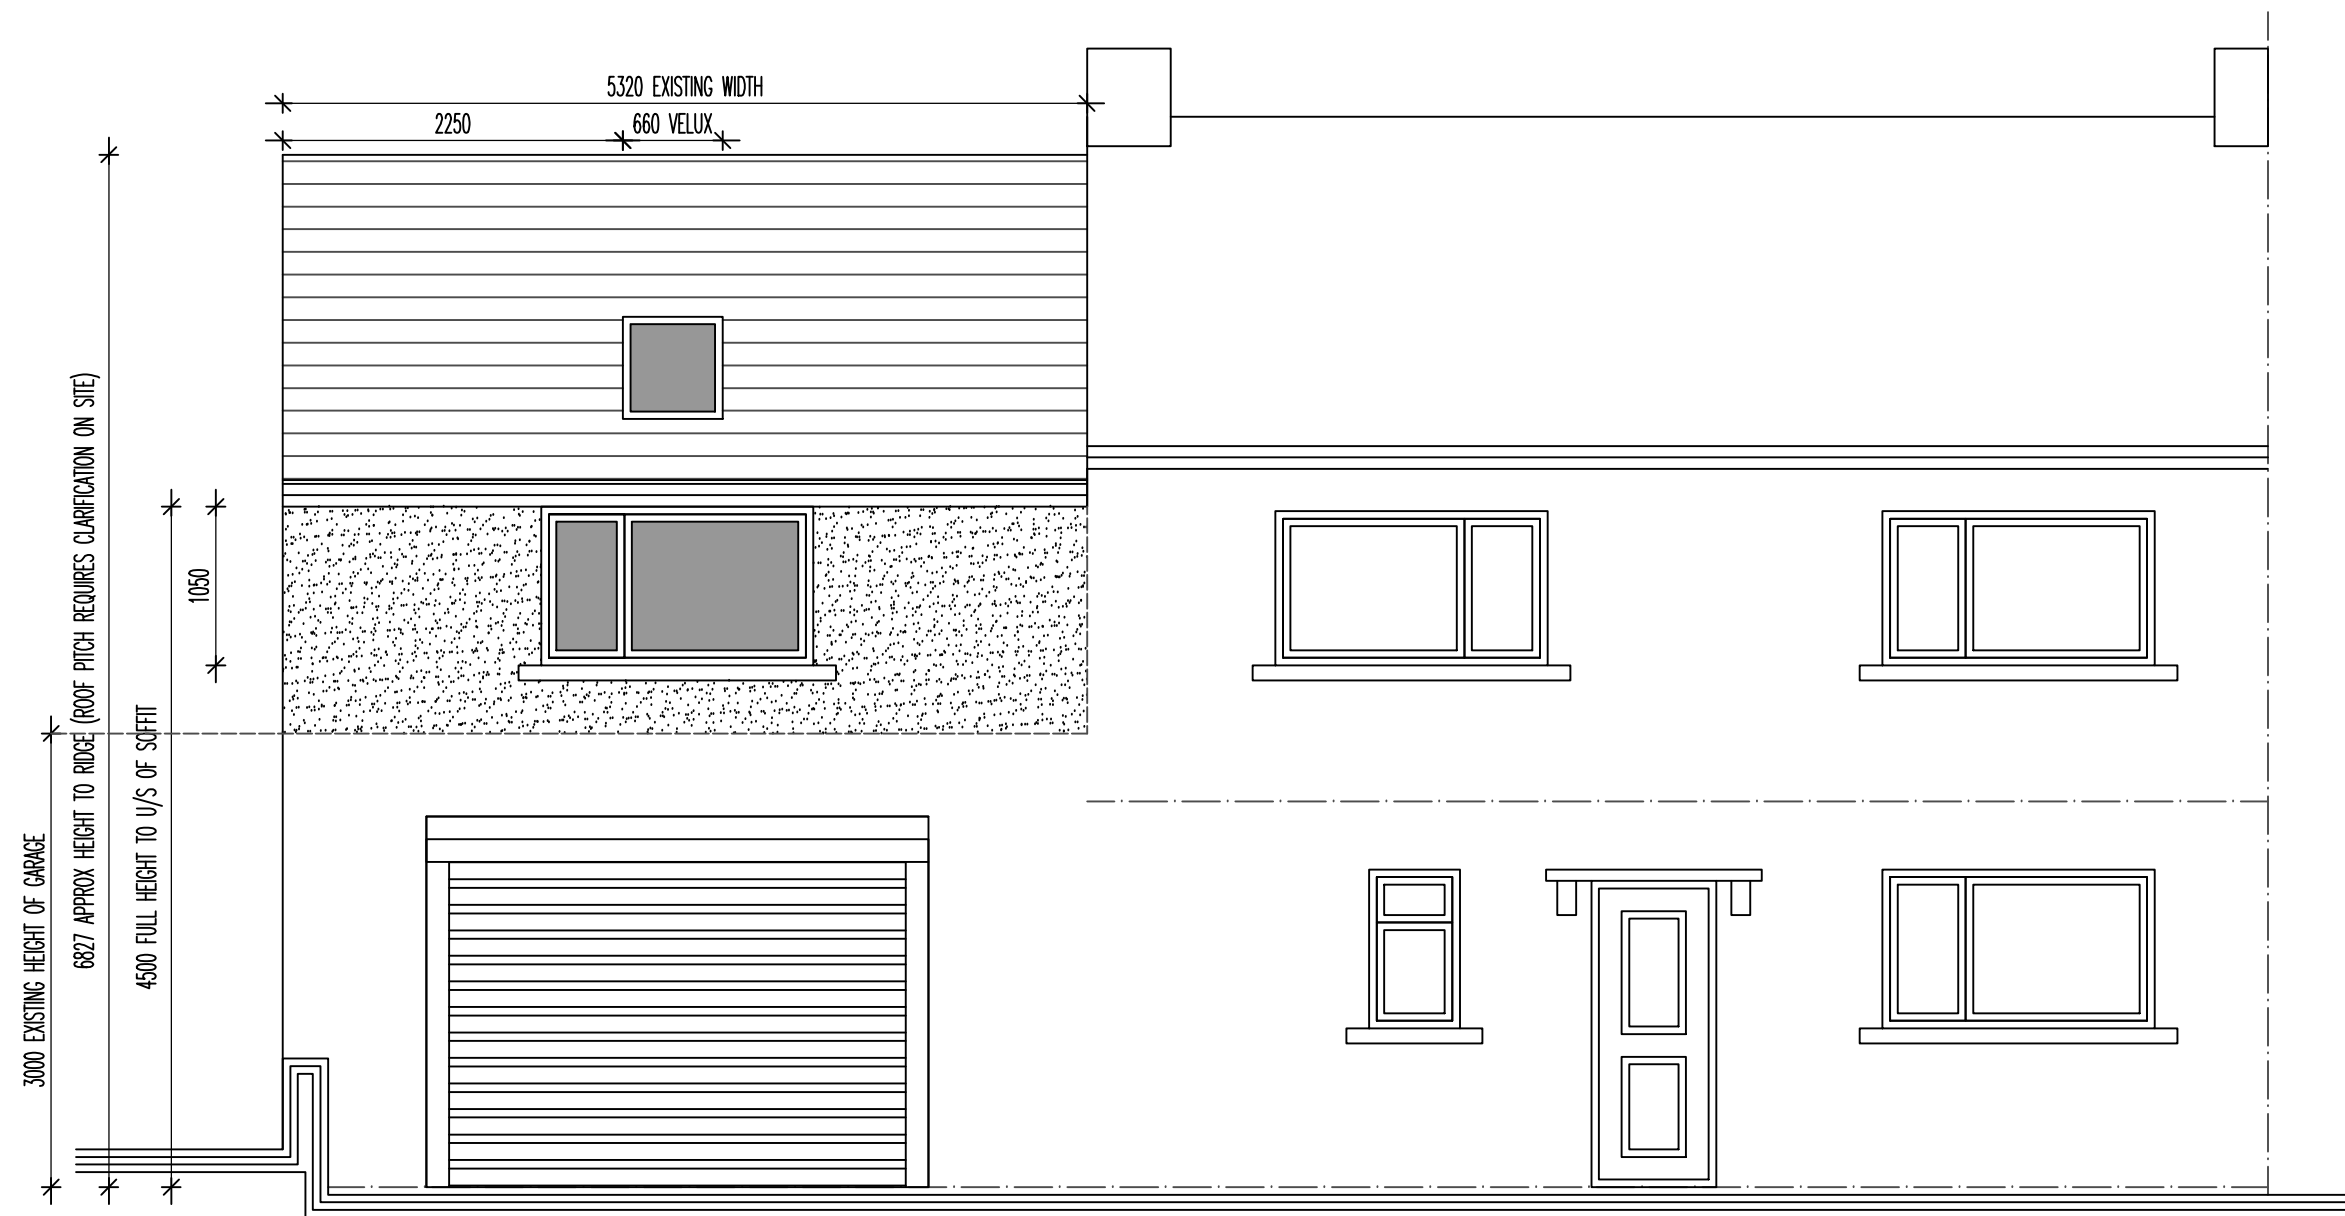

NB: EXTENSION SITS OVER FOOTPRINT OF THE EXISTING GARAGE AT GROUND FLOOR – STRUCTURE TO REMAIN. ALL MATERIALS TO MATCH.

PROPOSED FRONT ELEVATION 1:50
 36 THORNBROOK ROAD, CHAPEL

 

DWG: EXTENSION OVER GARAGE
 36 THORNBROOK ROAD
 CHAPEL EN LE FRITH

REVISIONS:

1:50	CHECKED:
DATE: OCT'24	DRAWN:

©THIS DRAWING AND THE BUILDING WORKS DEPICTED ARE THE COPYRIGHT OF AJS ARCHITECTURE AND MAY NOT BE REPRODUCED OR AMENDED EXCEPT BY WRITTEN PERMISSION. NO LIABILITY WILL BE ACCEPTED FOR AMENDMENTS MADE BY OTHER PERSONS.

A.J.S ARCHITECTURE

32 carr road.
 buxton.
 derbyshire.
 sk17 6wf.

h: 01298 26062
 m: 07794 400237



PROPOSED 05

36 THORNBROOK