

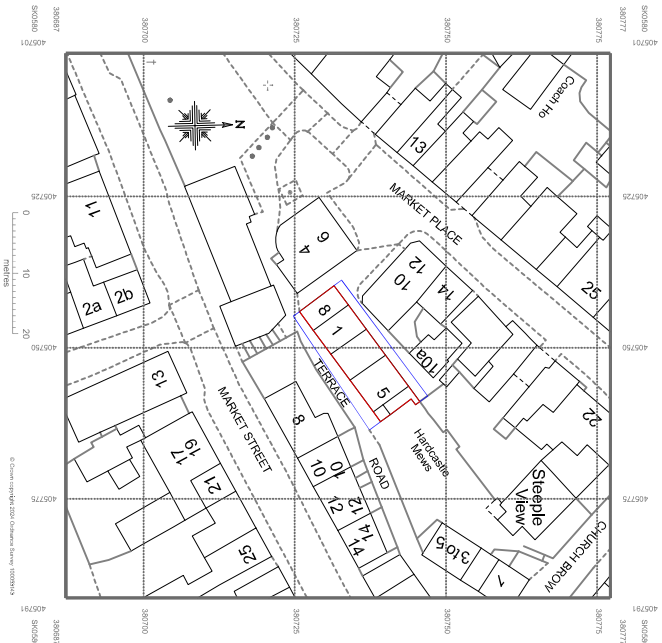


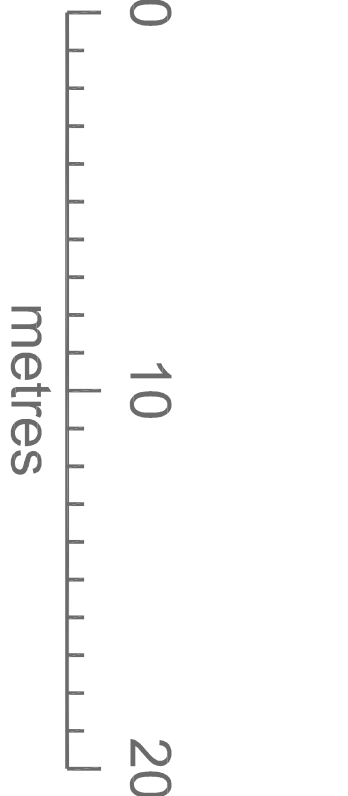

LOCATION PLAN
Scale 1:1250

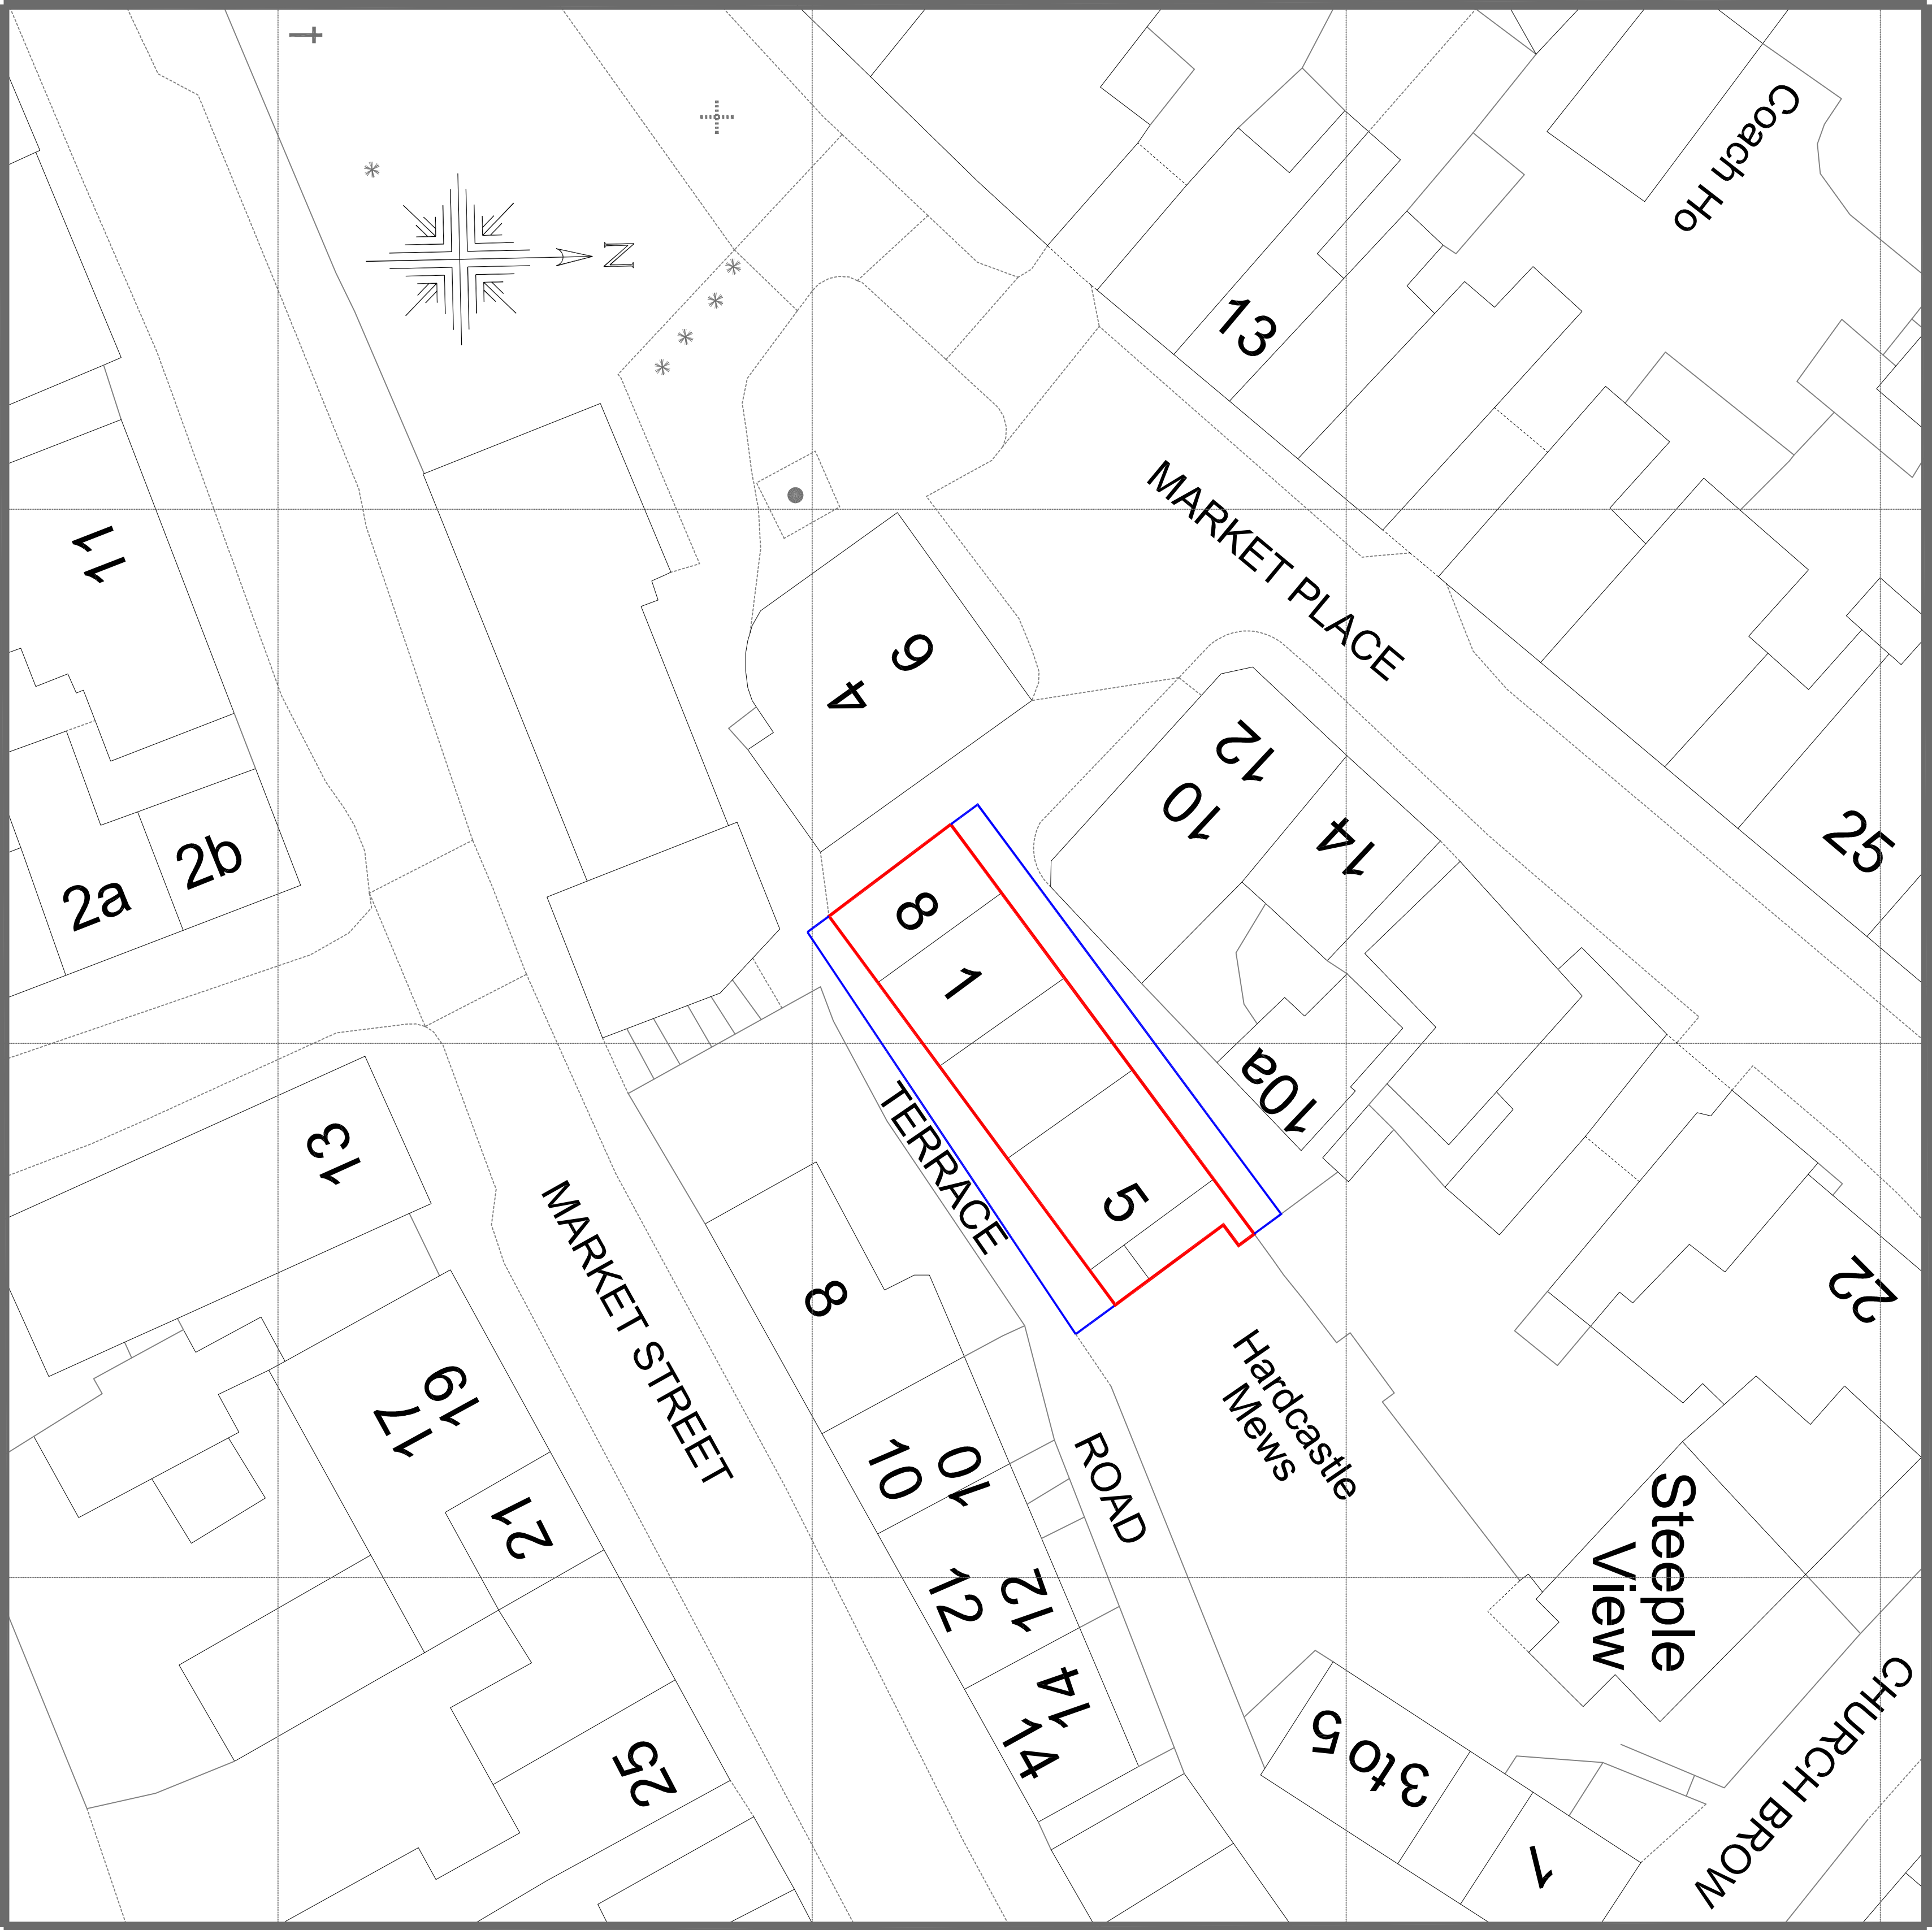

SITE PLAN Scale 1:200

© The drawing is Copyright and the property of Richmond Consultants and must not be reproduced in whole or part without their written permission. Copyright is reserved. © Richmond Consultants and must not be reproduced in whole or part without their written permission.

The Contractor is to check and verify all building and site dimensions, levels and sewer invert levels at connection points before work starts.

This drawing must be read with and checked against any structural or other specialist drawings provided.

The Contractor is to comply in all respects with the Building Regulations and any other or not specifically stated on these drawings.

This drawing is not intended to show details of foundation or ground conditions. Each area of ground relied upon to support the structure depicted must be investigated by the Contractor and suitable methods of foundation be provided.

NOTE:

Drawing Status
PLANNING

Construction Status

Rev.		By	Date

**RICHMOND CONSULTANTS**

Mobile 07710131750

Email office@richmond-consultants.co.uk

Site
1, 3, 5 and 8 Terrace Road
Chapel en le Frith
SK23 0EX

Title
Replacement of Windows and
Doors
Site and Location Plans

Checked	Drawn By	Scale	Date
	SRN	Noted @A1	Oct 2024
Drawing Number		Rev.	

27.24 TR102