



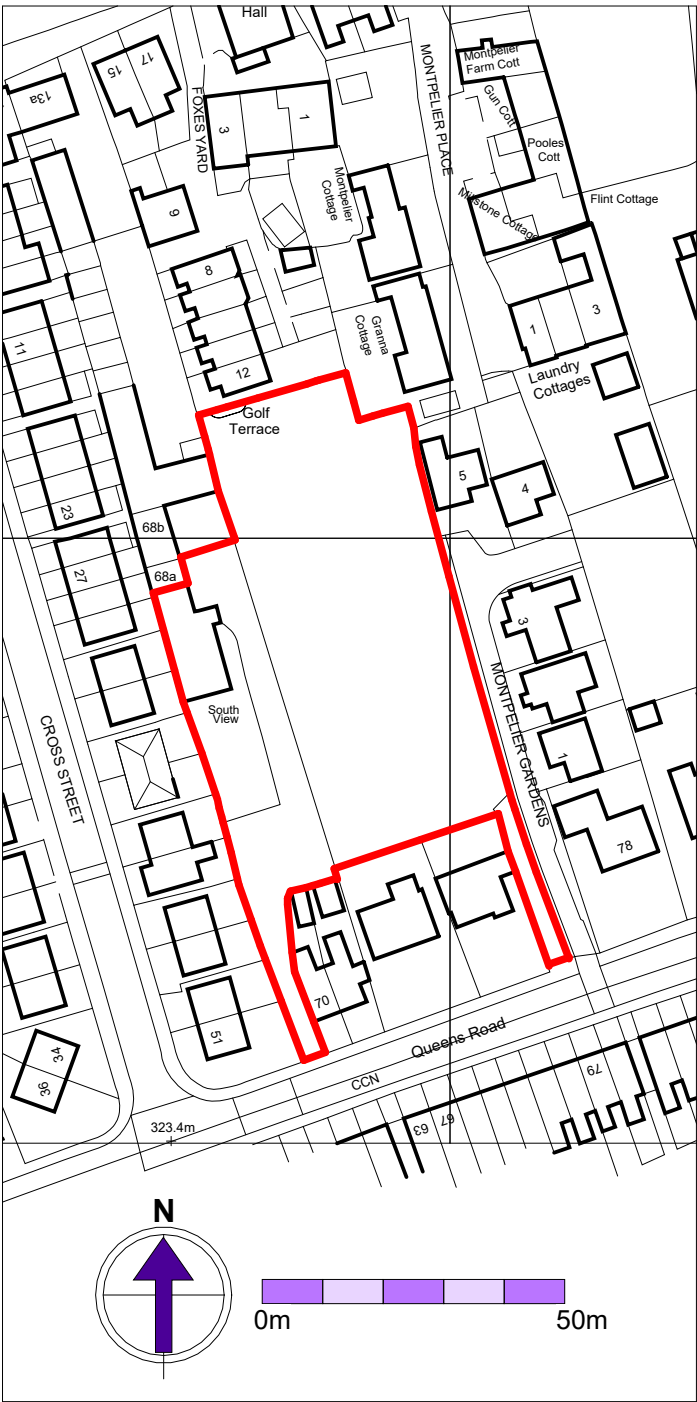

Location plan
1 : 1250



Site plan - existing
1 : 1250

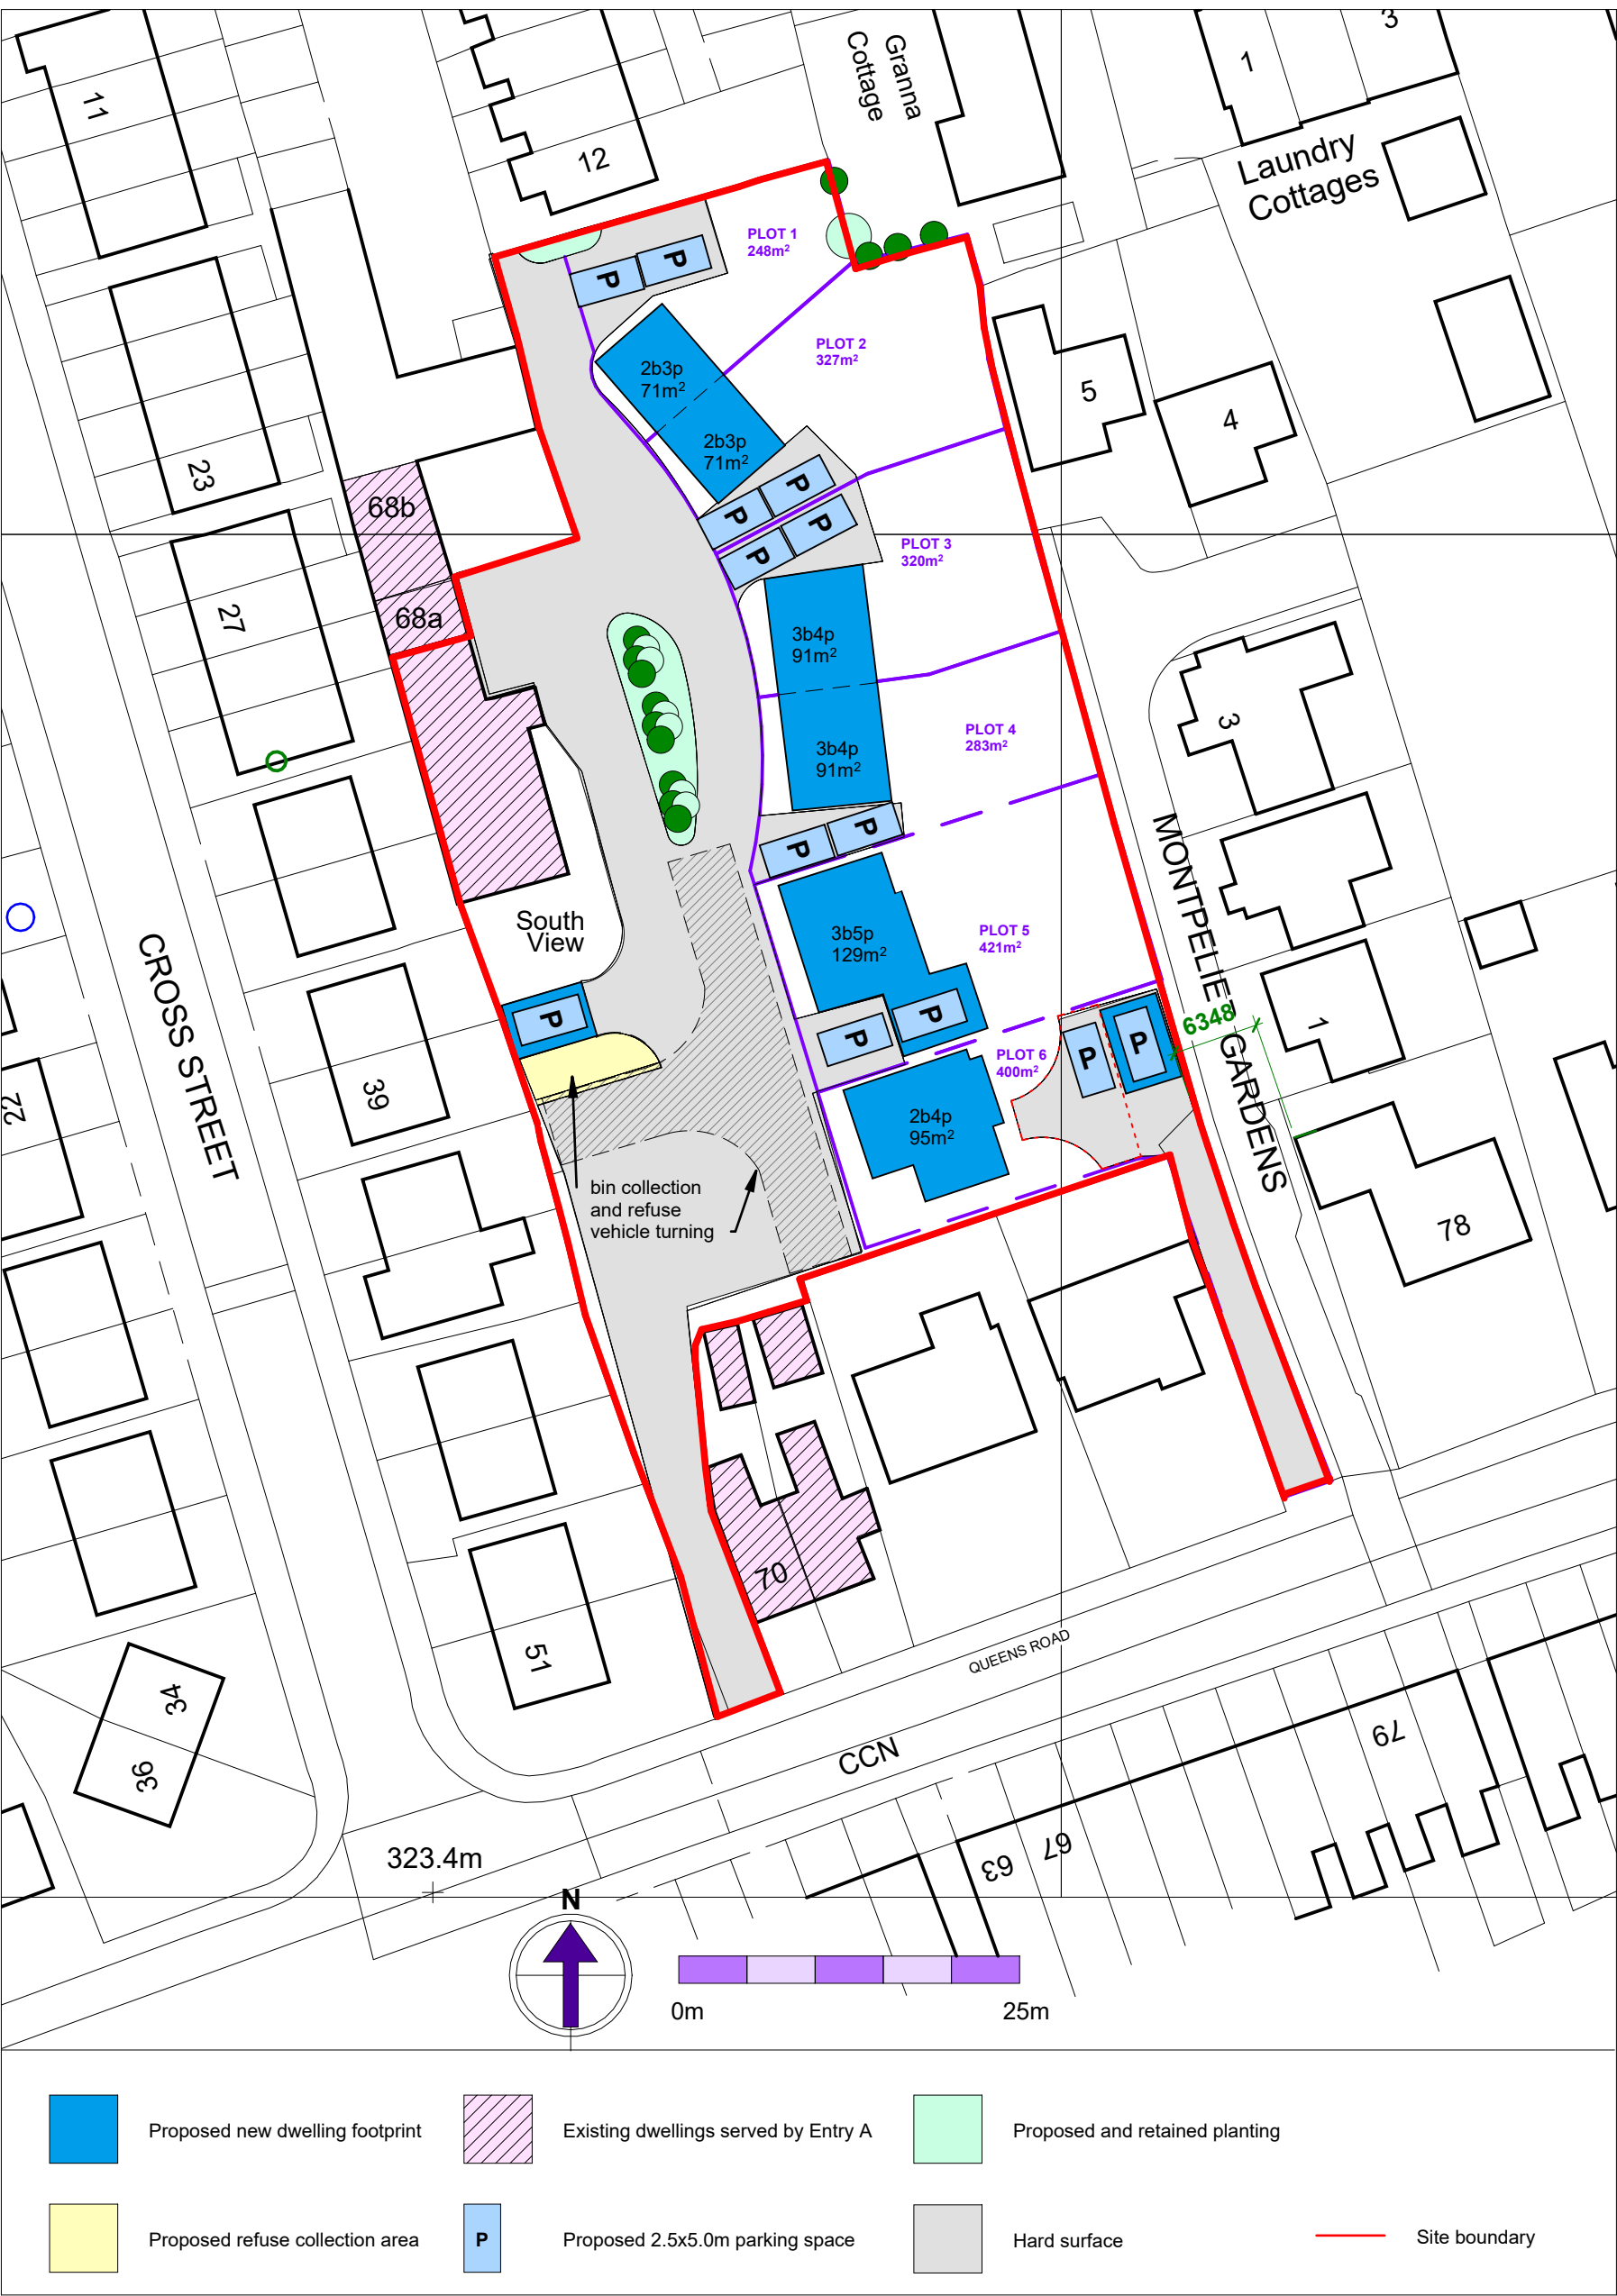

Site plan - proposed
1 : 500



Entry A

Entry B

Land East of 68 Queend Rd Buxton
SK177ER. 406883E,373986N

Drawing Title
Location and site plans

Scale @ A2 As indicated	Job Number JVD69
Date/Time stamp 16/05/2024 09:06:50	Drafted by GC

Client Name
Mr & Mrs Mycock

Sheet Number

A100

APPENDIX 4

Butterfly and Moth Species Desk Study Returns
