




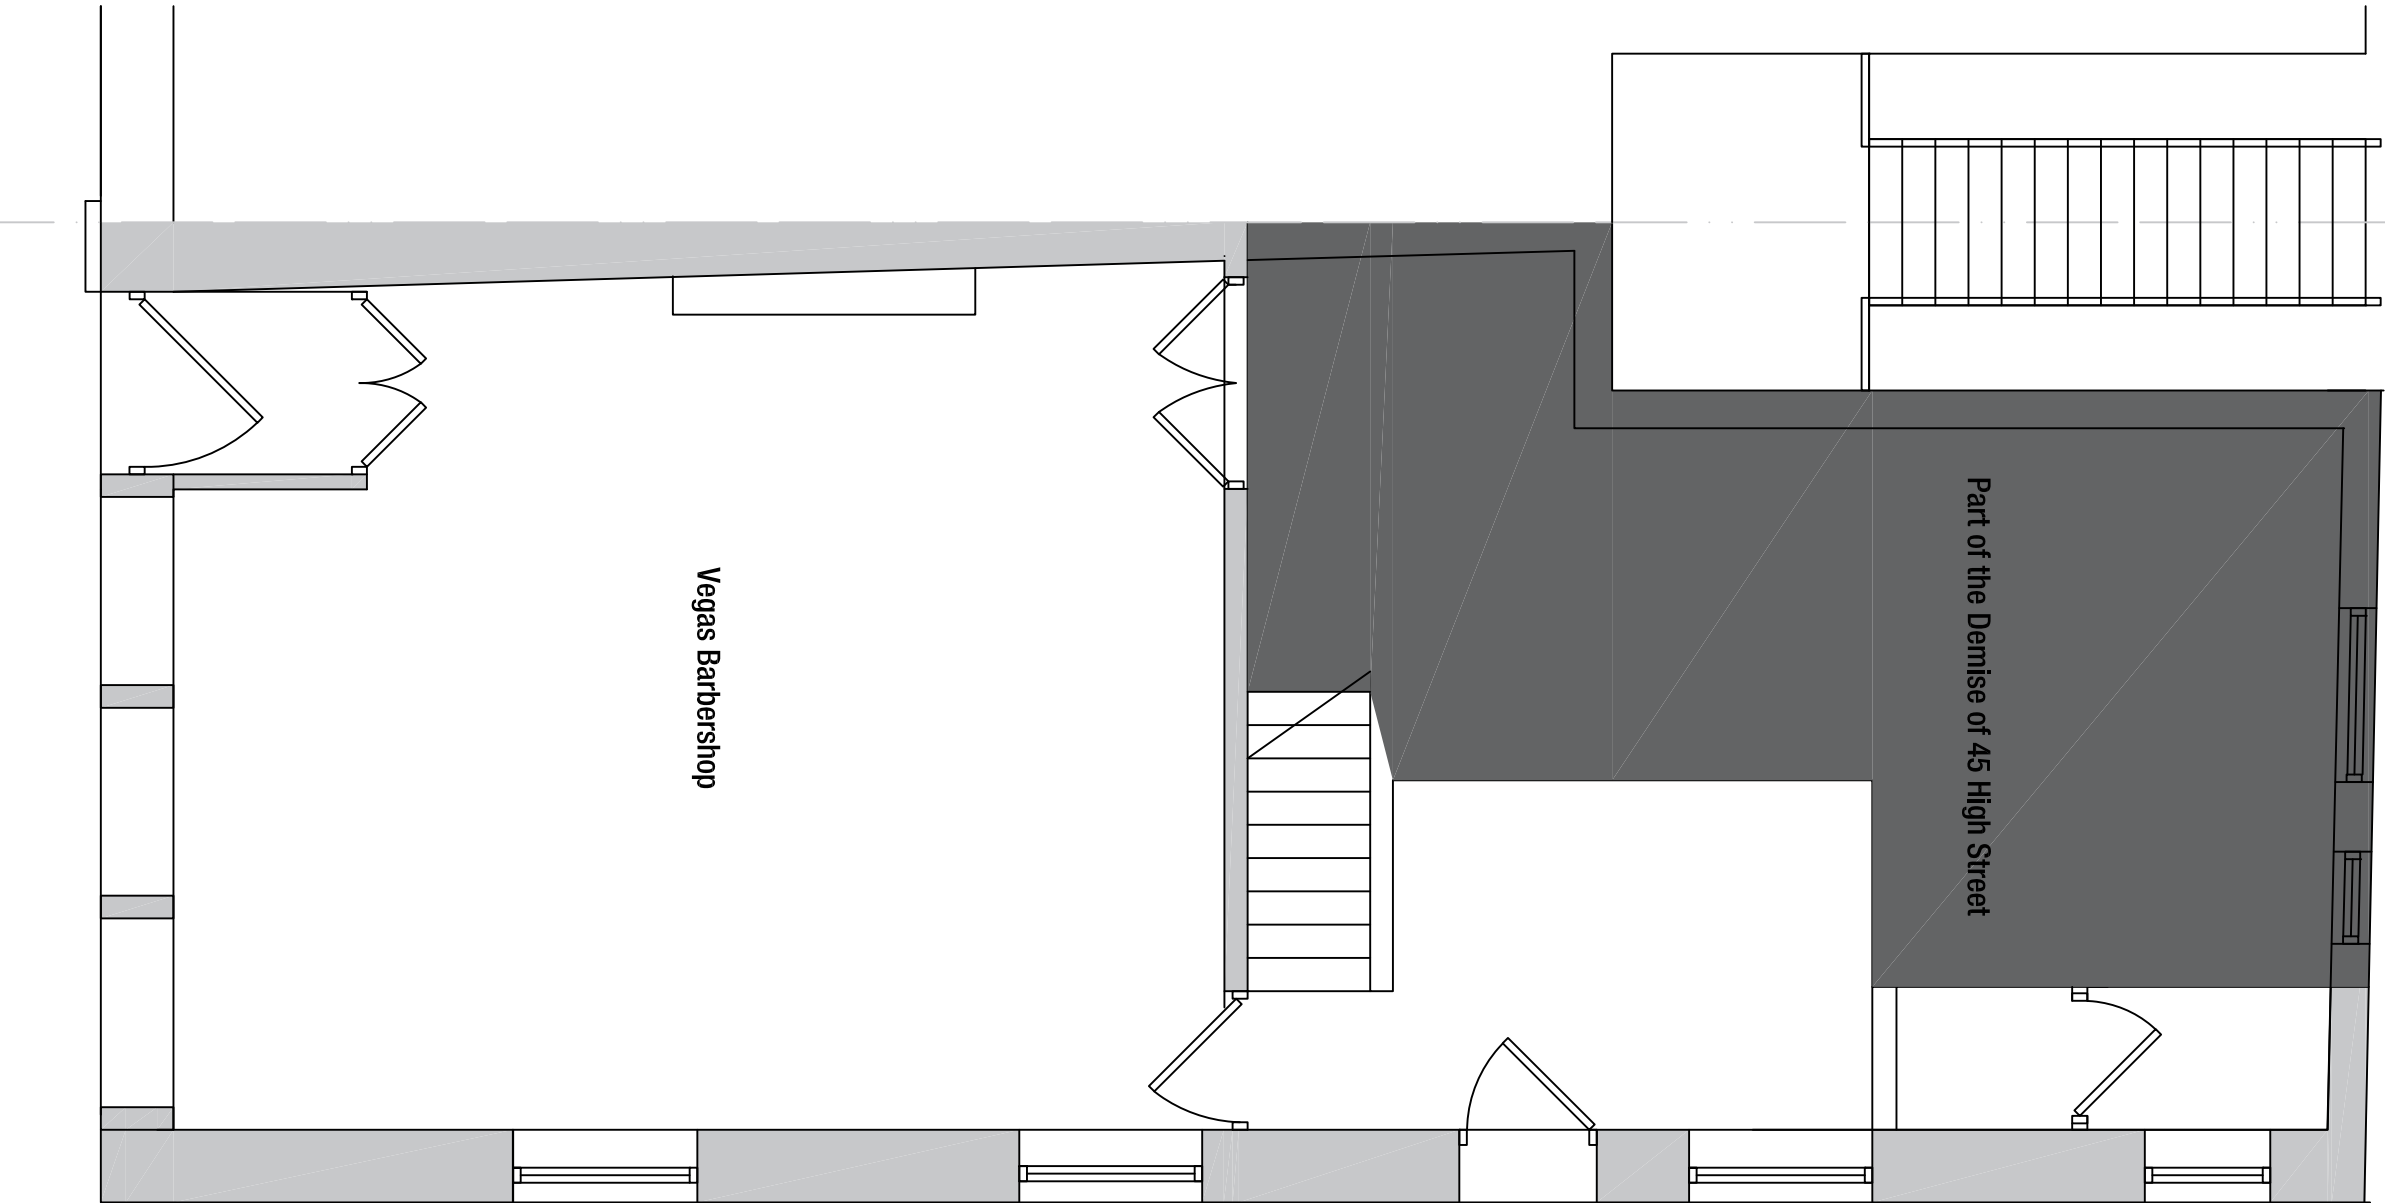


1:50 existing ground floor plan @ A1

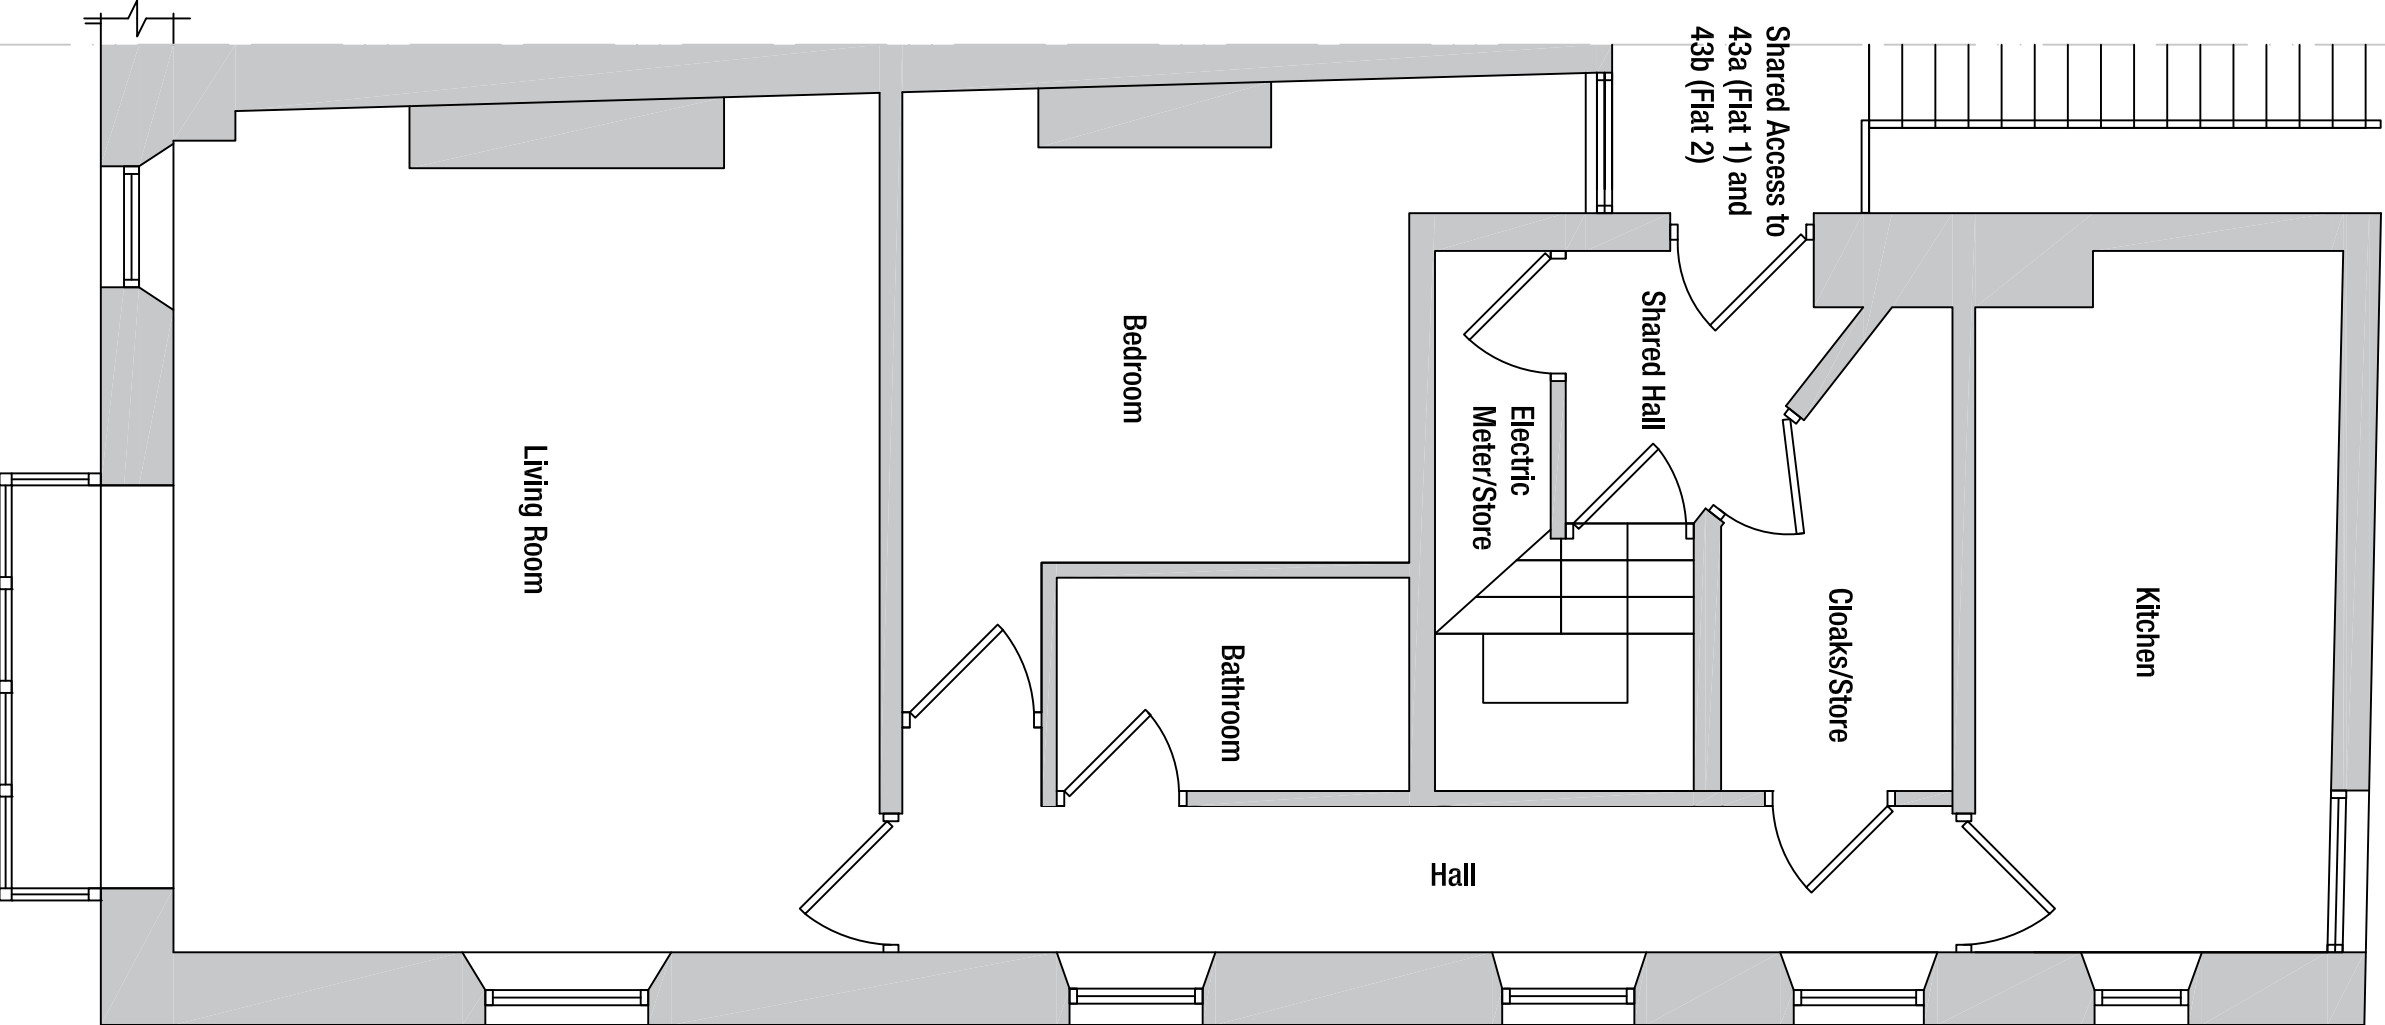

1:50 existing first floor plan @ A1

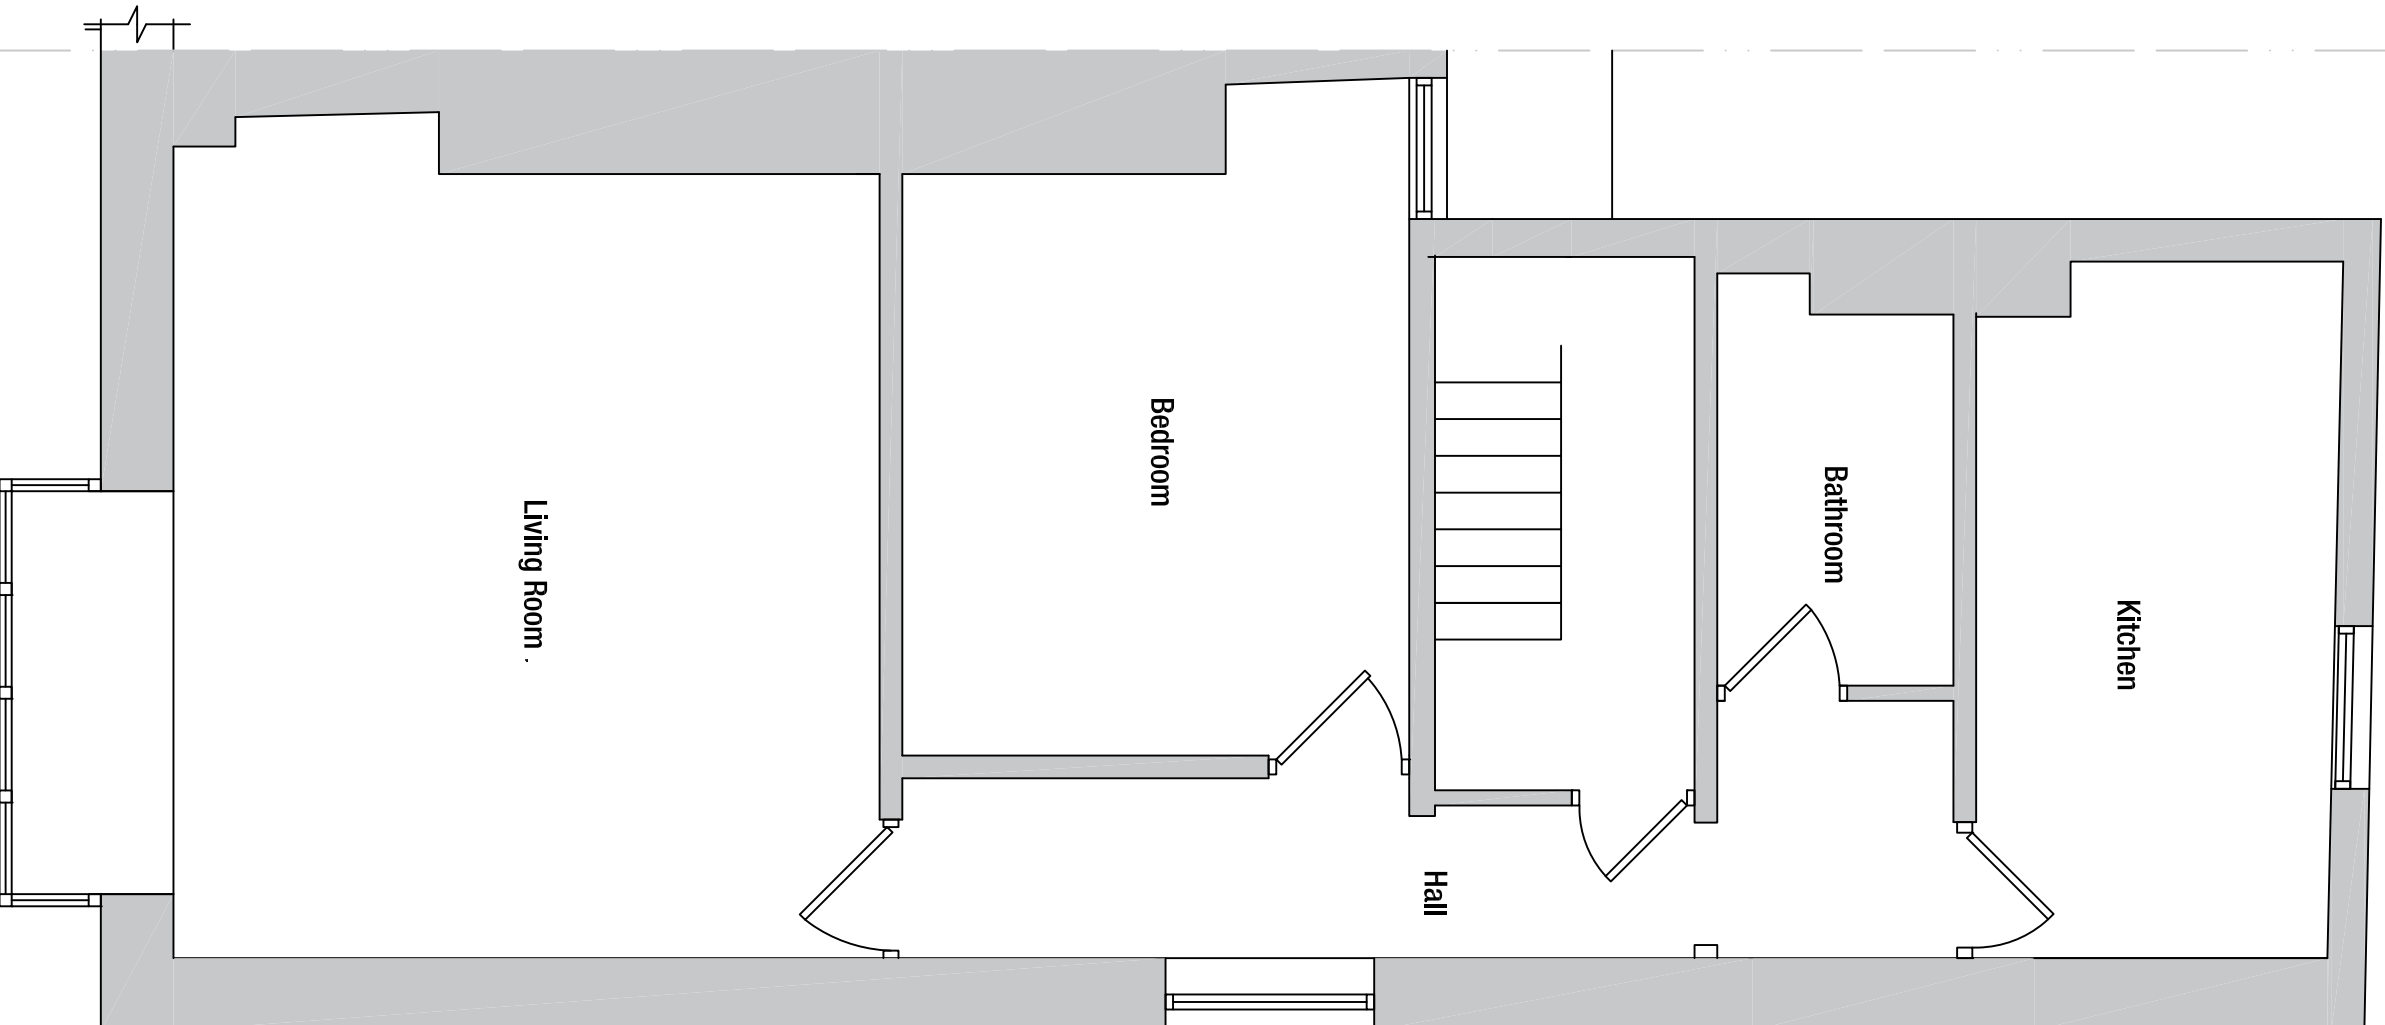

1:50 existing second floor plan @ A1

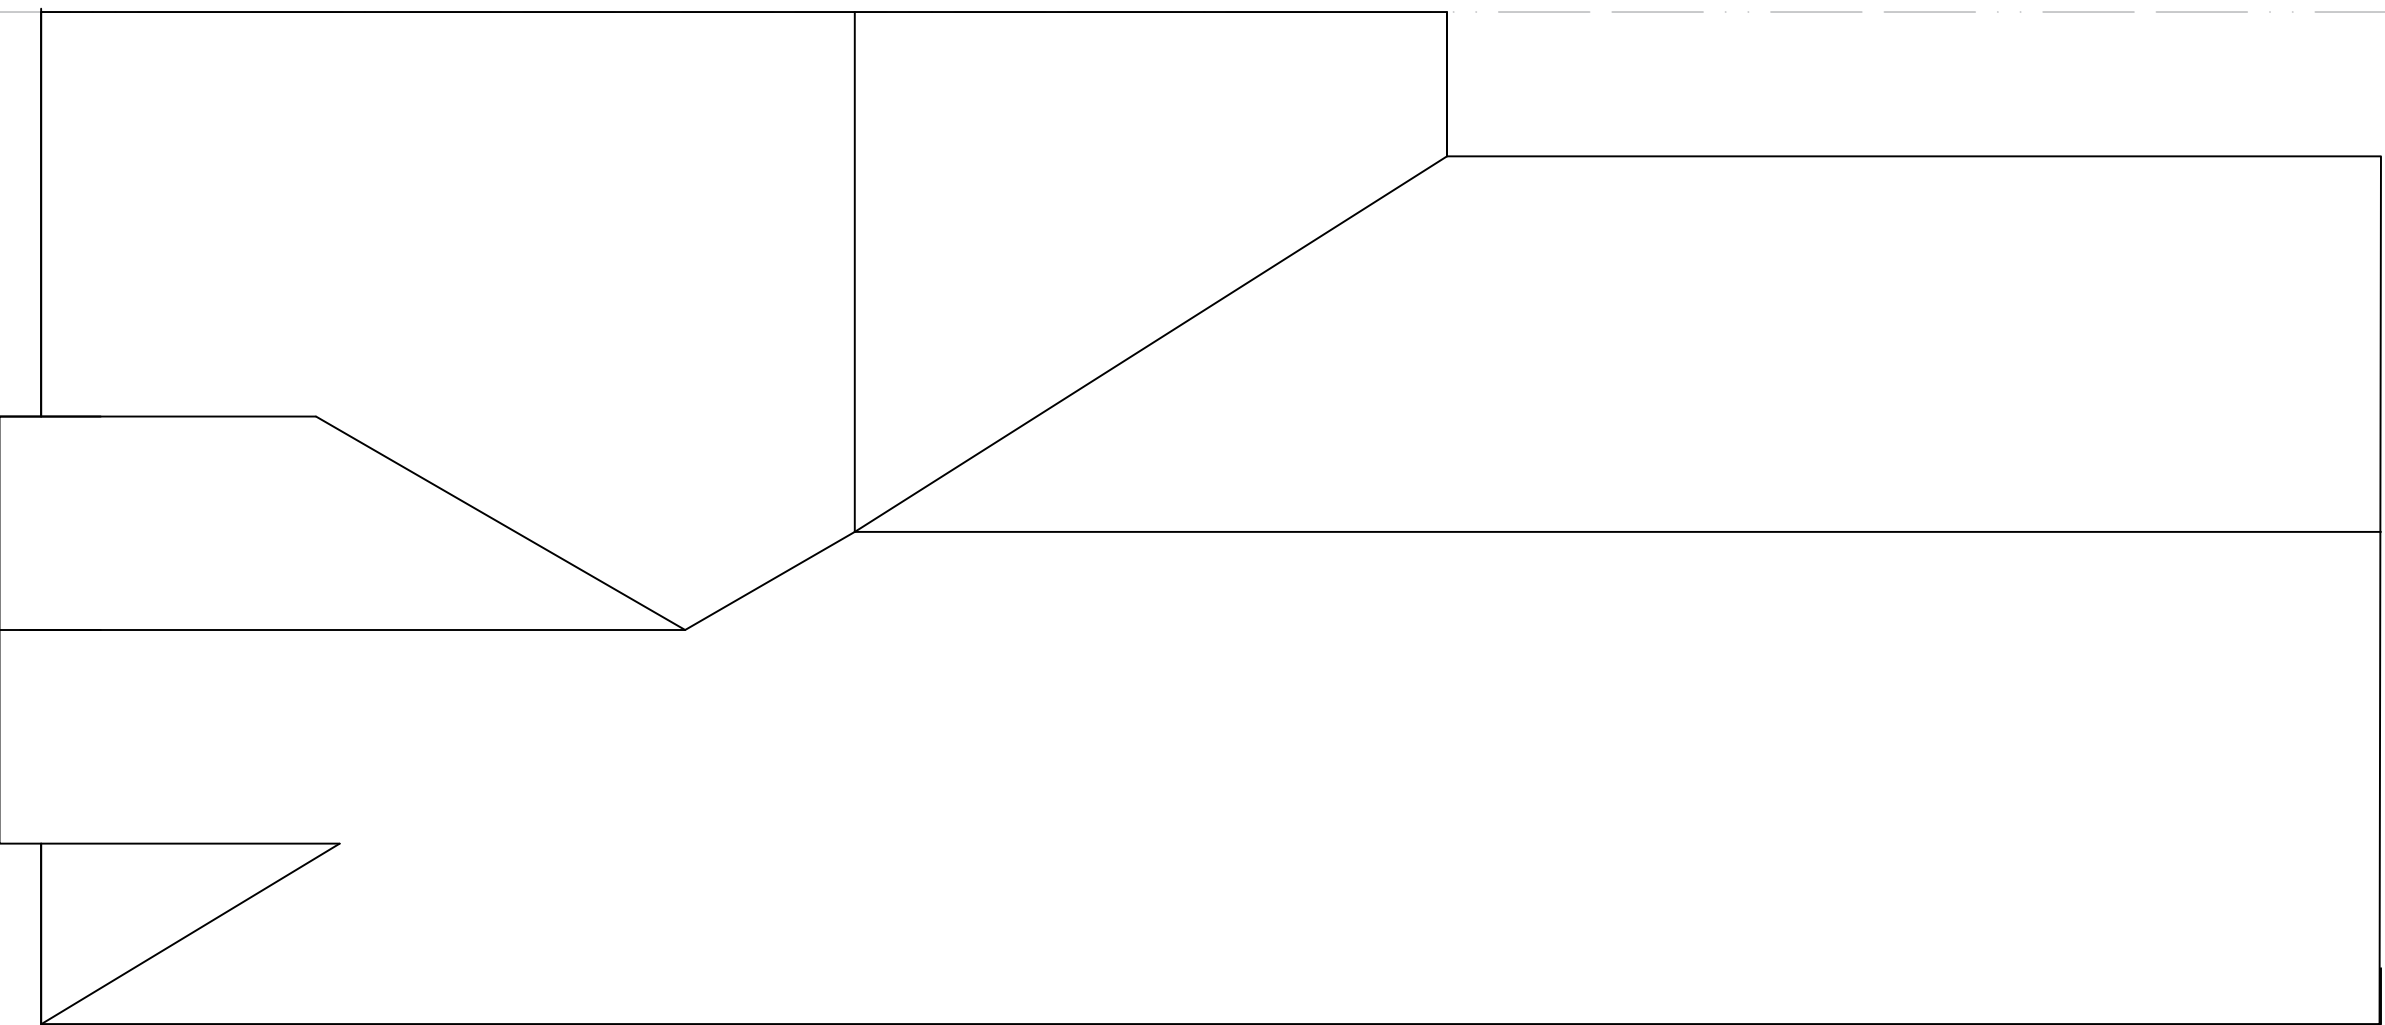

1:50 existing roof plan @ A1

existing floor plans

43 High Street

planning issue

MJF
ARCHITECTURAL DESIGN
BSc (Hons) Architectural Technology
t : +44(0)7957 314 229
e : mikeyfoulkes@hotmail.com

Client:

Grace Cole

Drawing no:

GCP-L-002

Revision no:


-

Scale: (1:50@A1)

Checked: MJF

Date: 25/08/24

© Copyright MJF Architectural Design 2024.
Drawings are the intellectual property of MJF Architectural Design and must not be copied, duplicated or communicated to any third party without prior written consent of MJF Architectural Design. All rights reserved
All dimensions to be checked on site with any discrepancies to be checked with designer prior to construction.

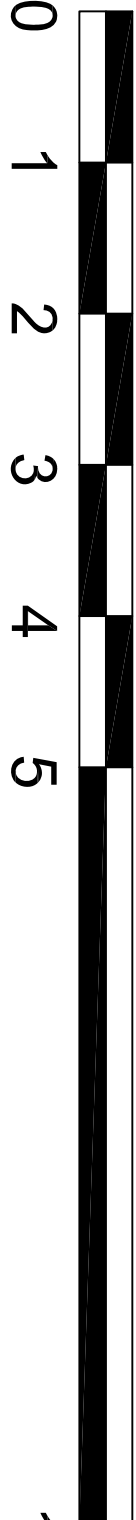

SCALE BAR 1:50