
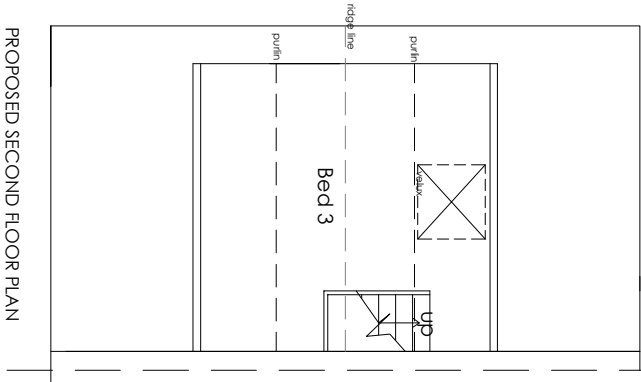
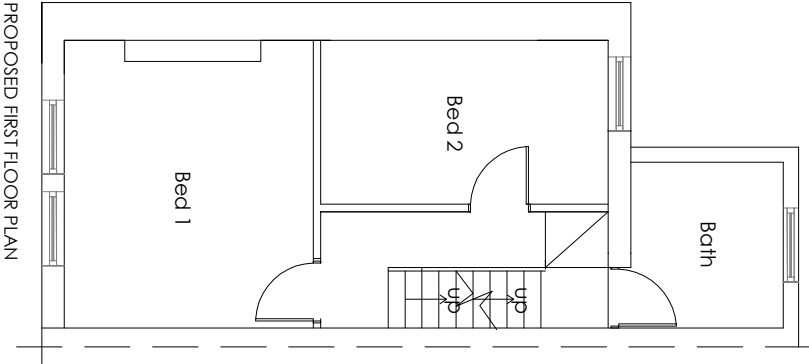
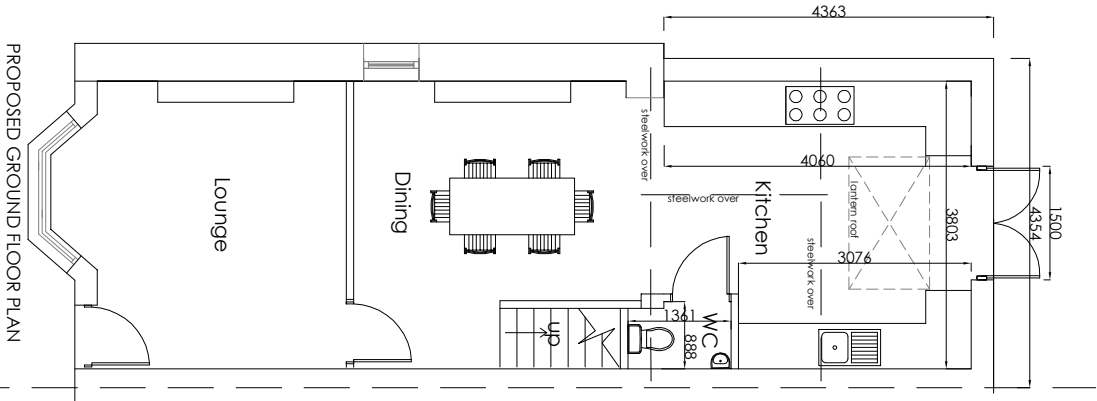


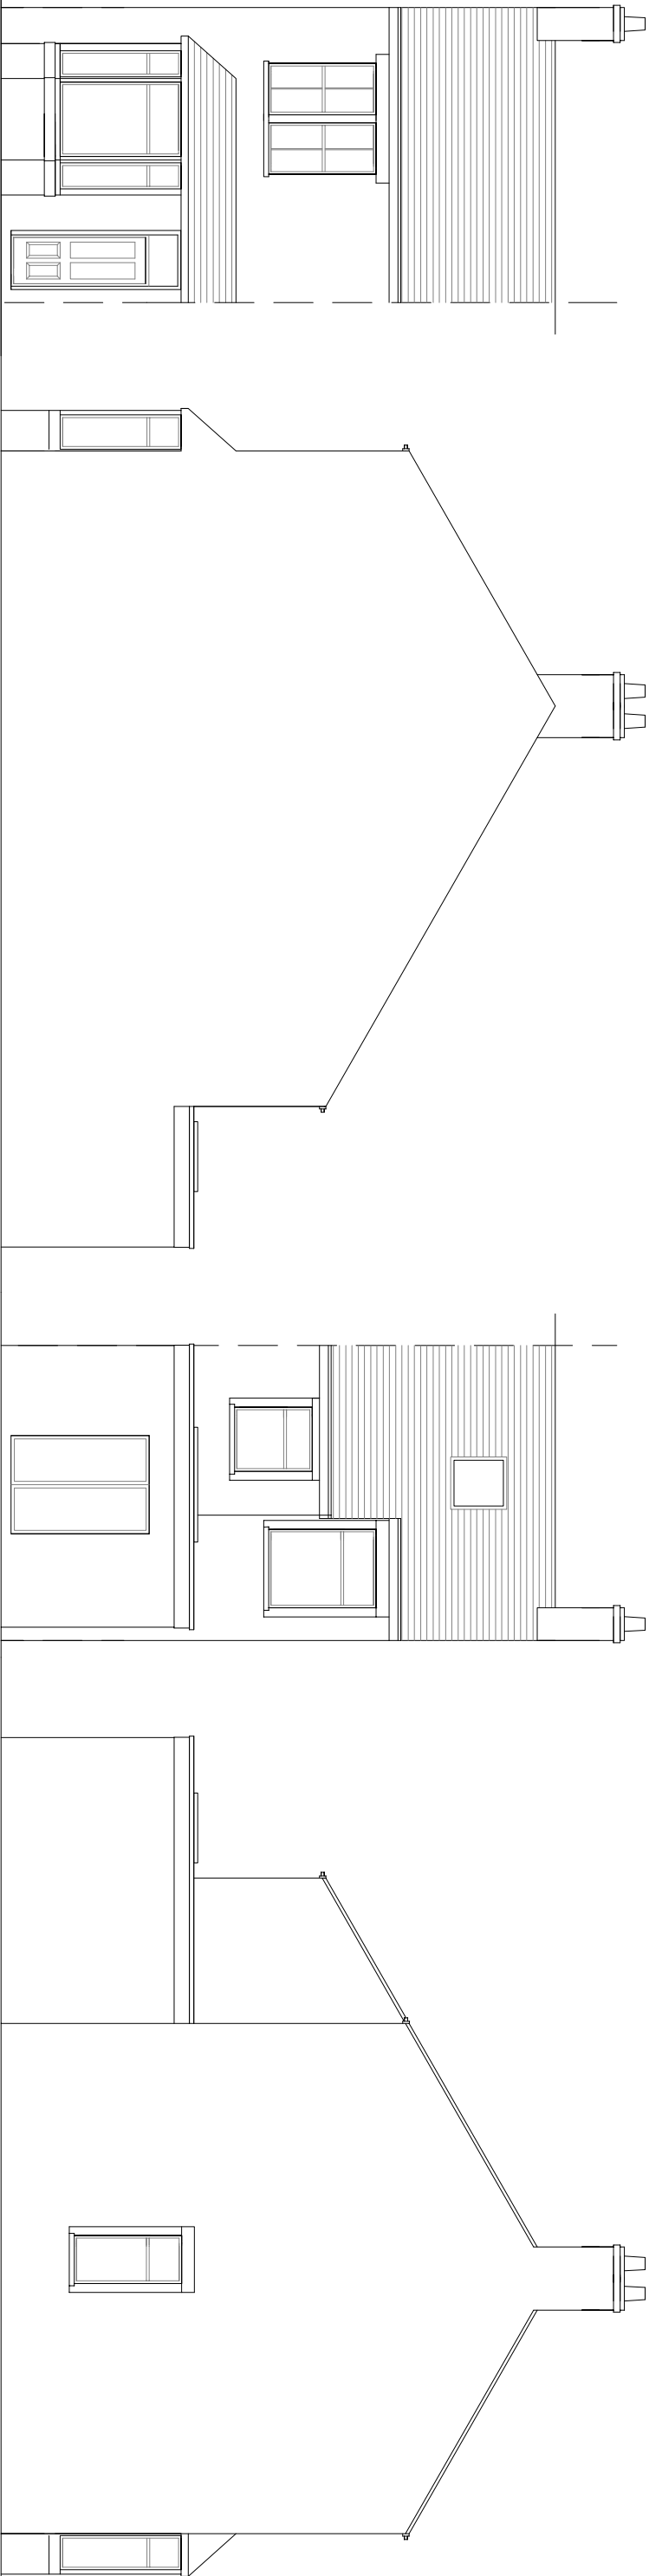

REVISIONS			
DRAWN	FW	SCALE	AREA
DATE	Oct 24	1:100@A3	SQ.M.
			SQ.FT.
PROJECT	Single storey rear extension at 8 Hogshaw Villas, Buxton		
CLIENT	Ms K. Horne & Mr. M. Wood		
TITLE	Proposed elevations and floor plans		
 Residential Architecture Design and Planning 07875551825 www.wyliearchitecture.co.uk			
DRAWING NUMBER		03.01	REV
		-	