





Location Plan
Scale 1:1250

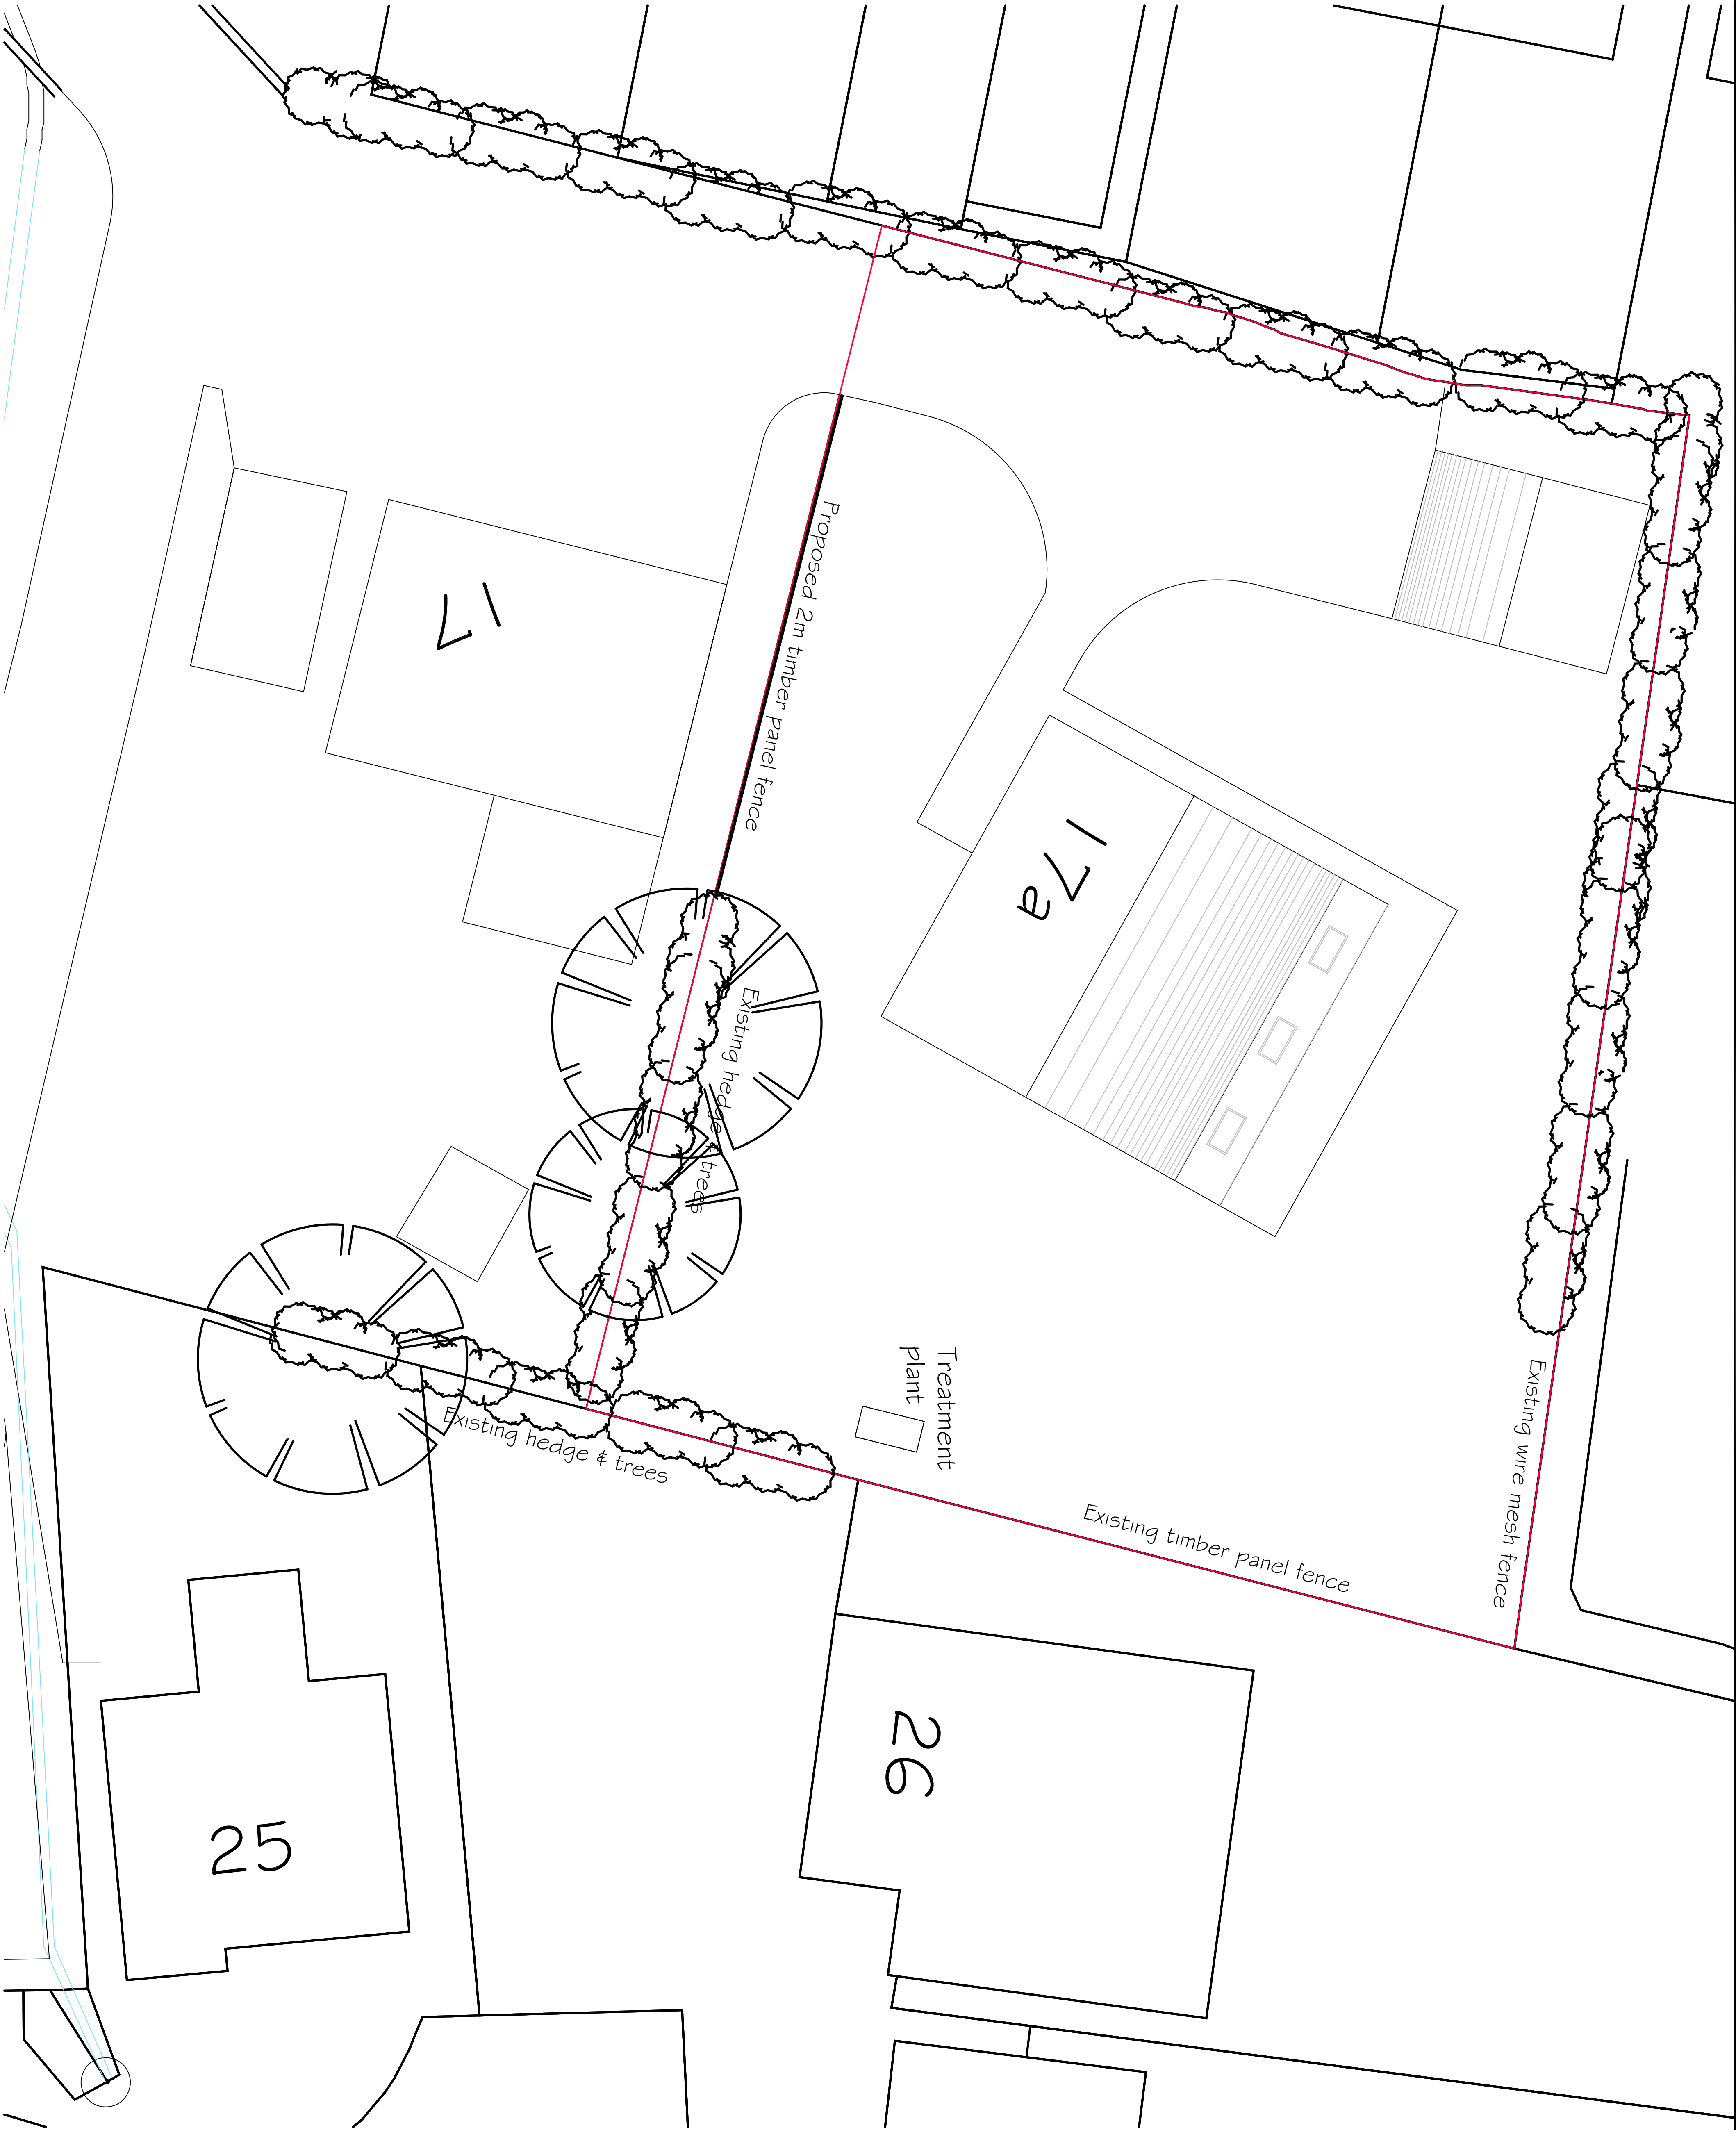

Note: previous revisions were indicated on drawings prepared by DS Design Works in relation to fully approved planning submission ref: 11/N2009/0827

H	Give & orientation of dwelling	July 24	
G	Garage: returned to original position	26-07-25	R5
F	New DS map and entrance		
E	Modified garage position		
D	Amended for black and white print - 1/20/2016		
C	Parking area amended following Local Authority advice		
B	Building footprint shape altered, parking area amended following L.A. consultation		
A	Building footprint size amended following discussion with client		
Revision	Description	Date	Rev. By

Limefield Design Solutions
Structural Design Services
Limefield, North Road
Glossop, Derbyshire SK13 7AU
Tel: 01457 223316
Fax: 01457 223316
E-mail: rob@limefields.co.uk

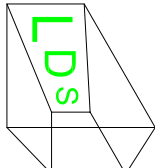

Mr C STORAH

PROPOSED RESIDENTIAL DWELLING AT
17a, YORK ST, GLOSSOP, SK13 8QW
SITE LOCATION PLAN &
PROPOSED SITE PLAN

Scale 1:1250 1:100 @ A1
Date July '24
Drawn By RS
Dwg. No. ZHD/YS/001 rev H

Proposed Site Layout
Scale 1:100