


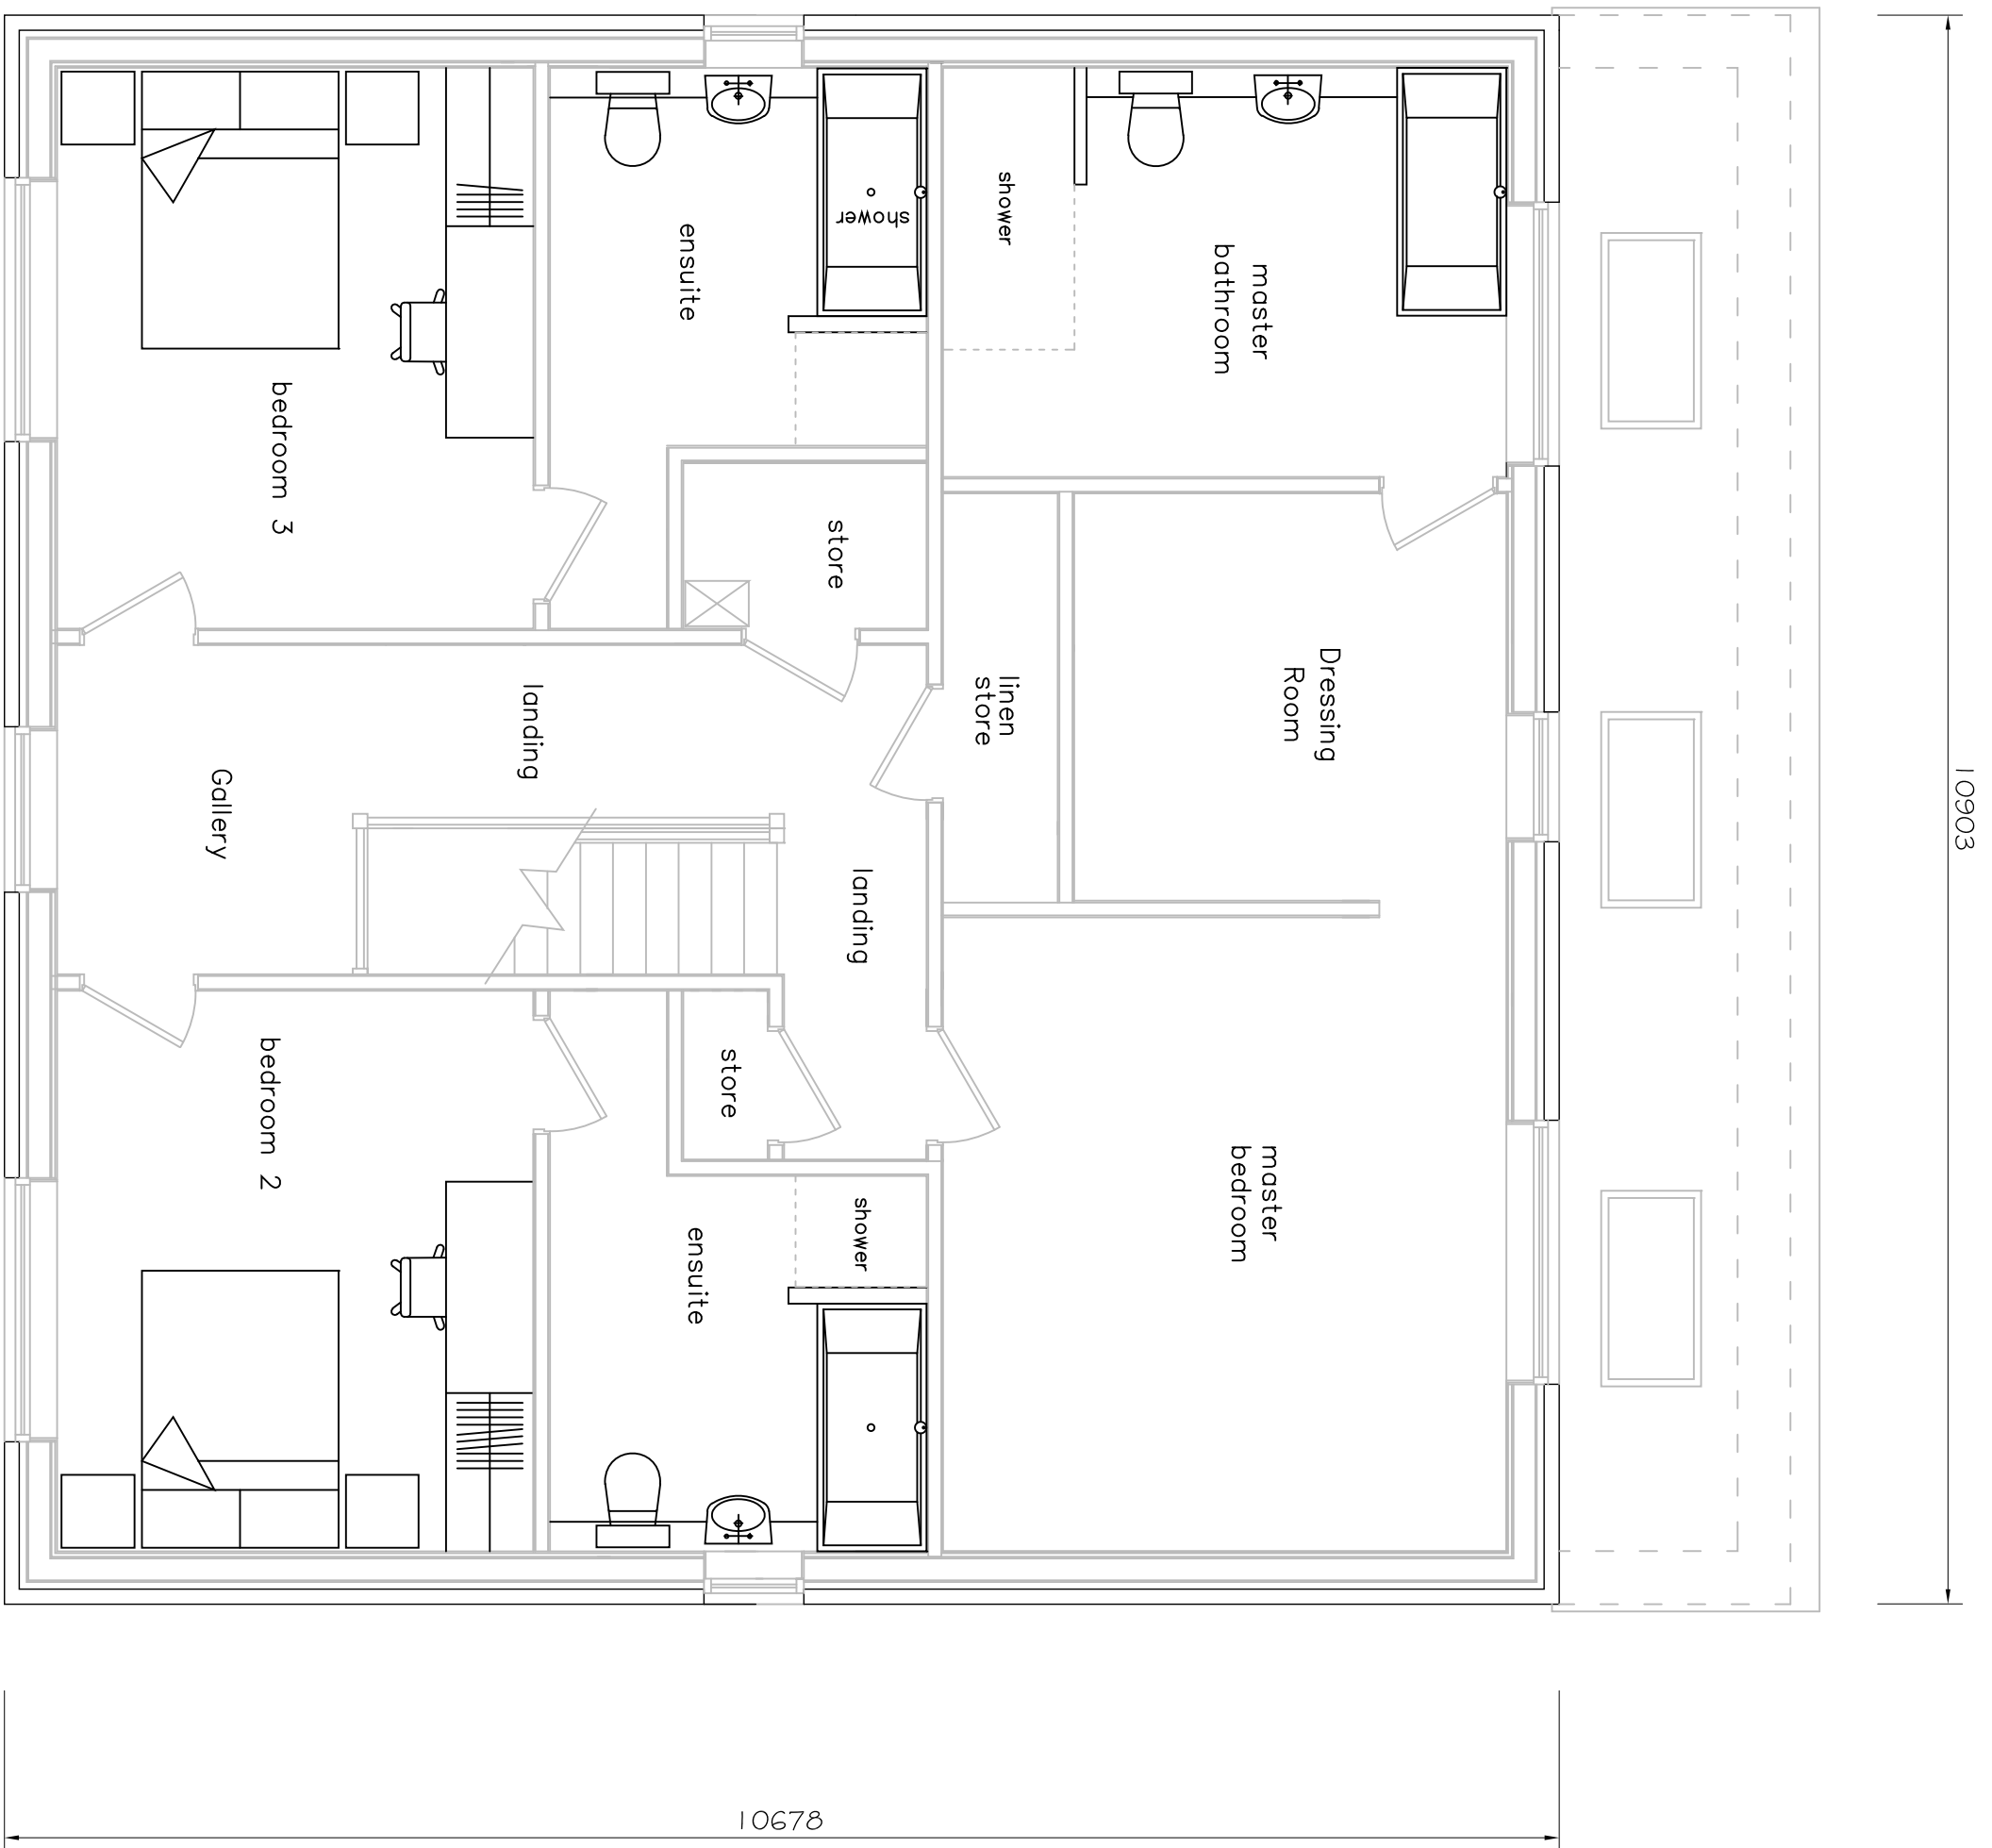

PROPOSED FIRST FLOOR PLAN (Option 1) - Scale 1:50

Limefield, North Road
Glossop, Derbyshire SK13 7AU
Tel: 01457
Mob 07900 266316
E-mail: rob@limefields.co.uk

Mr C STORAH

PROPOSED RESIDENTIAL DWELLING AT
17a, YORK ST, GLOSSOP, SK13 8QW

PROPOSED PLANS

Scale 1:50 @ A1
Date July '24 RS
Dwg. No.

2HD/Y5/012