




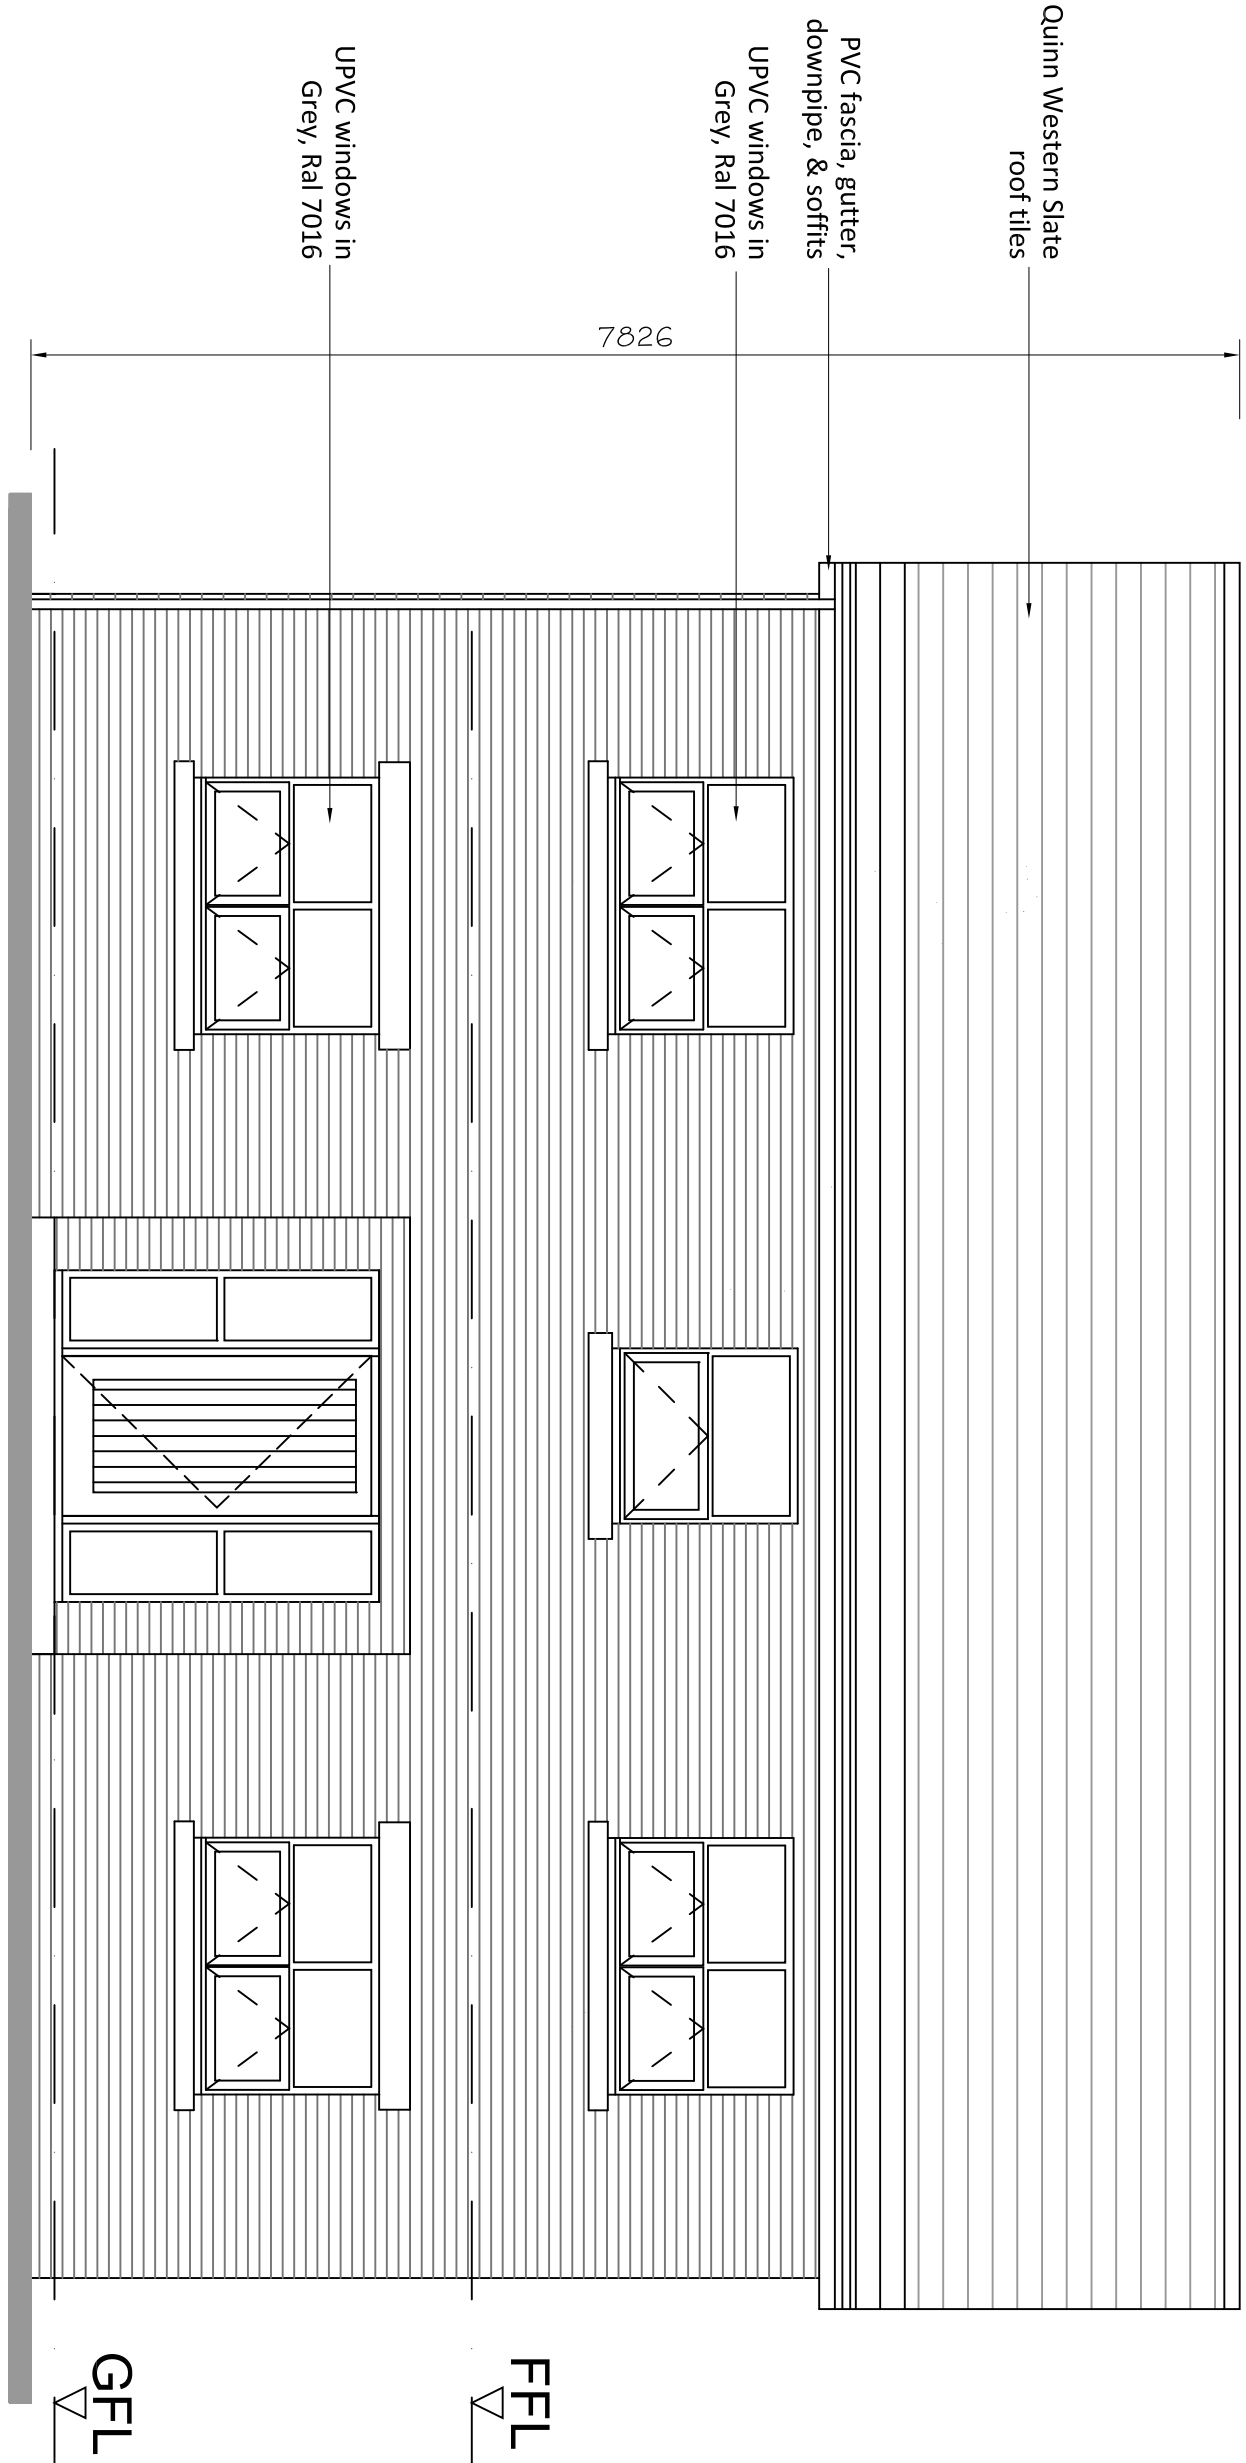

PROPOSED FRONT ELEVATION - Scale 1:50

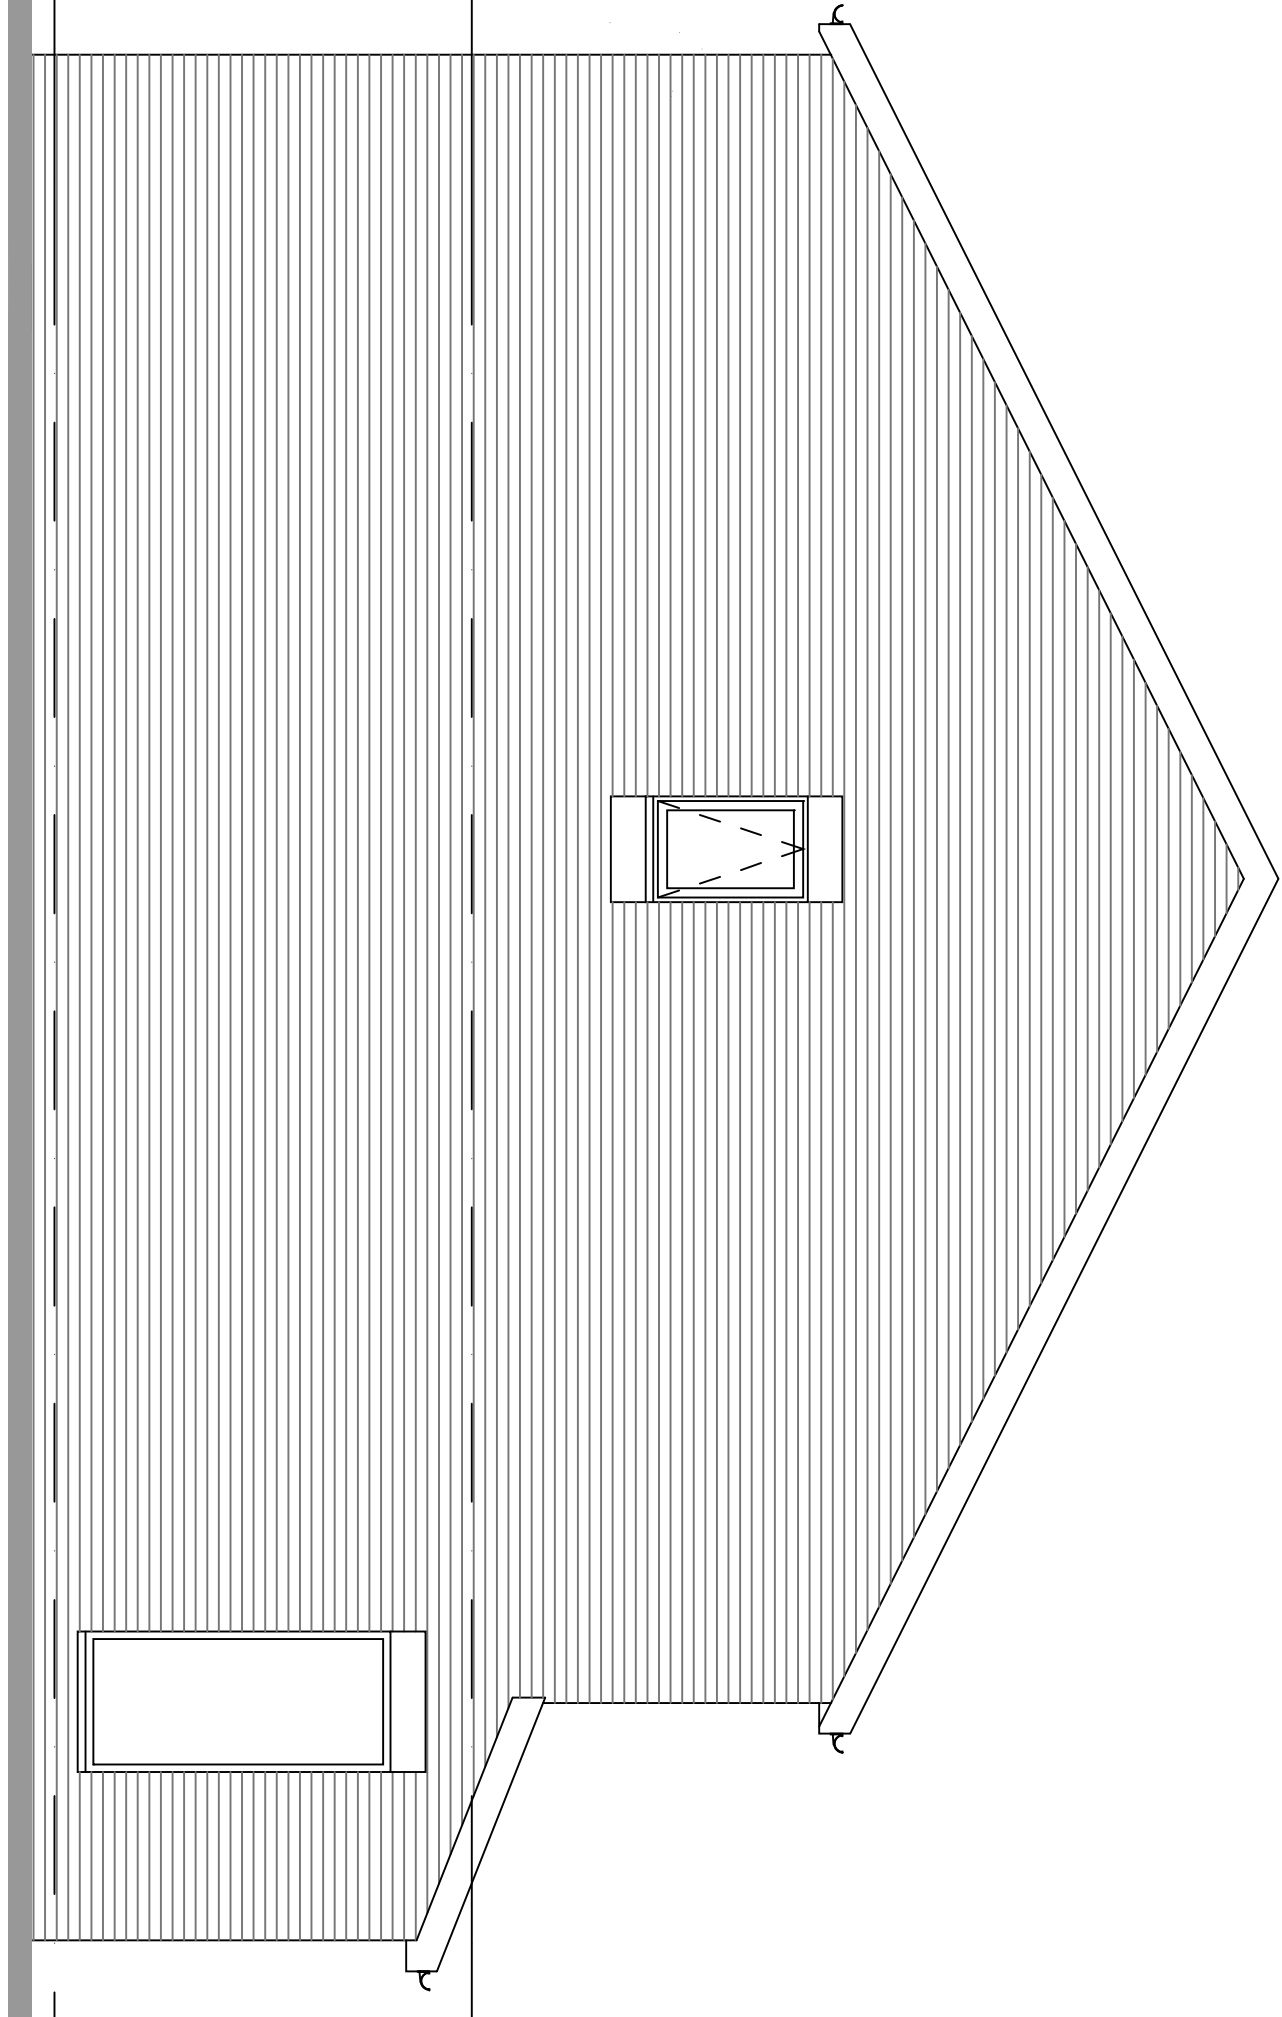

PROPOSED SIDE ELEVATION - Scale 1:50

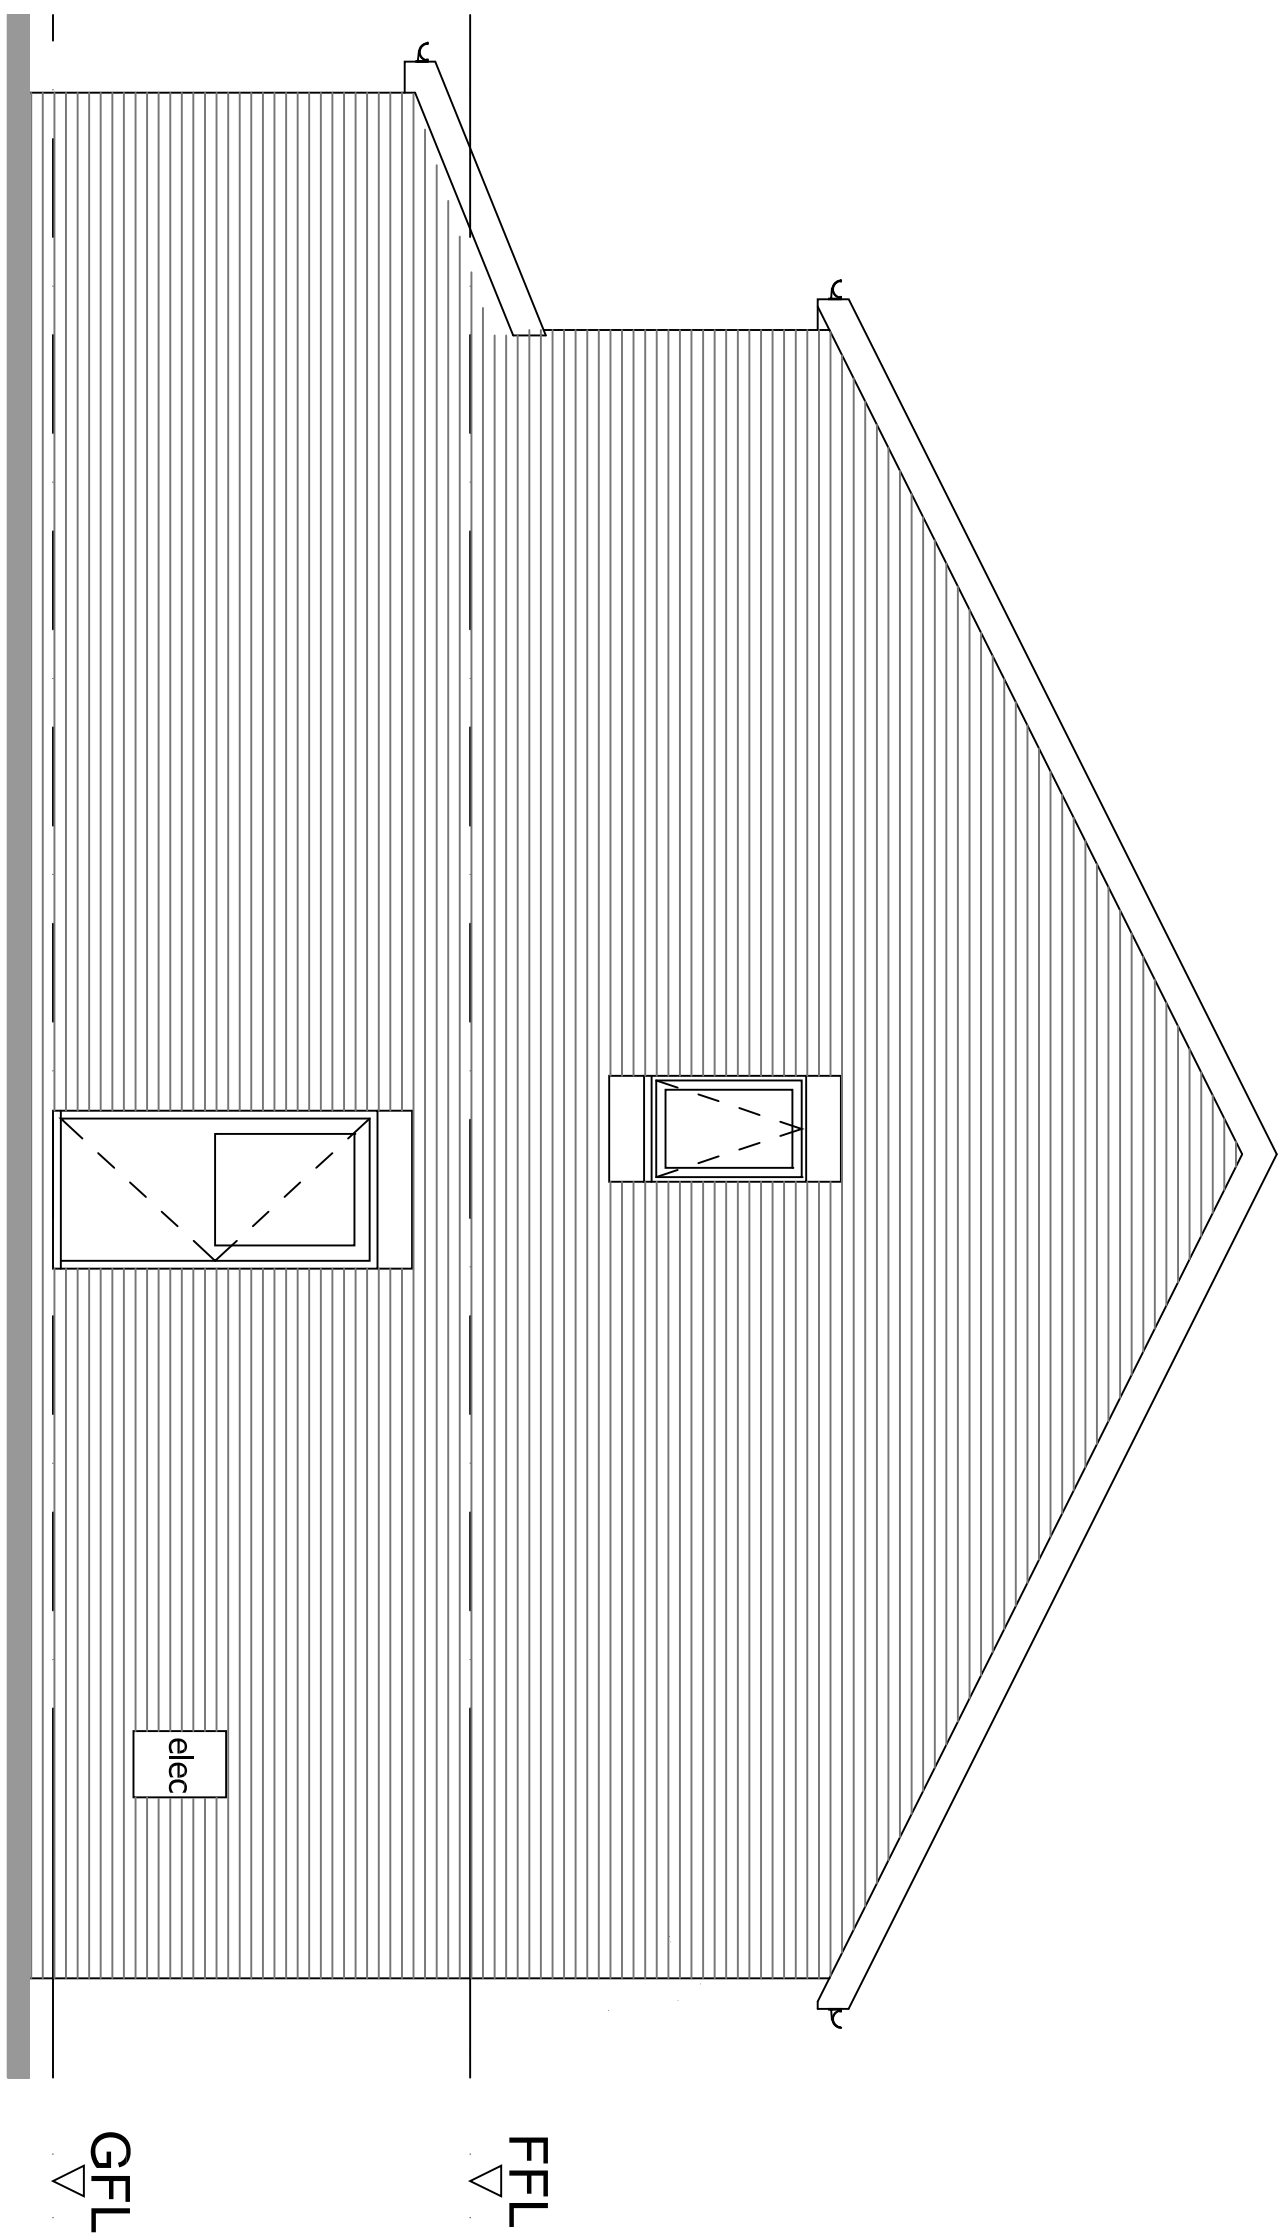

PROPOSED SIDE ELEVATION - Scale 1:50




PROPOSED REAR ELEVATION - Scale 1:50

Limefield Design Solutions

Structural Design Services

Limefield, North Road
Glossop, Derbyshire SK13 7AU
Tel: 01457 225316
Fax: 01457 225316
E-mail: rob@limefields.co.uk

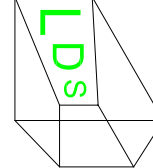

Mr C STORAH

PROPOSED RESIDENTIAL DWELLING AT
17a, YORK ST, GLOSSOP, SK13 8QW

PROPOSED ELEVATIONS

Scale 1:50 @ A1
Date July '24
Drawn By RS
Dwg No. ZHD/YS/013