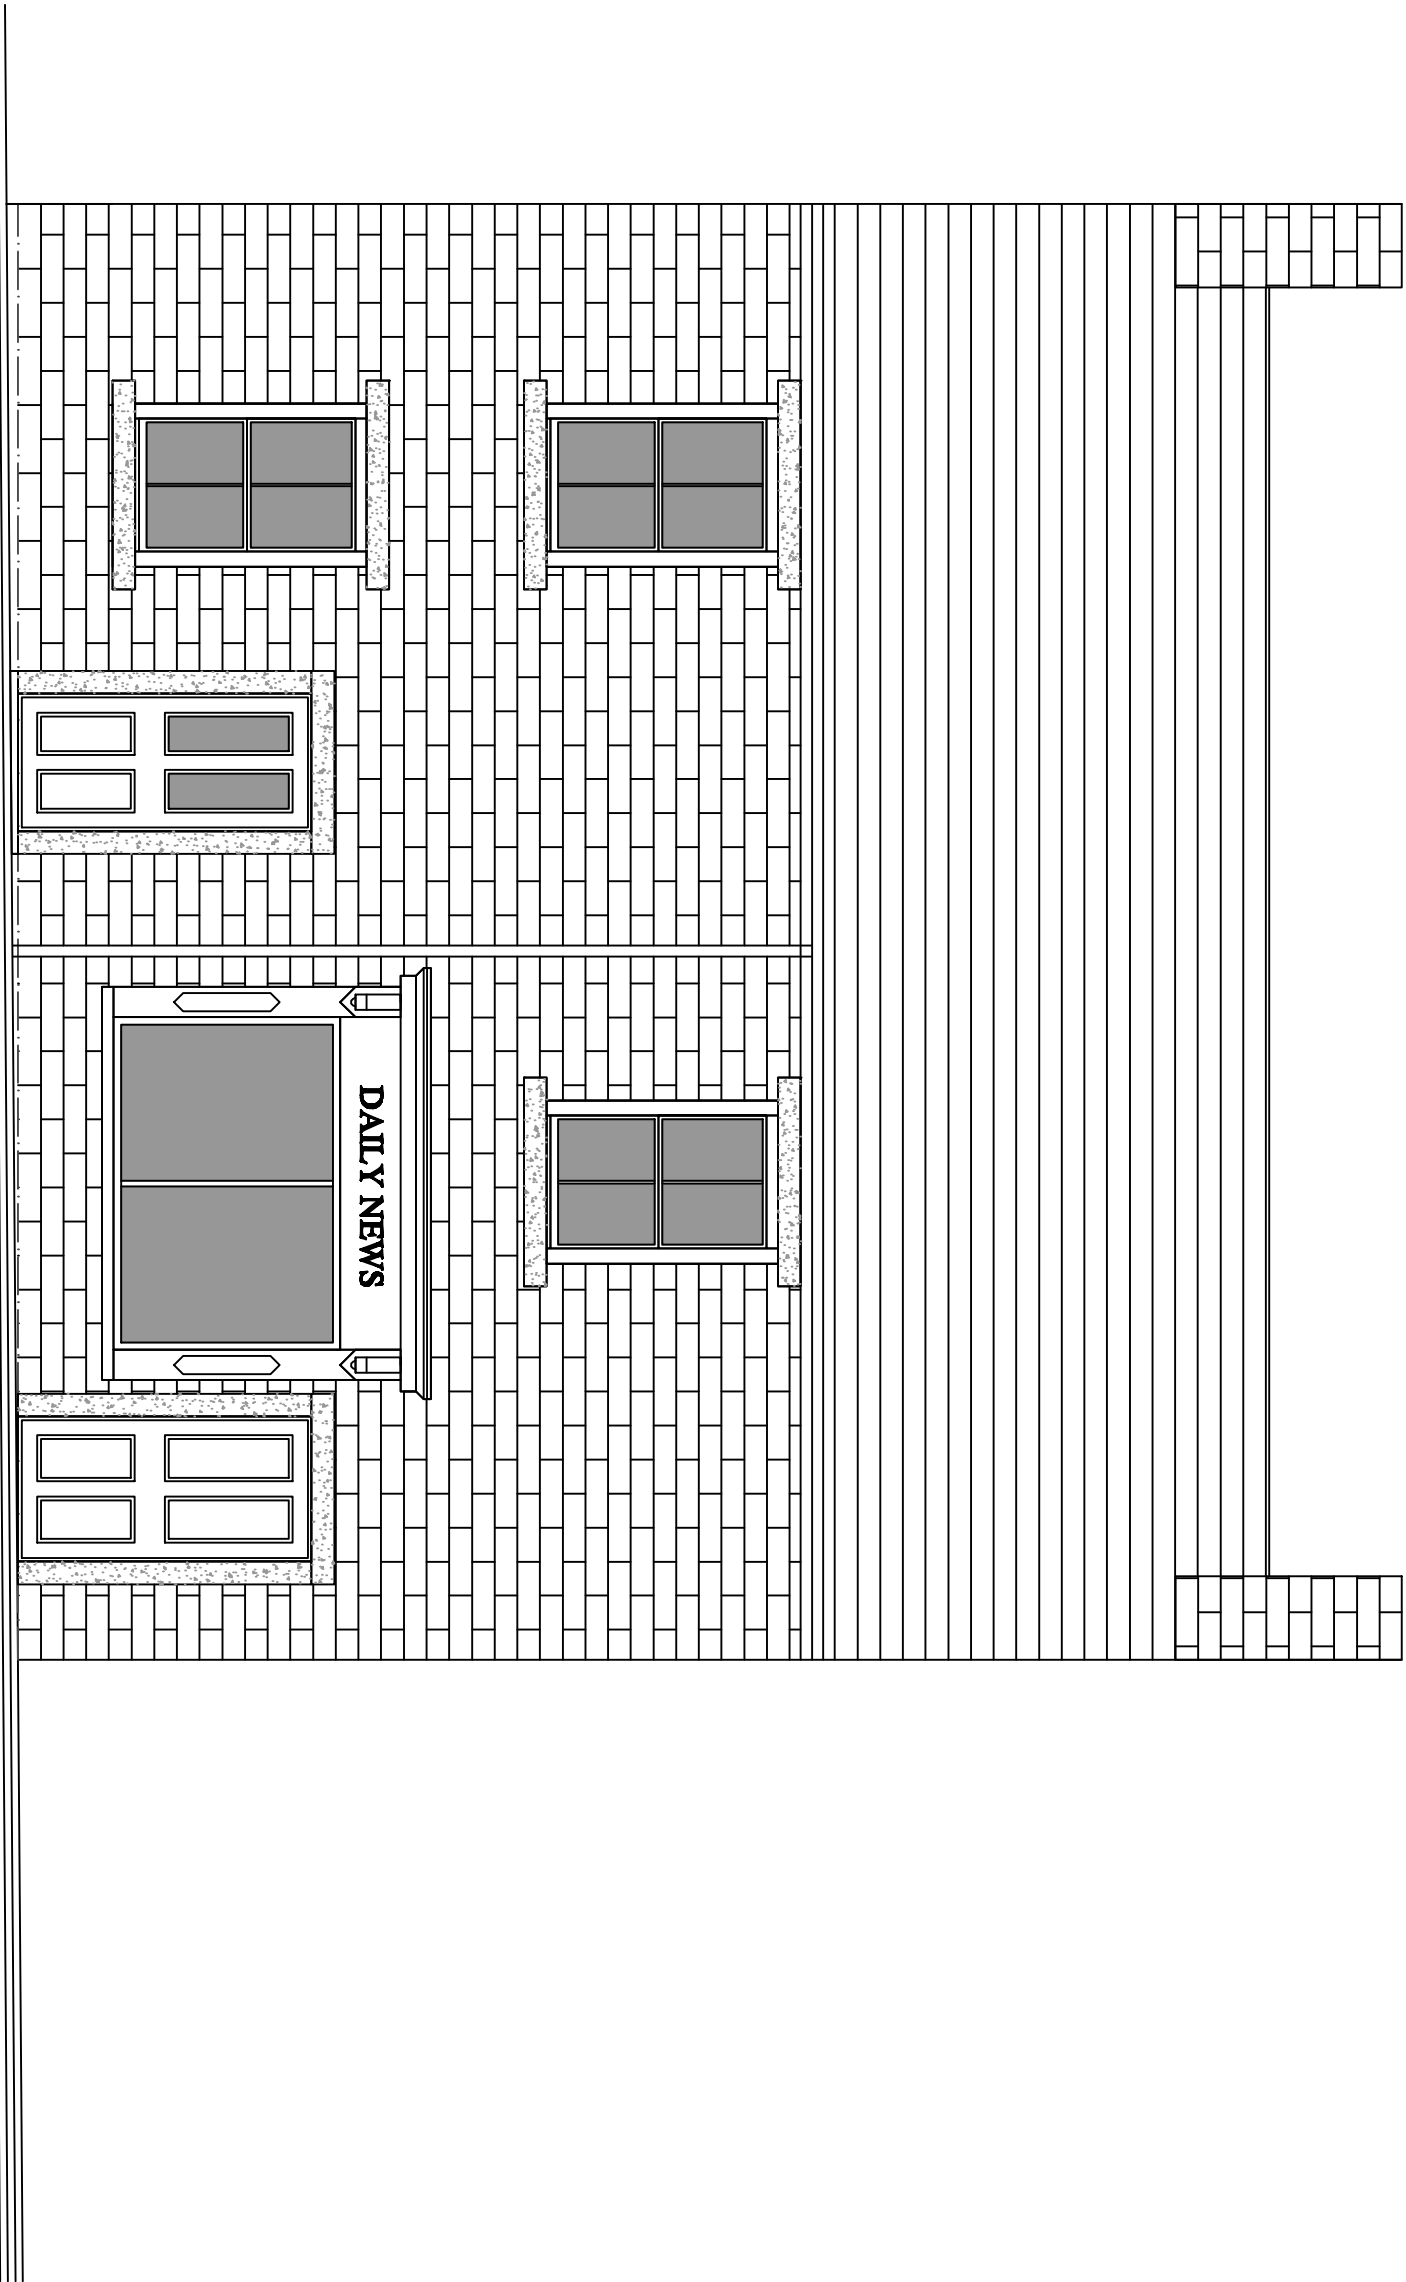


FRONT ELEVATION AS PROPOSED 1:50

47-49 MARKET ST, CHAPEL-EN-LE-FRITH

DWG: PROPOSED
47-49 MARKET STREET
CHAPEL-EN-LE-FRITH

REVISIONS:

1:50	CHECKED:
DATE: AUGUST'17	DRAWN:

©THIS DRAWING AND THE BUILDING WORKS DEPICTED ARE THE COPYRIGHT OF AJS ARCHITECTURE AND MAY NOT BE REPRODUCED OR AMENDED EXCEPT BY WRITTEN PERMISSION. NO LIABILITY WILL BE ACCEPTED FOR AMENDMENTS MADE BY OTHER PERSONS. - CONFIRM ALL DIMS ON SITE

A.J.S ARCHITECTURE



32 carr road.
buxton.
derbyshire.
sk17 6wf.

h: 01298 26062
m: 07794 400237

PROPOSED 01a

47-49 MARKET ST