


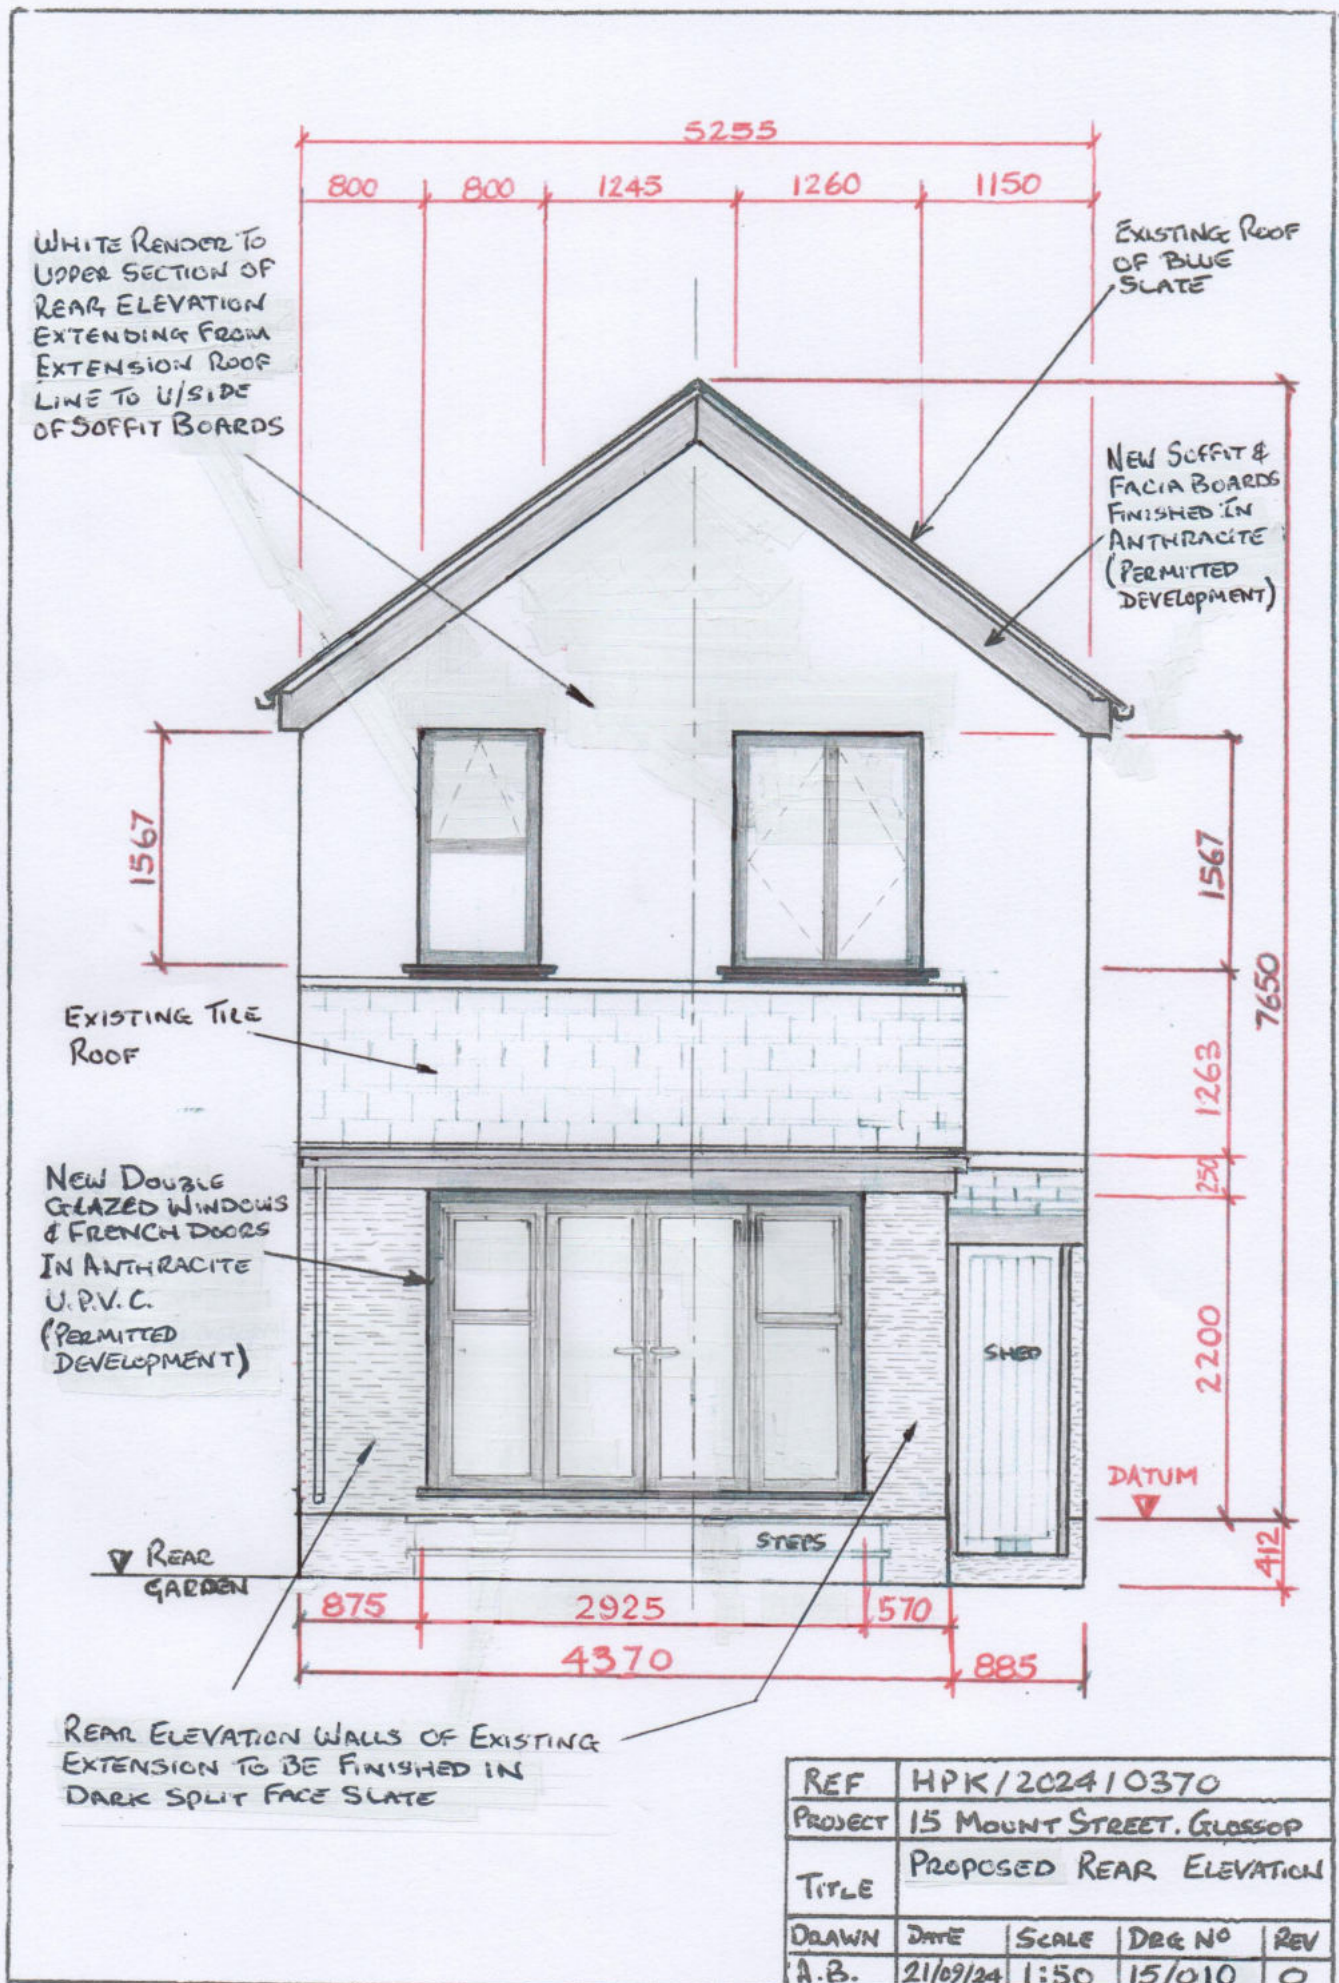

REF	HPK/2024/0370				
PROJECT	15 MOUNT STREET, GLOSSOP				
TITLE	PROPOSED REAR ELEVATION				
DRAWN	DATE	SCALE	DRG NO	REV	
A.B.	21/09/24	1:50	15/010	0	