


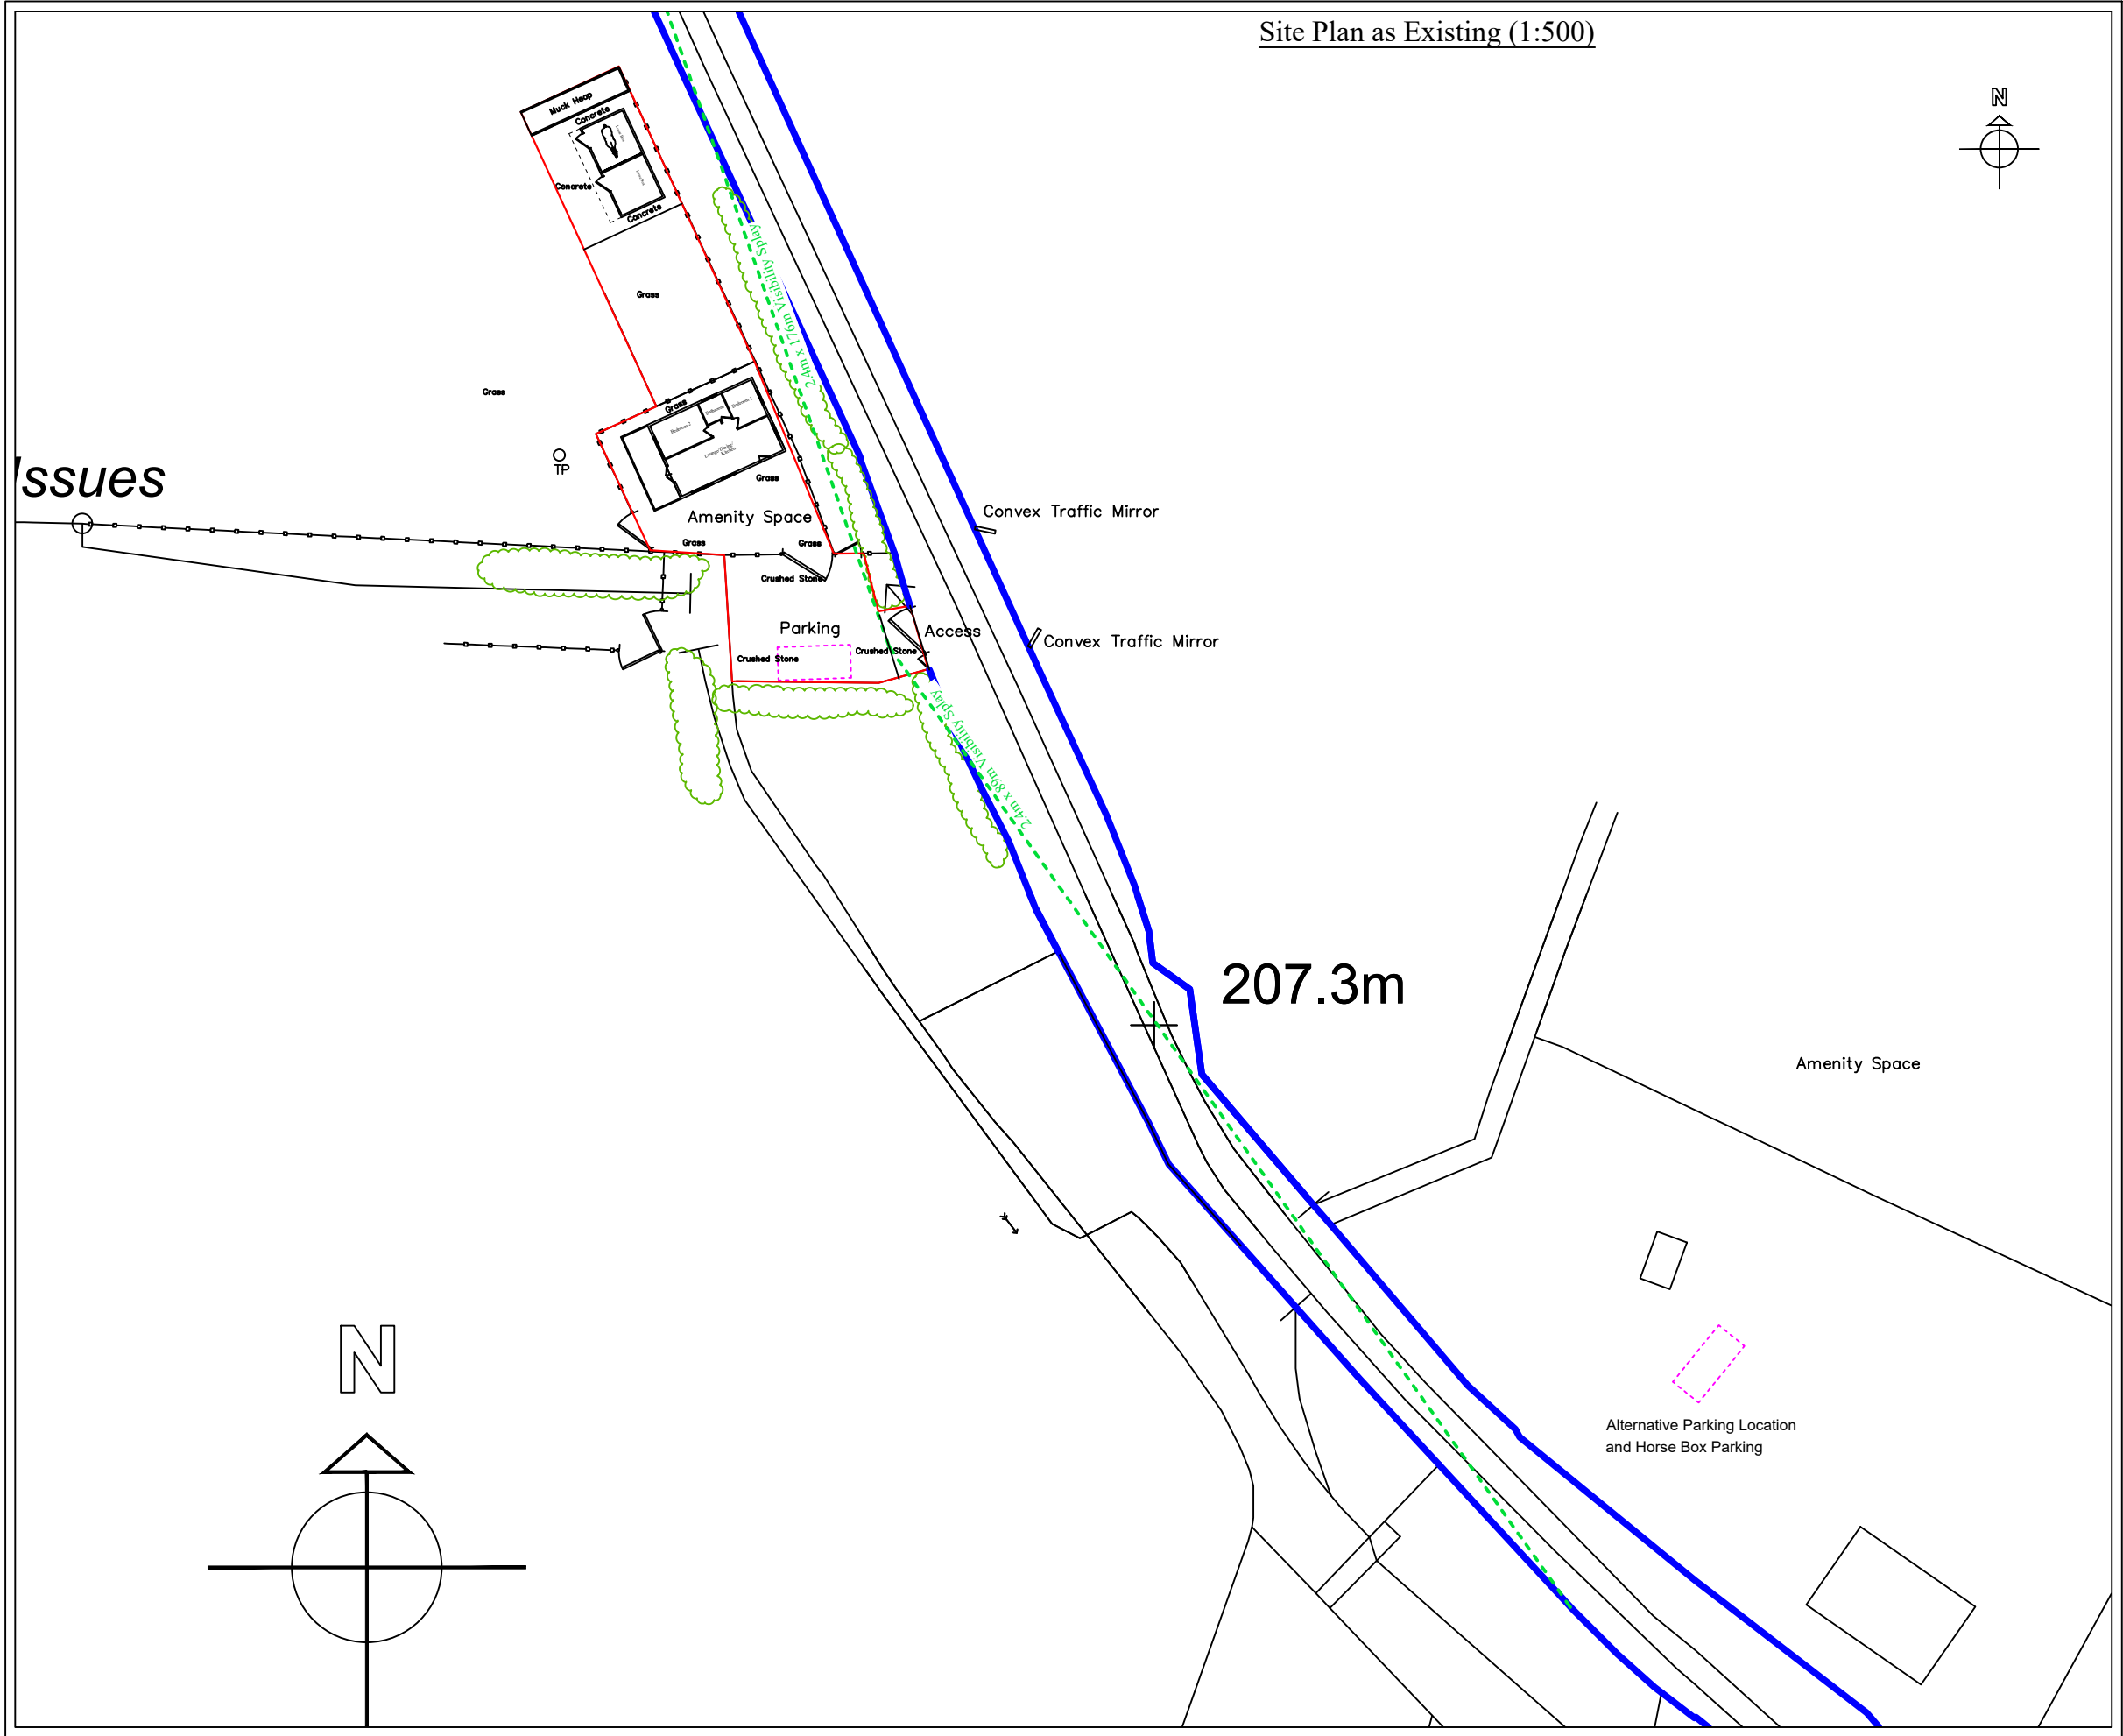

Planning

This drawing is the Copyright of SJ Design Limited.
All dimensions must be checked on site.
All materials and workmanship are to be in accordance with prevailing British Standards, Codes of Practice, Building Regulations, manufacturers and Federation recommendations and all to the complete satisfaction of SJ Design Limited.

A	25.10.24	Revised following LA comments



Building Design & Surveying Consultants
The Old Co-Op Building, Church Street,
Hayfield, High Peak SK22 2JE
Tel: 01663 742903 Fax: 01663 751247
Mobile: 07984 007 087 Email: info@sjdesign.net
www.sjdesign.net

Client
Laura Sugden Smith
Job Title

The Cedars
Tunstead Milton
Whaley Bridge
High Peak
SK23 7ER

Drawing Title
Site Plan as Proposed

Scale
1:500 at A3
Date
August 2024
Drawn by
SJ

Drawing No. 200	Rev. -
--------------------	-----------