



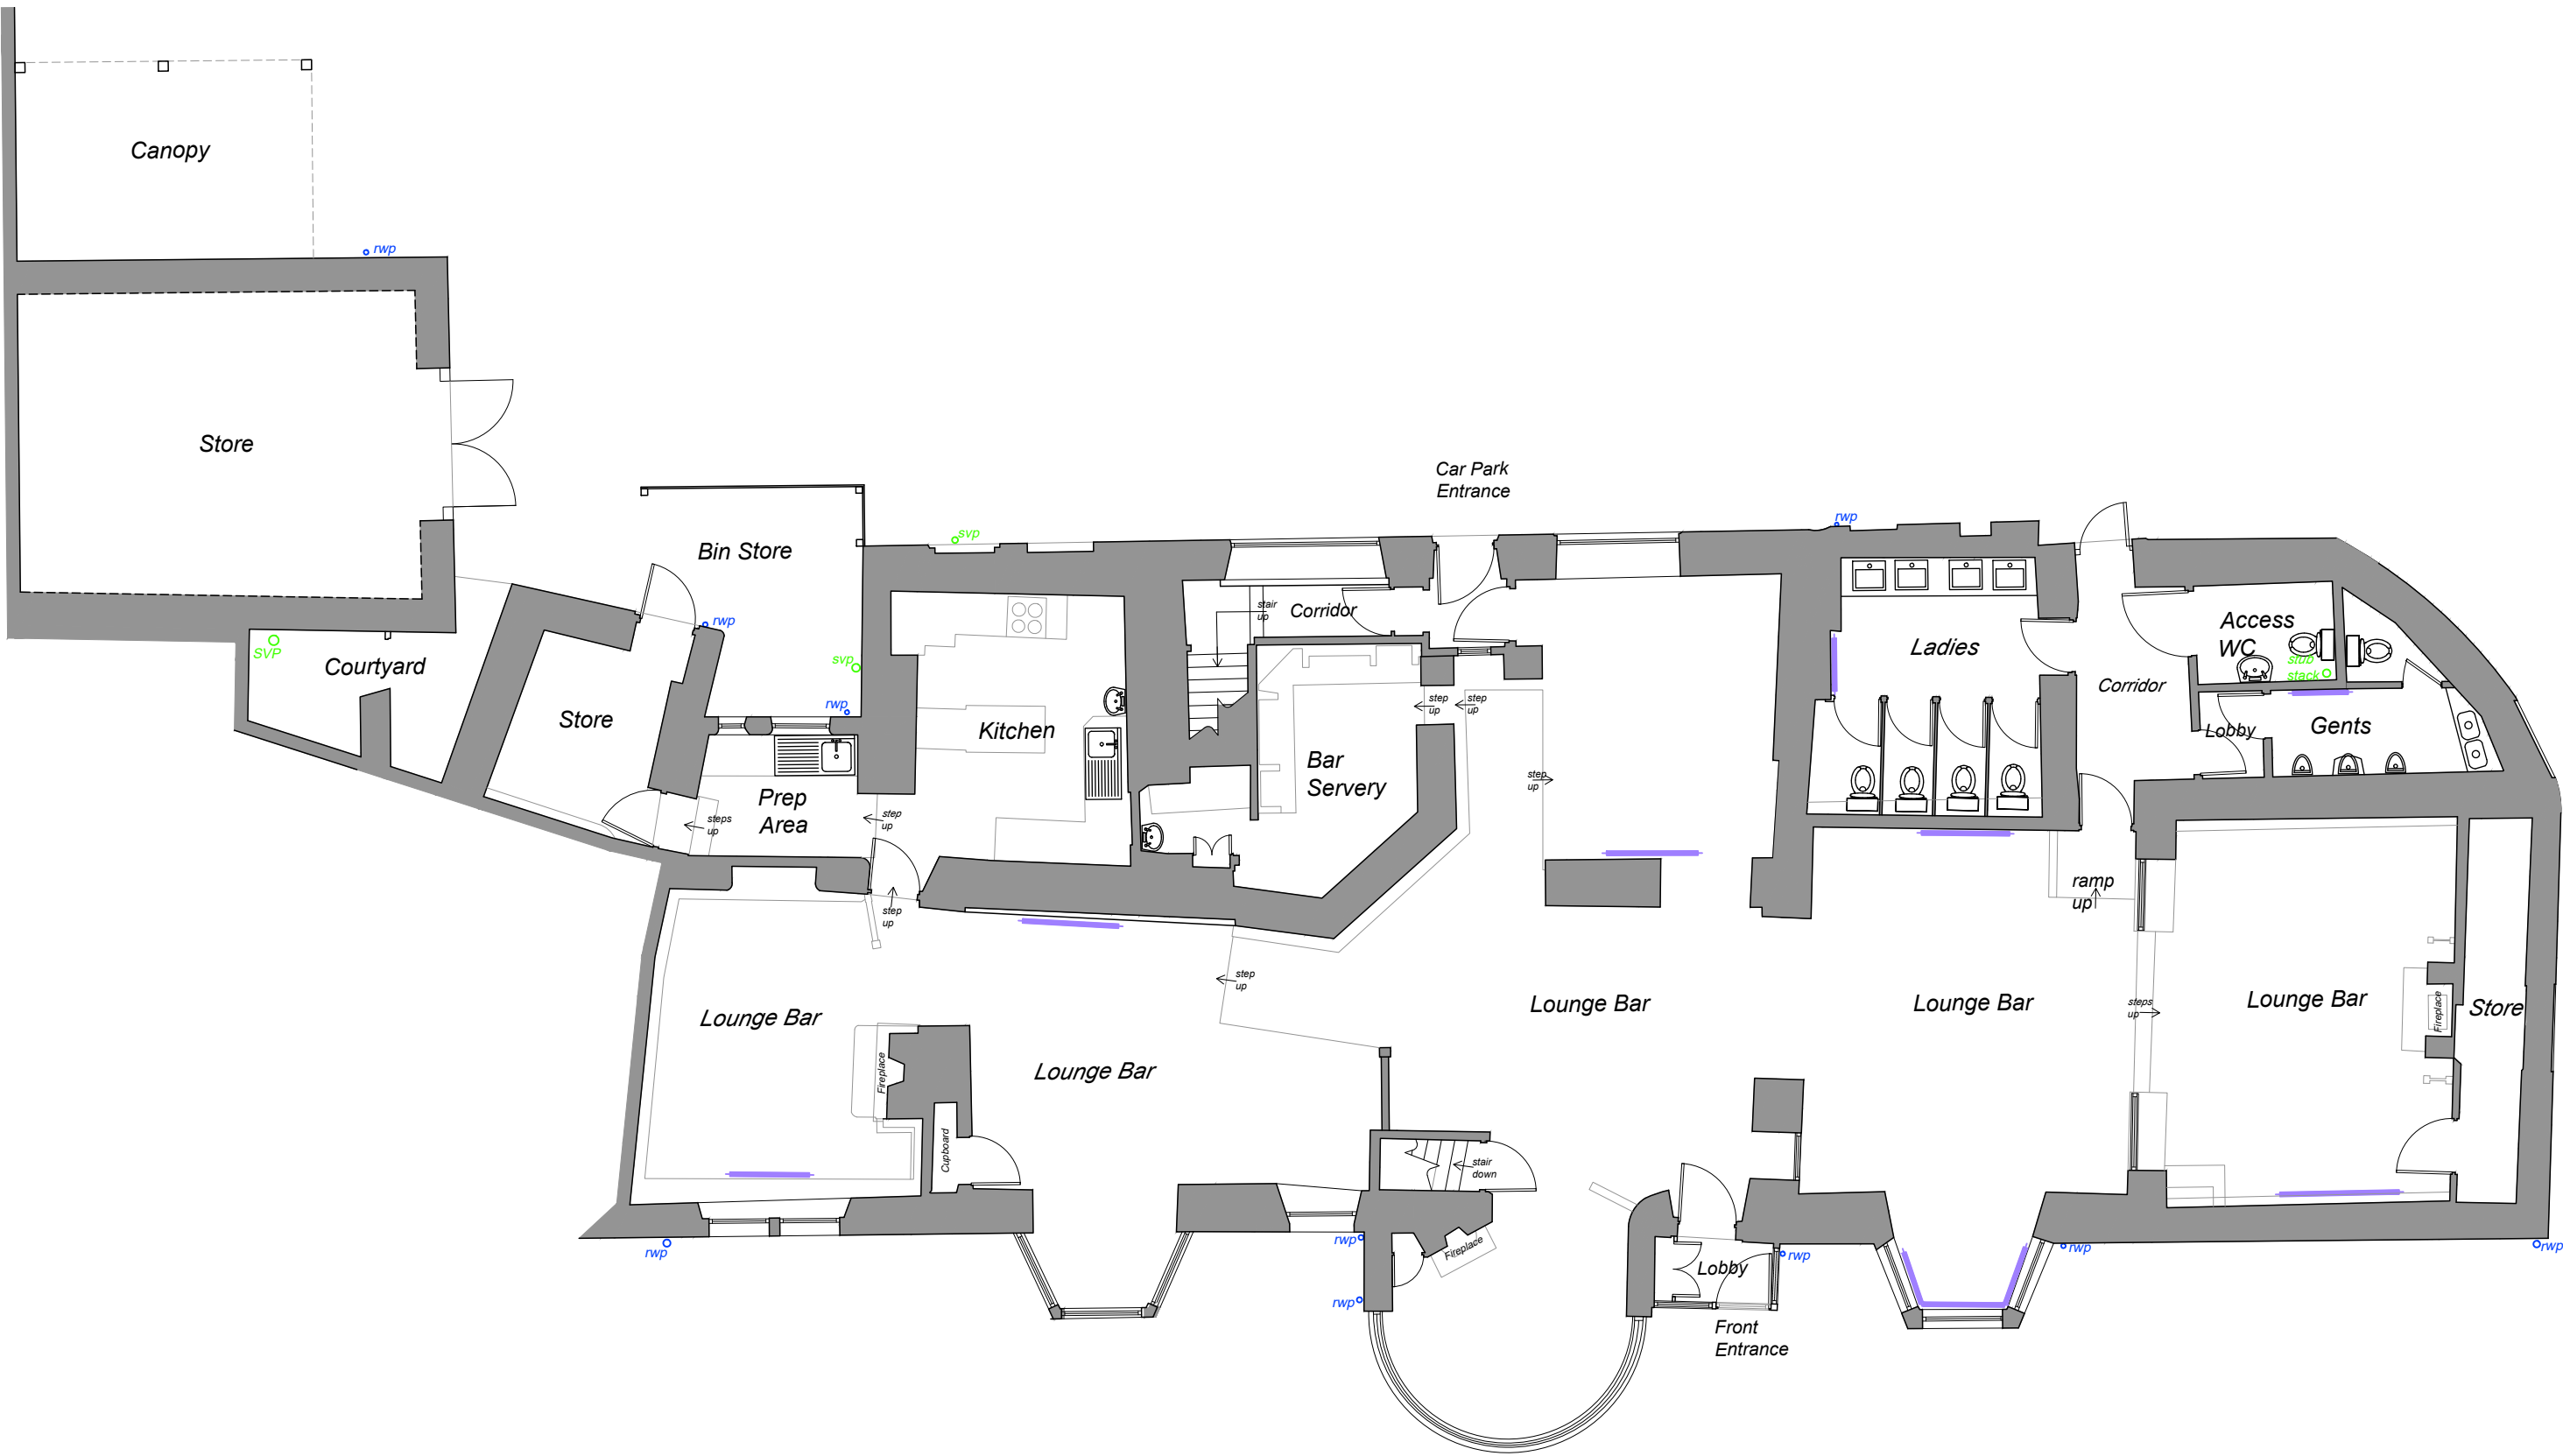

Ground floor plan  
Scale 1:100

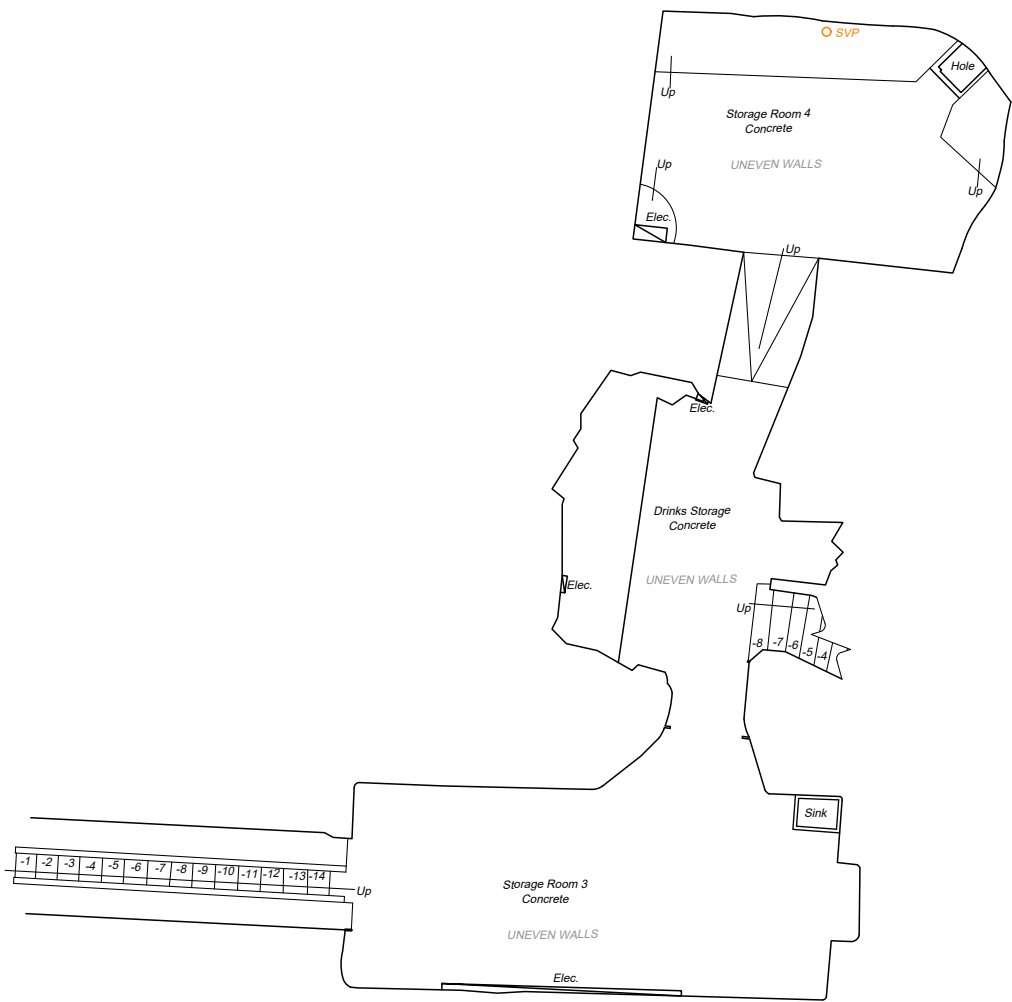

Basement floor plan  
Scale 1:100




First floor plan  
Scale 1:100

All dimensions to be checked on site. Any discrepancies with this drawing to be reported and clarified prior to commencing work on site. ADM Surveyors Ltd accept no responsibility for works not undertaken fully in accordance with this drawing and relevant specifications.

Copyright © ADM Surveyors Limited

North Point:

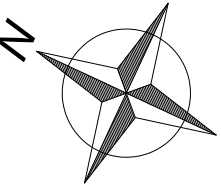

Notes:

Revision Log:

| Rev:   | Description: | By:                                                                                    | Date:       |
|---|--------------|----------------------------------------------------------------------------------------|-------------|
|   |              |                                                                                        |             |
| Project:                                                                                                |              | Client:                                                                                |             |
| Toilet Refurbishment & Cyclical Works<br>The Cheshire Cheese<br>37-39 High Street<br>Buxton<br>SK17 6HA |              | Everards of Leicestershire<br>Cooper Way,<br>Everards Meadows<br>Leicester<br>LE19 2AN |             |
| Scale:                                                                                                  |              | Drawing Issue:                                                                         |             |
| 1:100                                                                                                   |              | Planning                                                                               |             |
| Date:                                                                                                   | Drawn by:    | Checked by:                                                                            | Paper Size: |
| 14.10.2024                                                                                              | SB           | DP                                                                                     | A1          |
| Drawing Title:                                                                                          |              |                                                                                        |             |
| Existing Pub Floor Plans                                                                                |              |                                                                                        |             |
| Drawing Number:                                                                                         |              | Revision Number:                                                                       |             |
| ADM-3838-PL-102                                                                                         |              | -                                                                                      |             |

ADM Surveyors

Chartered Quantity & Building Surveyors



Suite 1, Rosehill, 165 Lutterworth Road,  
Blaby, Leicester, LE8 4DX  
Tel: 0116 2775527  
www.admsurveyors.co.uk



0 1 5 10  
Metres at scale 1:100