



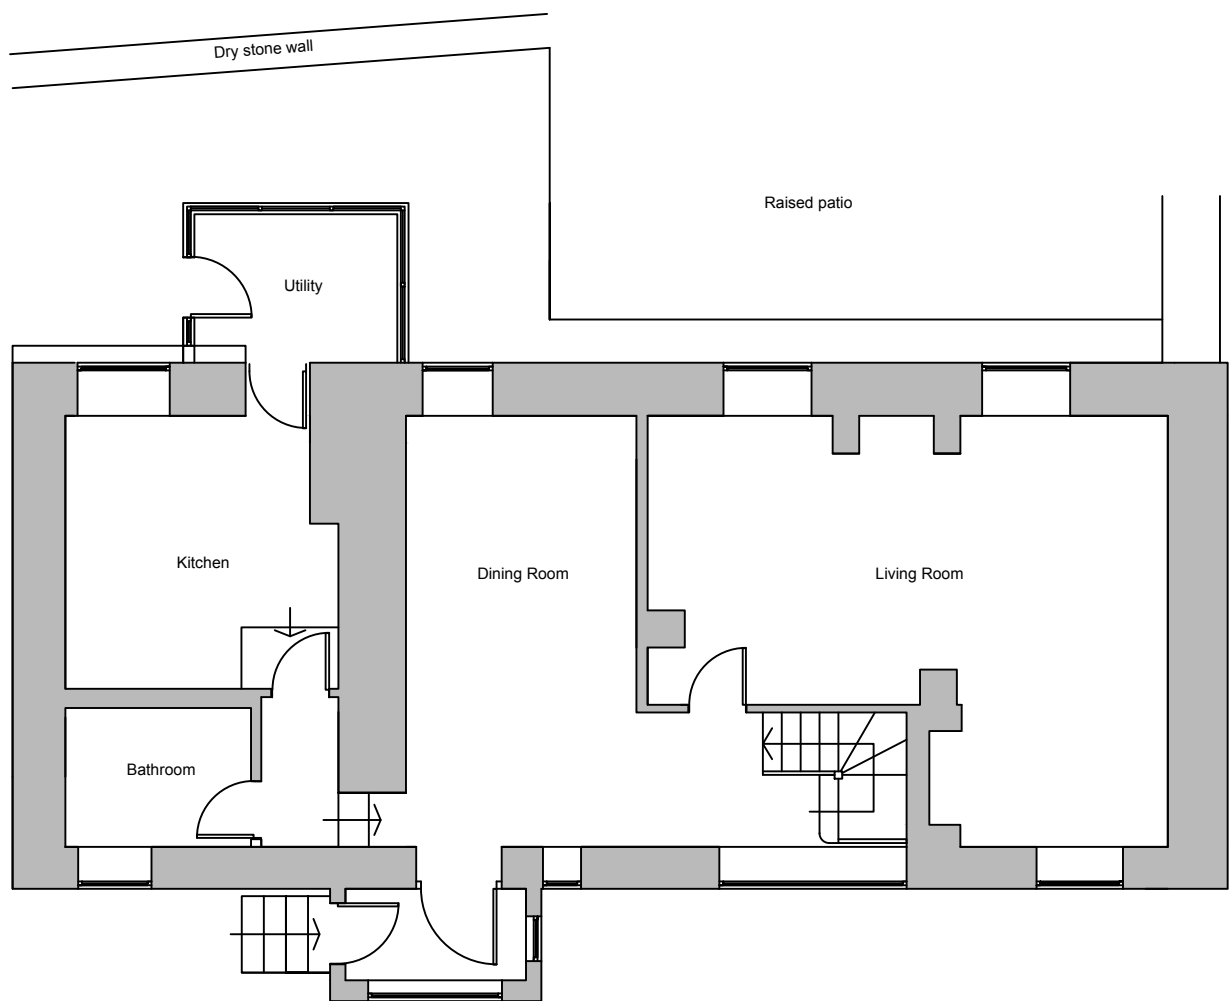

Existing Ground Floor Plan

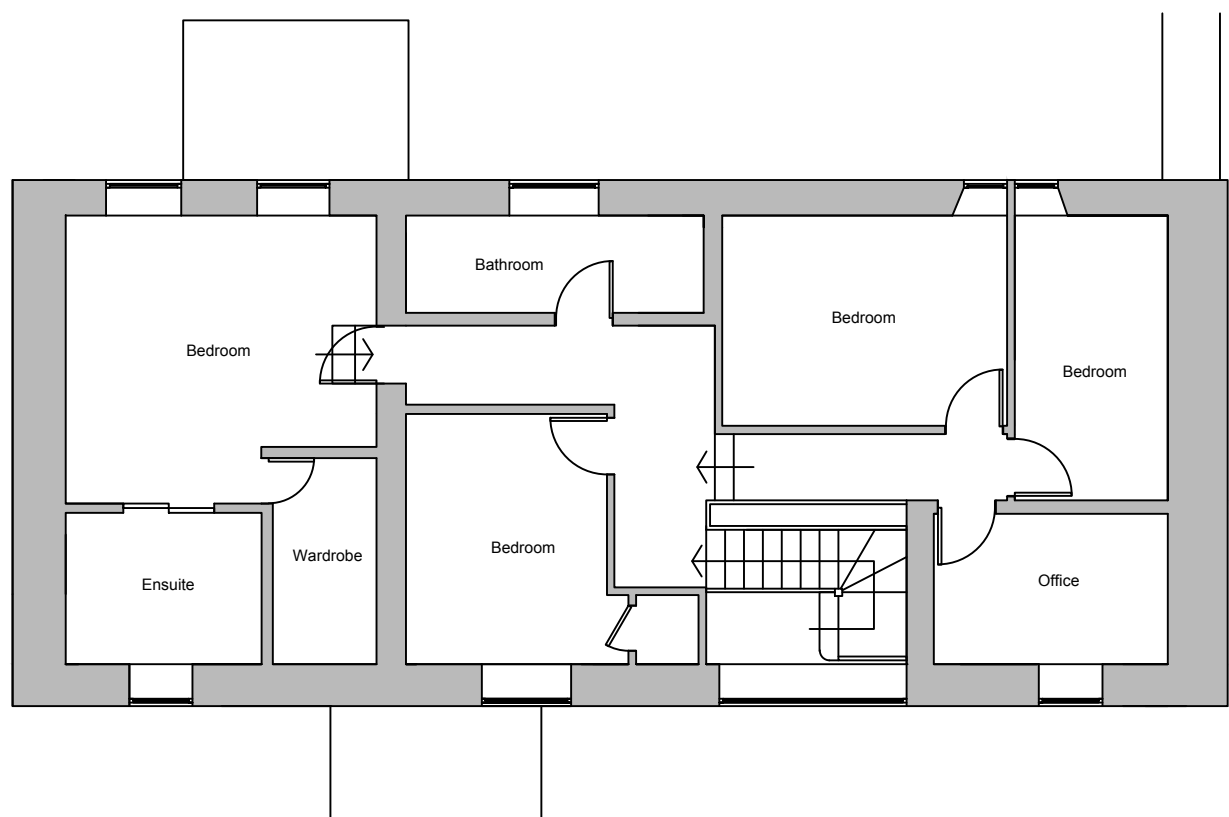

Existing First Floor Plan



Address:

Mr & Mrs Parker
The Barn, Simmondley Glossop, Derbyshire
SK13 6LS

Project:

Proposed single storey rear extension & existing
barn re-roof

Title:

Existing Plans

Scale: 1:100 @ A3

Drawn:

C.K.

Date:


October 2024

Project no.:

3291

Drawing no.:

3291-001

 

Metric Scale