



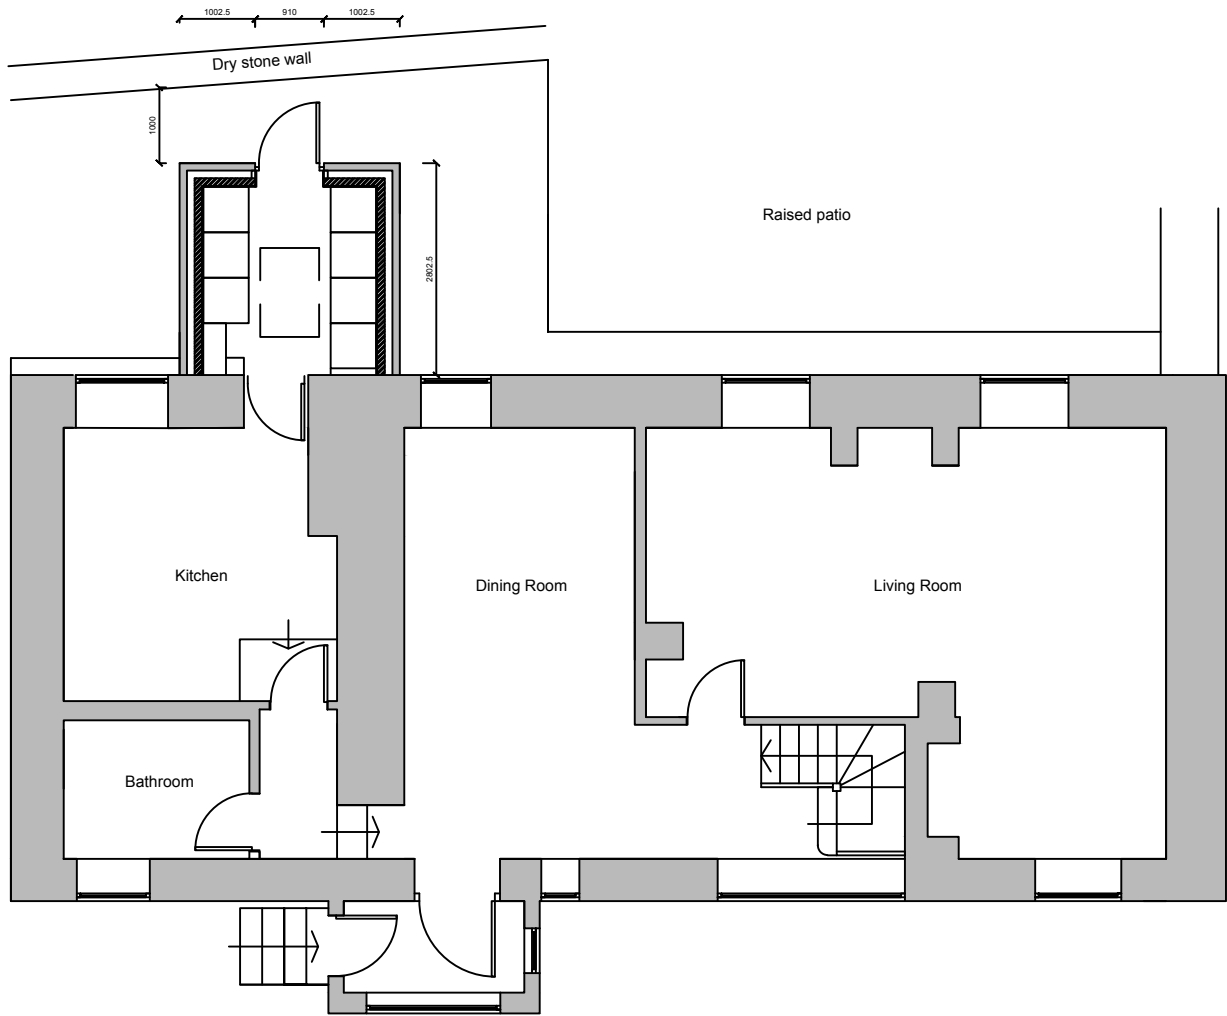

Proposed Ground Floor Plan

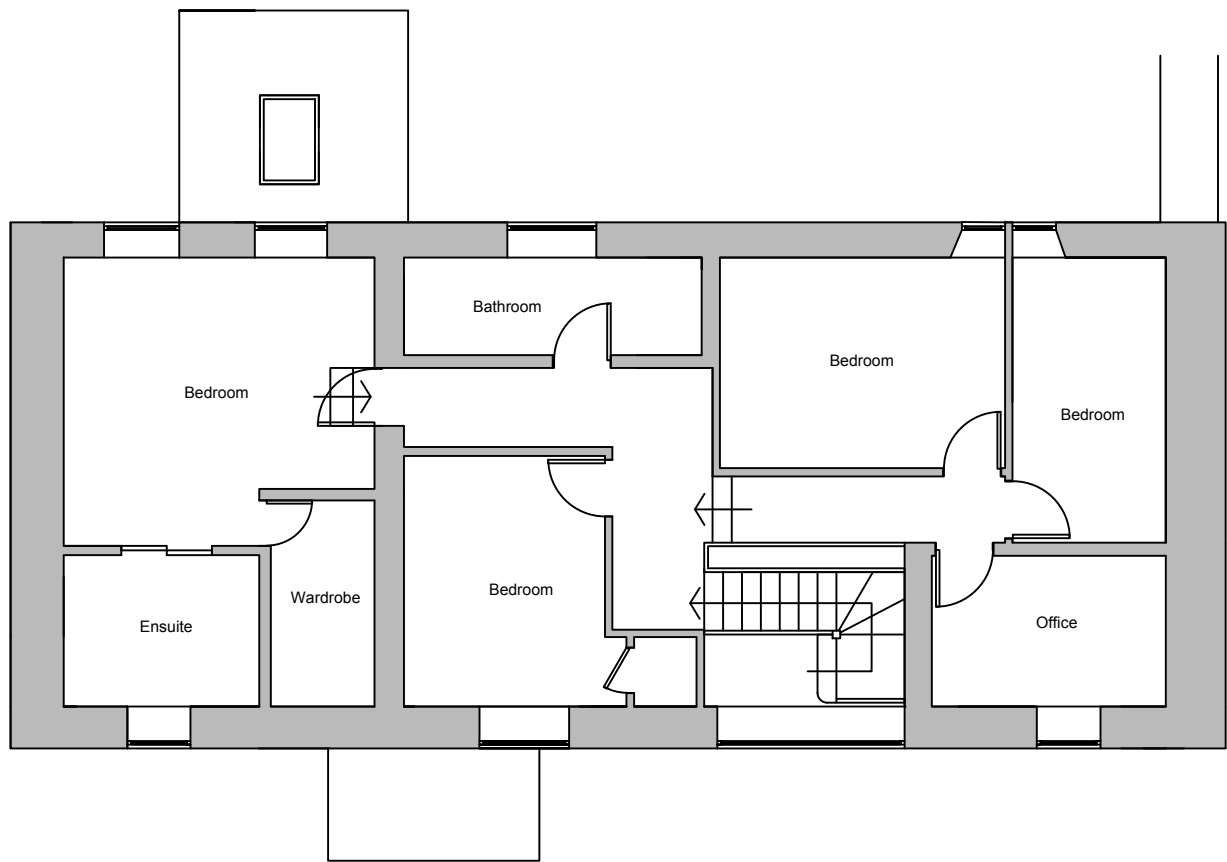

Proposed First Floor Plan



Address:

Mr & Mrs Parker
The Barn, Simmondley Glossop, Derbyshire
SK13 6LS

Project:

Proposed single storey rear extension & existing
barn re-roof

Title:

Proposed Plans

Scale: 1:100 @ A3

Drawn:

C.K.

Date:

October 2024

Project no.:

3291

Drawing no.:

3291-003



Metric Scale