




Proposed Front Elevation

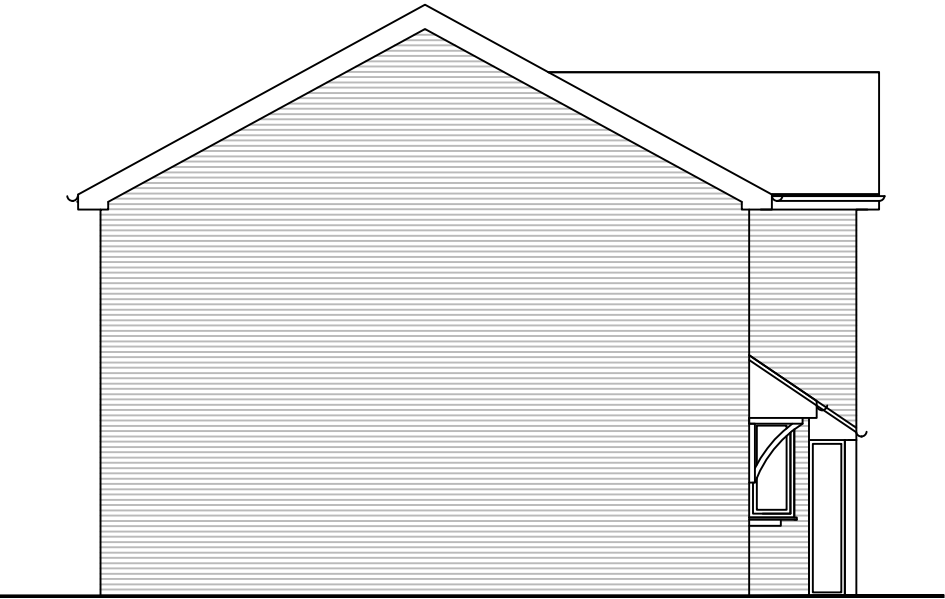

Proposed Side Elevation




Proposed Side Elevation



Proposed Rear Elevation

Rev A - Brick to match existing to replaced cladding
on the porch Nov 2024

 

Address:

Mr Craig Robinson,
12 Green Lane, Simmondley, Glossop,
Derbyshire SK13 6XY

Project:

Proposed front porch

Title:

Proposed Elevations

Scale: 1:100 @ A3

Drawn:

C.K.

Date:

September 2024

Project no.:

3279

Drawing no.:

3279-004A



Metric Scale