
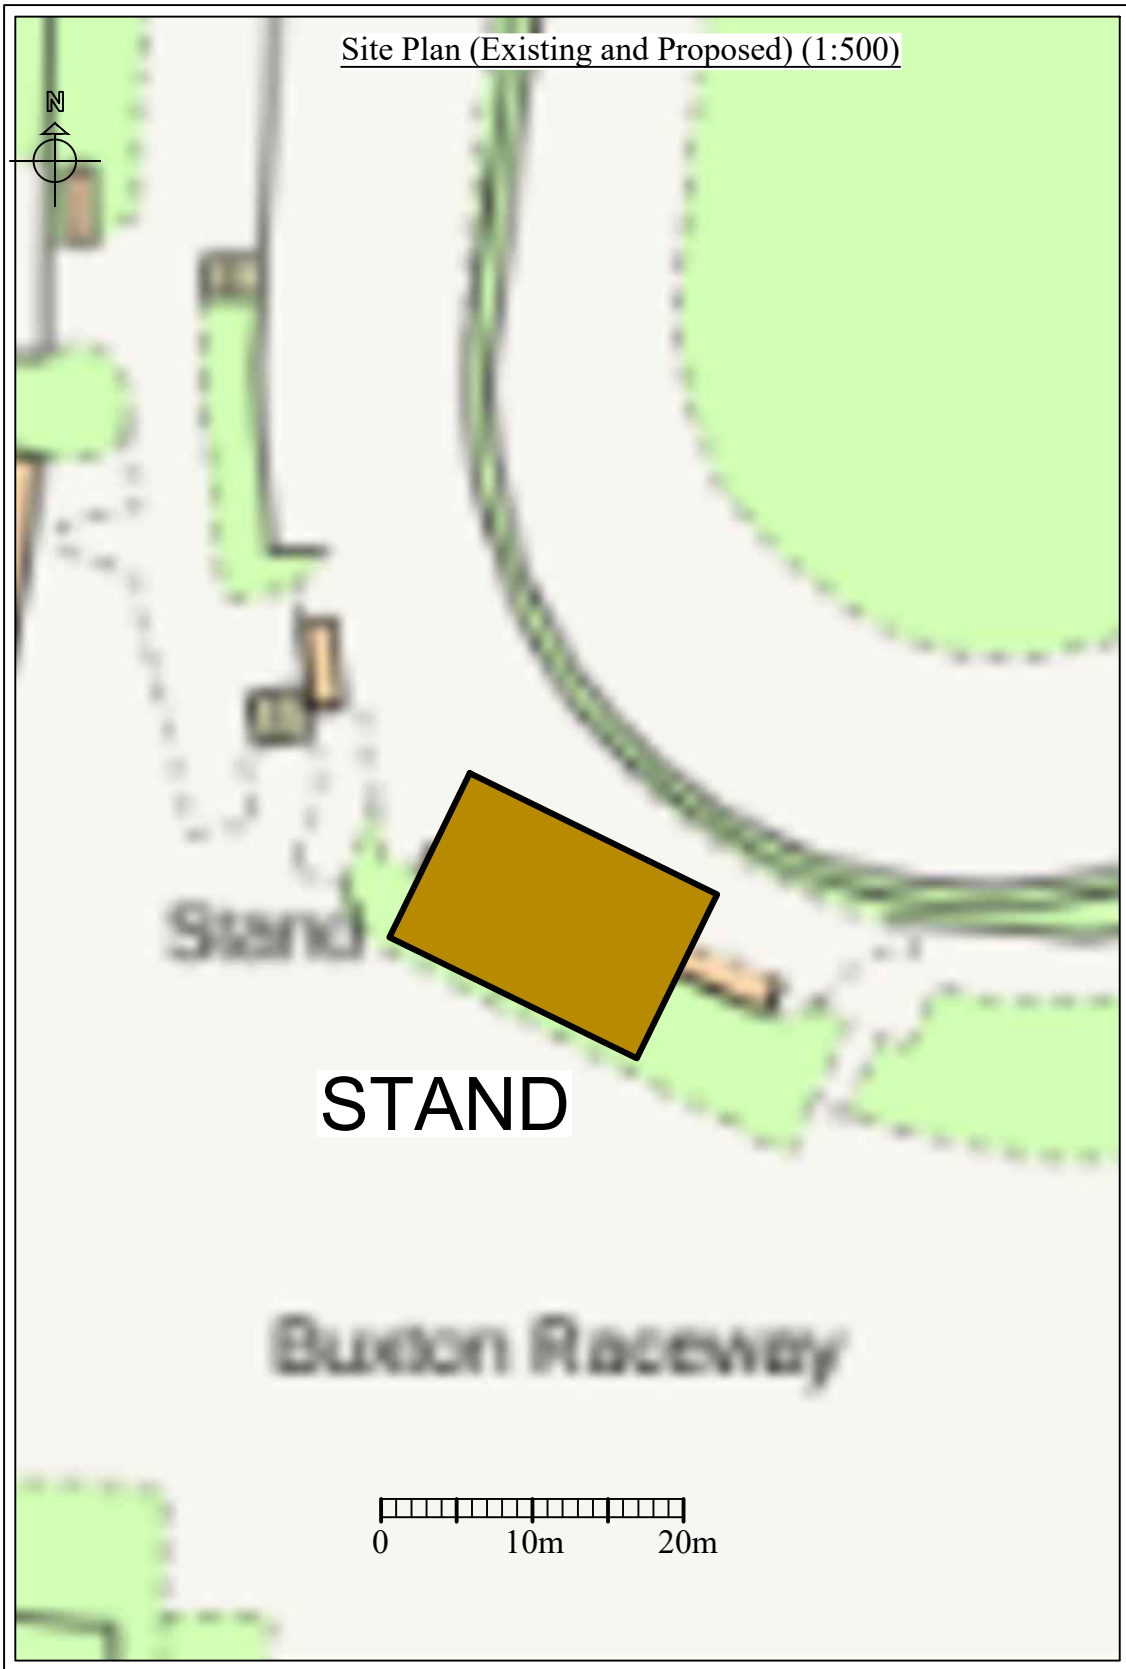
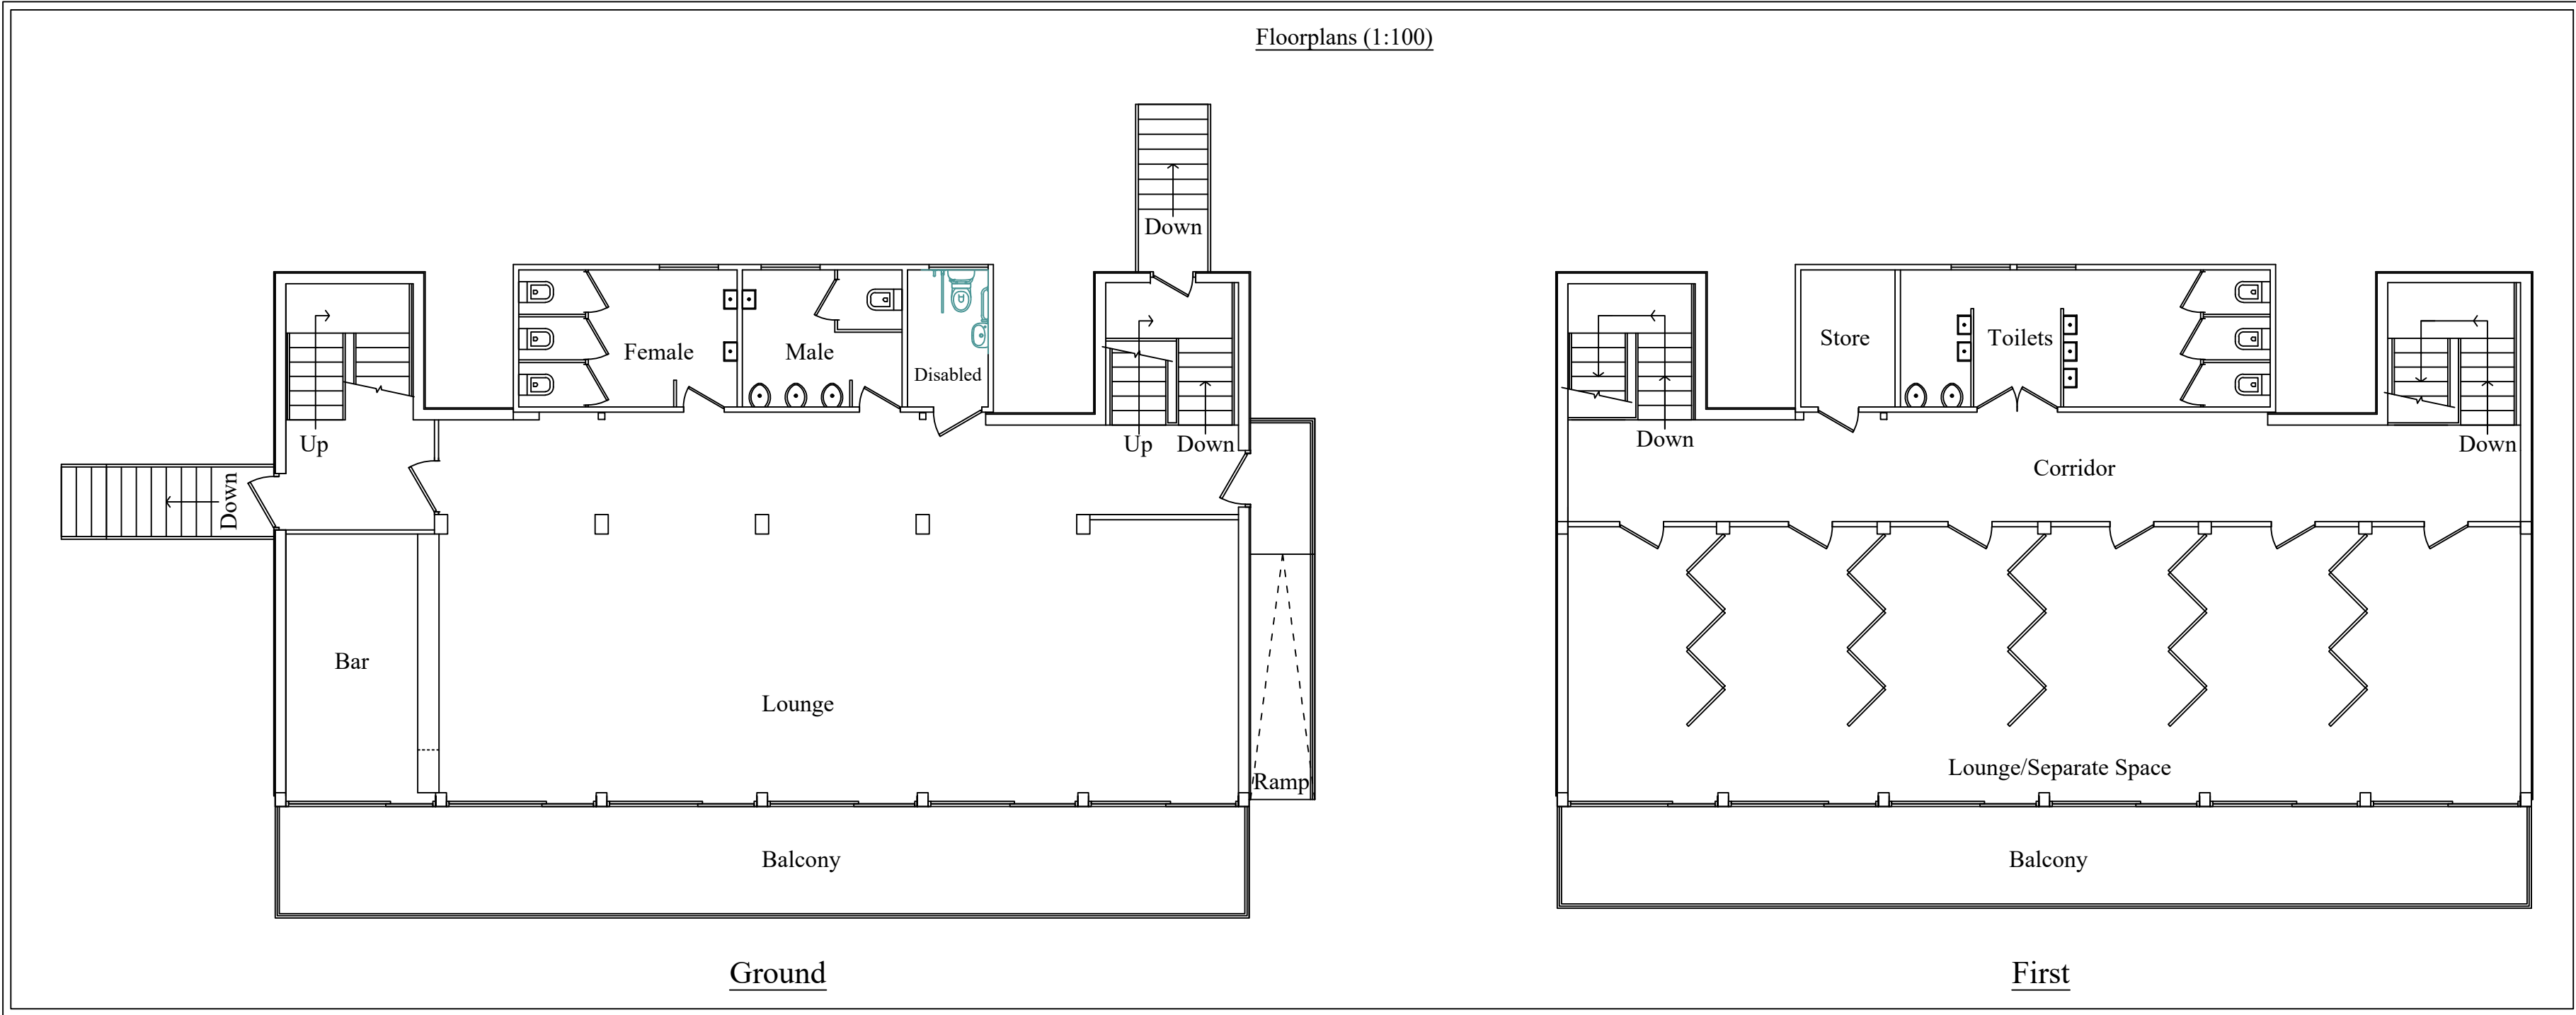


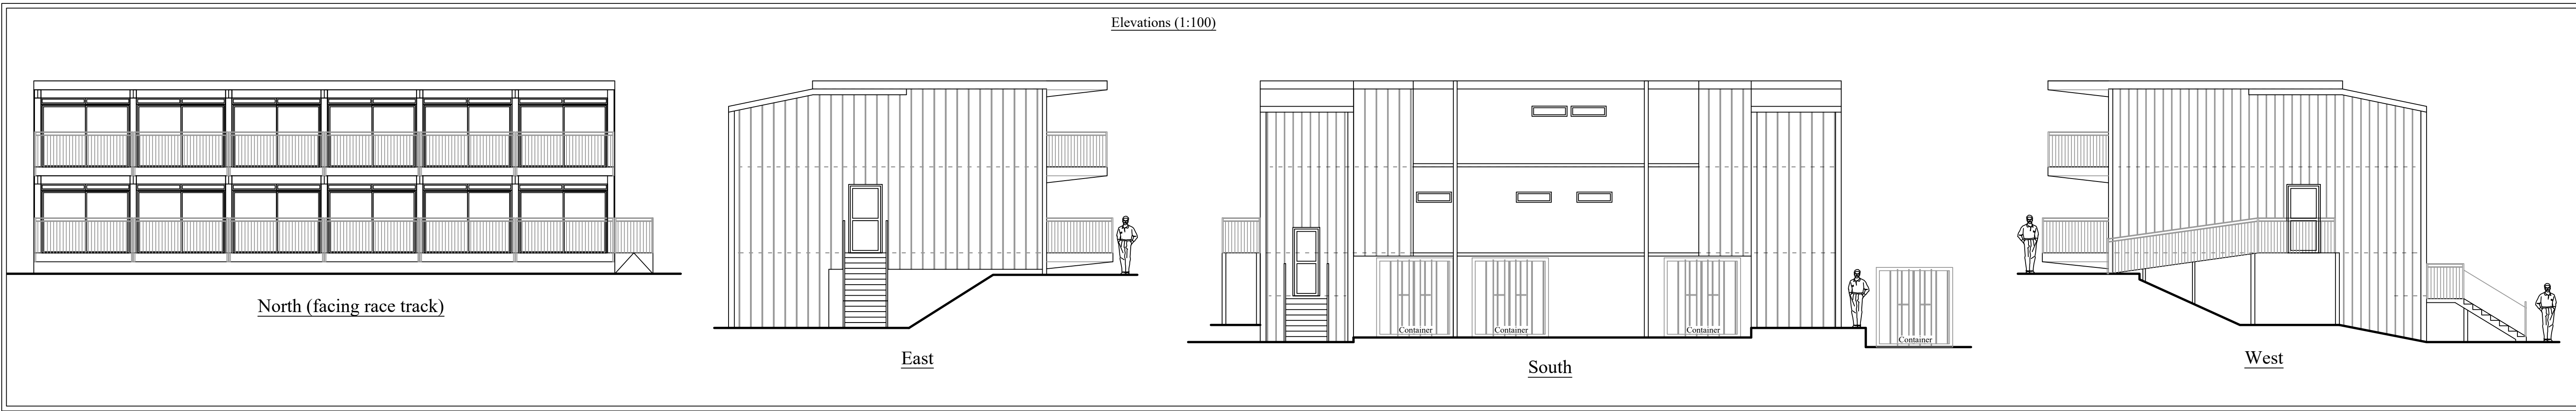

Planning

This drawing is the Copyright of SJ Design Limited
All dimensions must be checked on site.
All materials and workmanship are to be in accordance with prevailing British Standards, Codes of Practice, Building Regulations, manufacturers and relevant recommendations and all to the complete satisfaction of SJ Design Limited.

SJ
DESIGN LTD

Building Design & Surveying Consultants
The Old Co-Op Building, Church Street,
Hayfield, High Peak SK22 2JE
Tel:01663 742903 Fax:01663 751247
Mobile: 07984 007 087 Email: info@sjdesign.net
www.sjdesign.net

Client
Buxton Raceway

Job Title
Retention of existing 'Stand' at
Buxton Raceway
Dale Head Road
Brandside
Buxton
SK17 0RR

Drawing Title
As proposed floor plans,
elevations and site plans

Scale
As marked at A1

Date
October 2024

Drawn by
SJ

Drawing No. 200	Rev. -
--------------------	-----------