


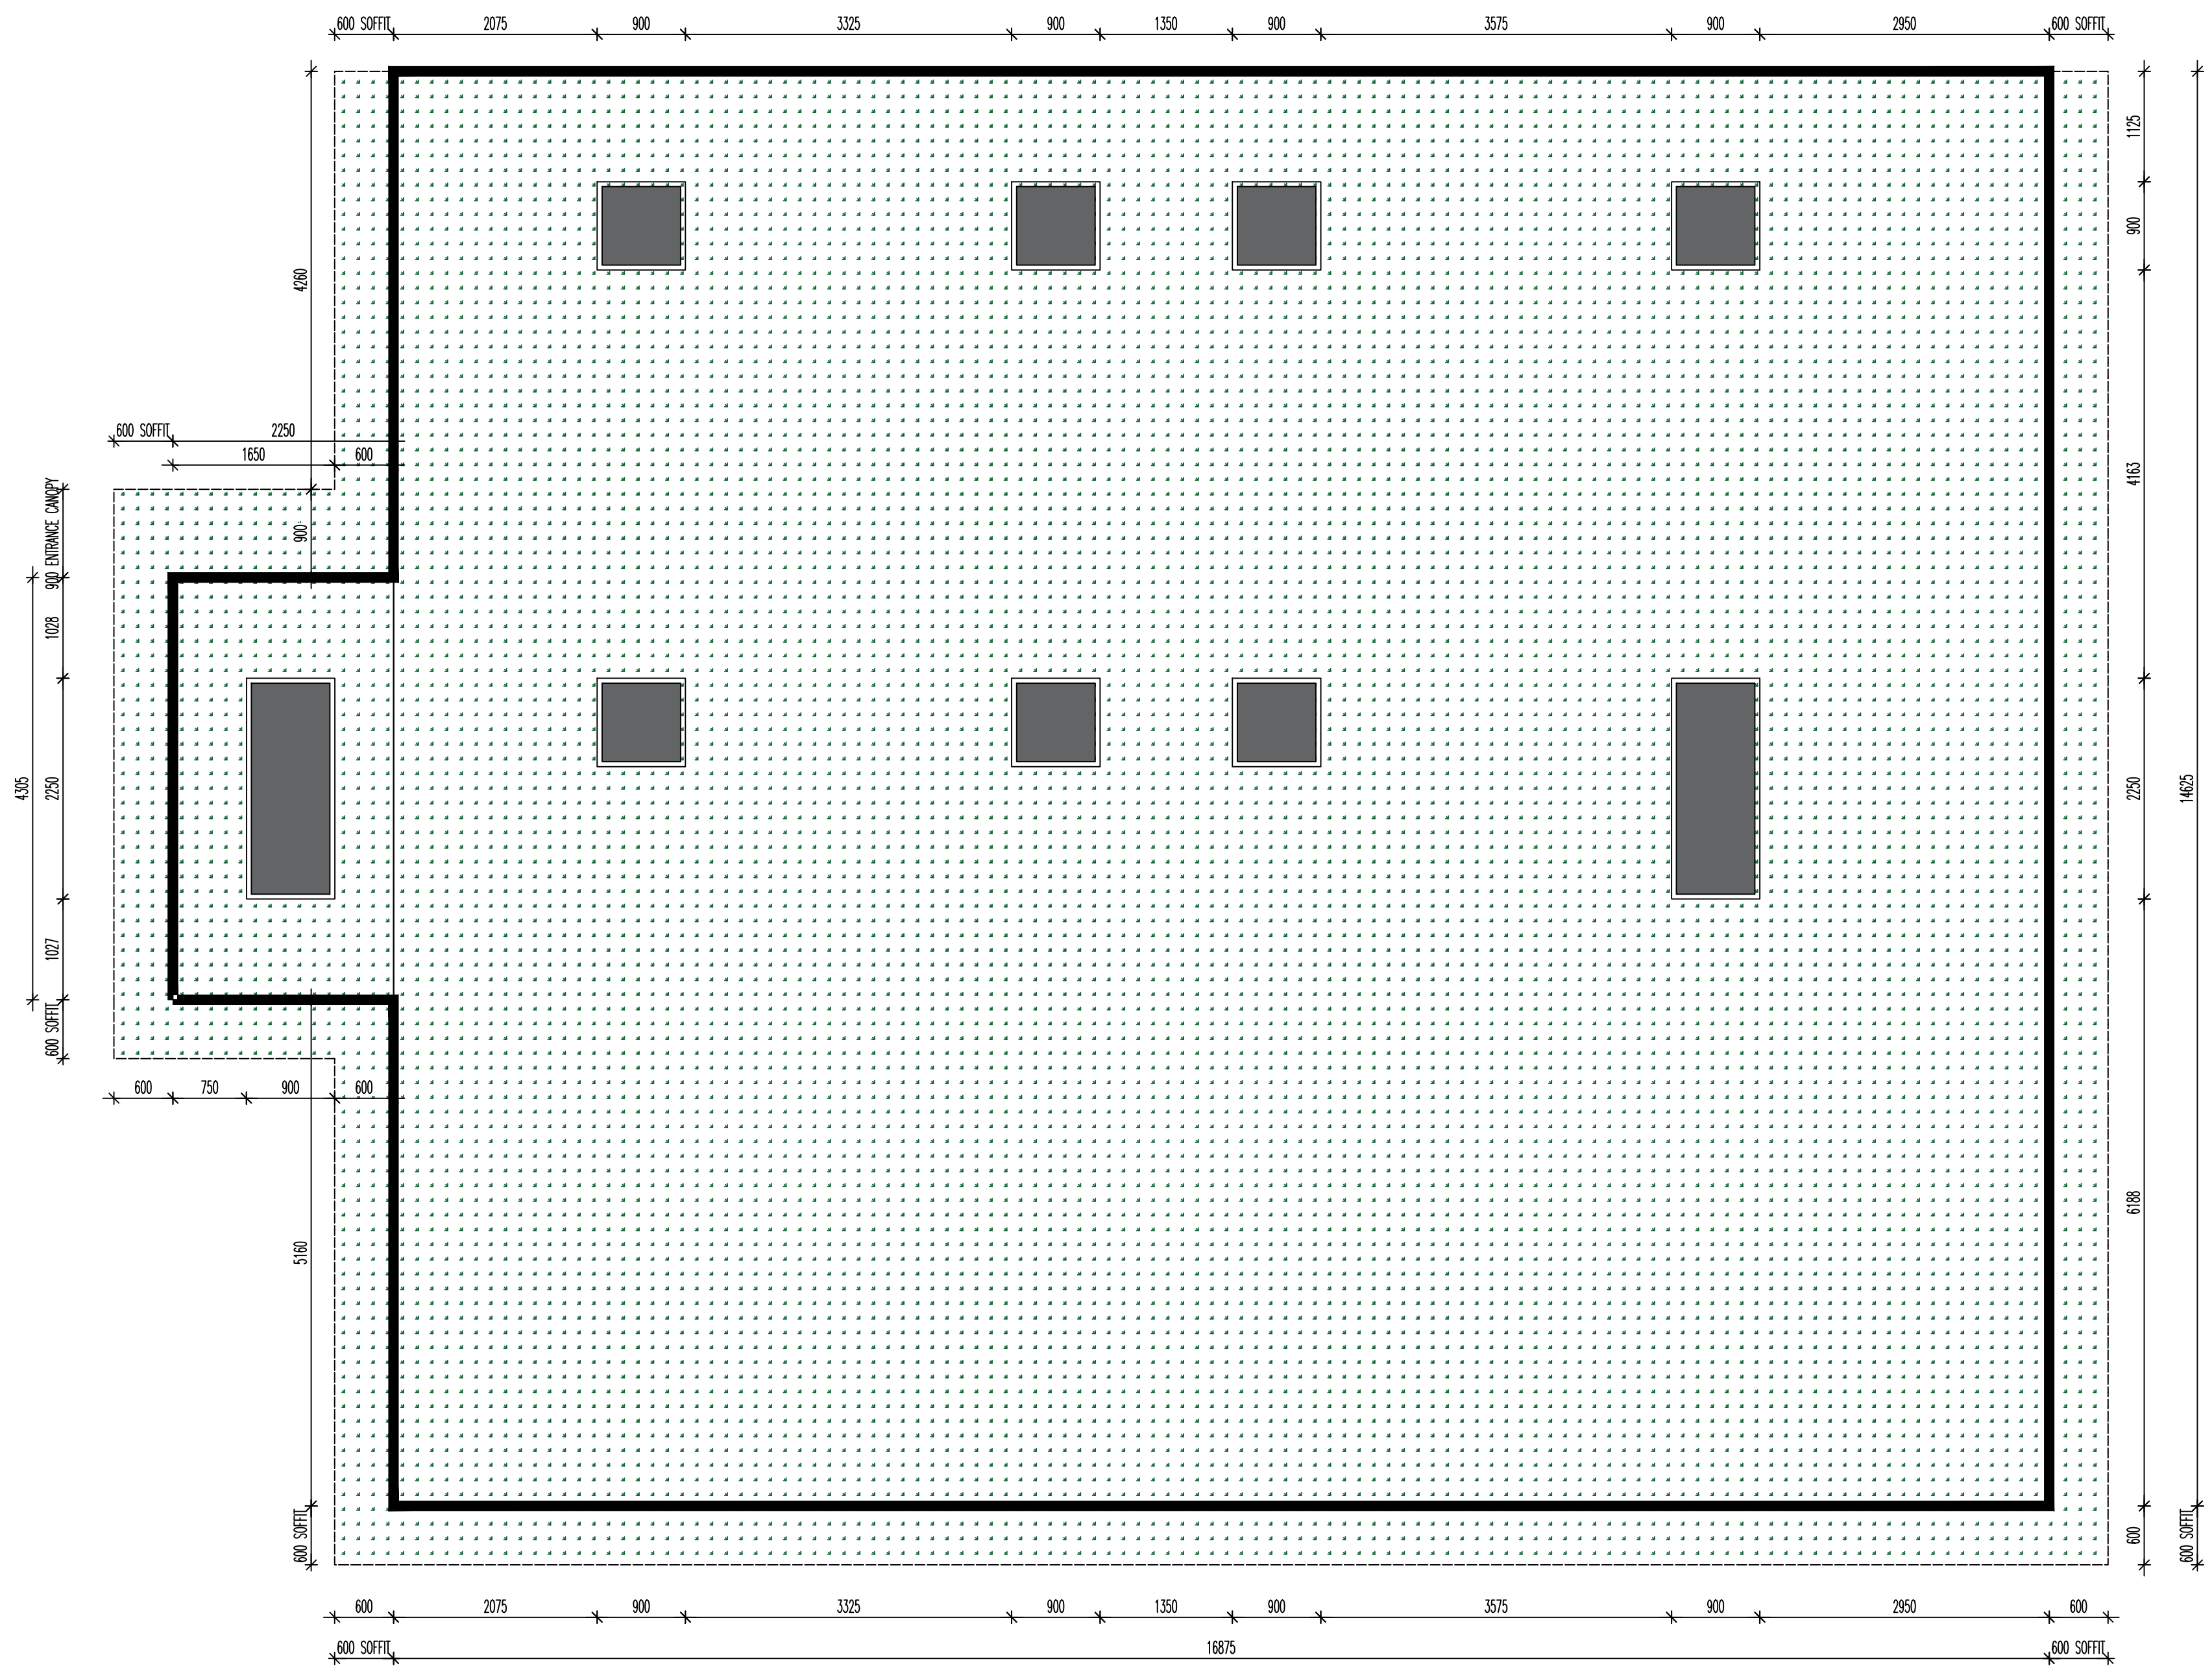

SEDUM ROOF COVERINGS WITH FLAT GLAZED ROOFLIGHTS
600mm OVERHANGING ALUMINUM BOX SOFFIT FINISH TO
MATCH GLAZING FRAME




REYNAERS HI-FINITY SLIDING WINDOWS



ASHLAR FLUSH JOINT STONE- 300mm DEEP COURSE

PROPOSED ROOF PLAN - FLAT SEDUM ROOF

NEW DWELLING, CORBAR ROAD 1:50

 

REVISIONS:
PROPOSED FIRST
BUXTON
CORBAR ROAD

SCALE: 1:50
DATE: APRIL'22 | DRAWN: AJS

CHECKED: AJS

©THIS DRAWING AND THE BUILDING WORKS DEPICTED ARE THE COPYRIGHT OF AJS ARCHITECTURE
AND MAY NOT BE REPRODUCED OR AMENDED EXCEPT BY WRITTEN PERMISSION. NO LIABILITY WILL BE ACCEPTED
FOR AMENDMENTS MADE BY OTHER PERSONS.

A.J.S ARCHITECTURE



32 carr road,
buxton,
derbyshire,
sk17 6wf.

h: 01298 26062
m: 07794 400237

DRAWING No: PROPOSED 02

B REGS COMPLIANT