


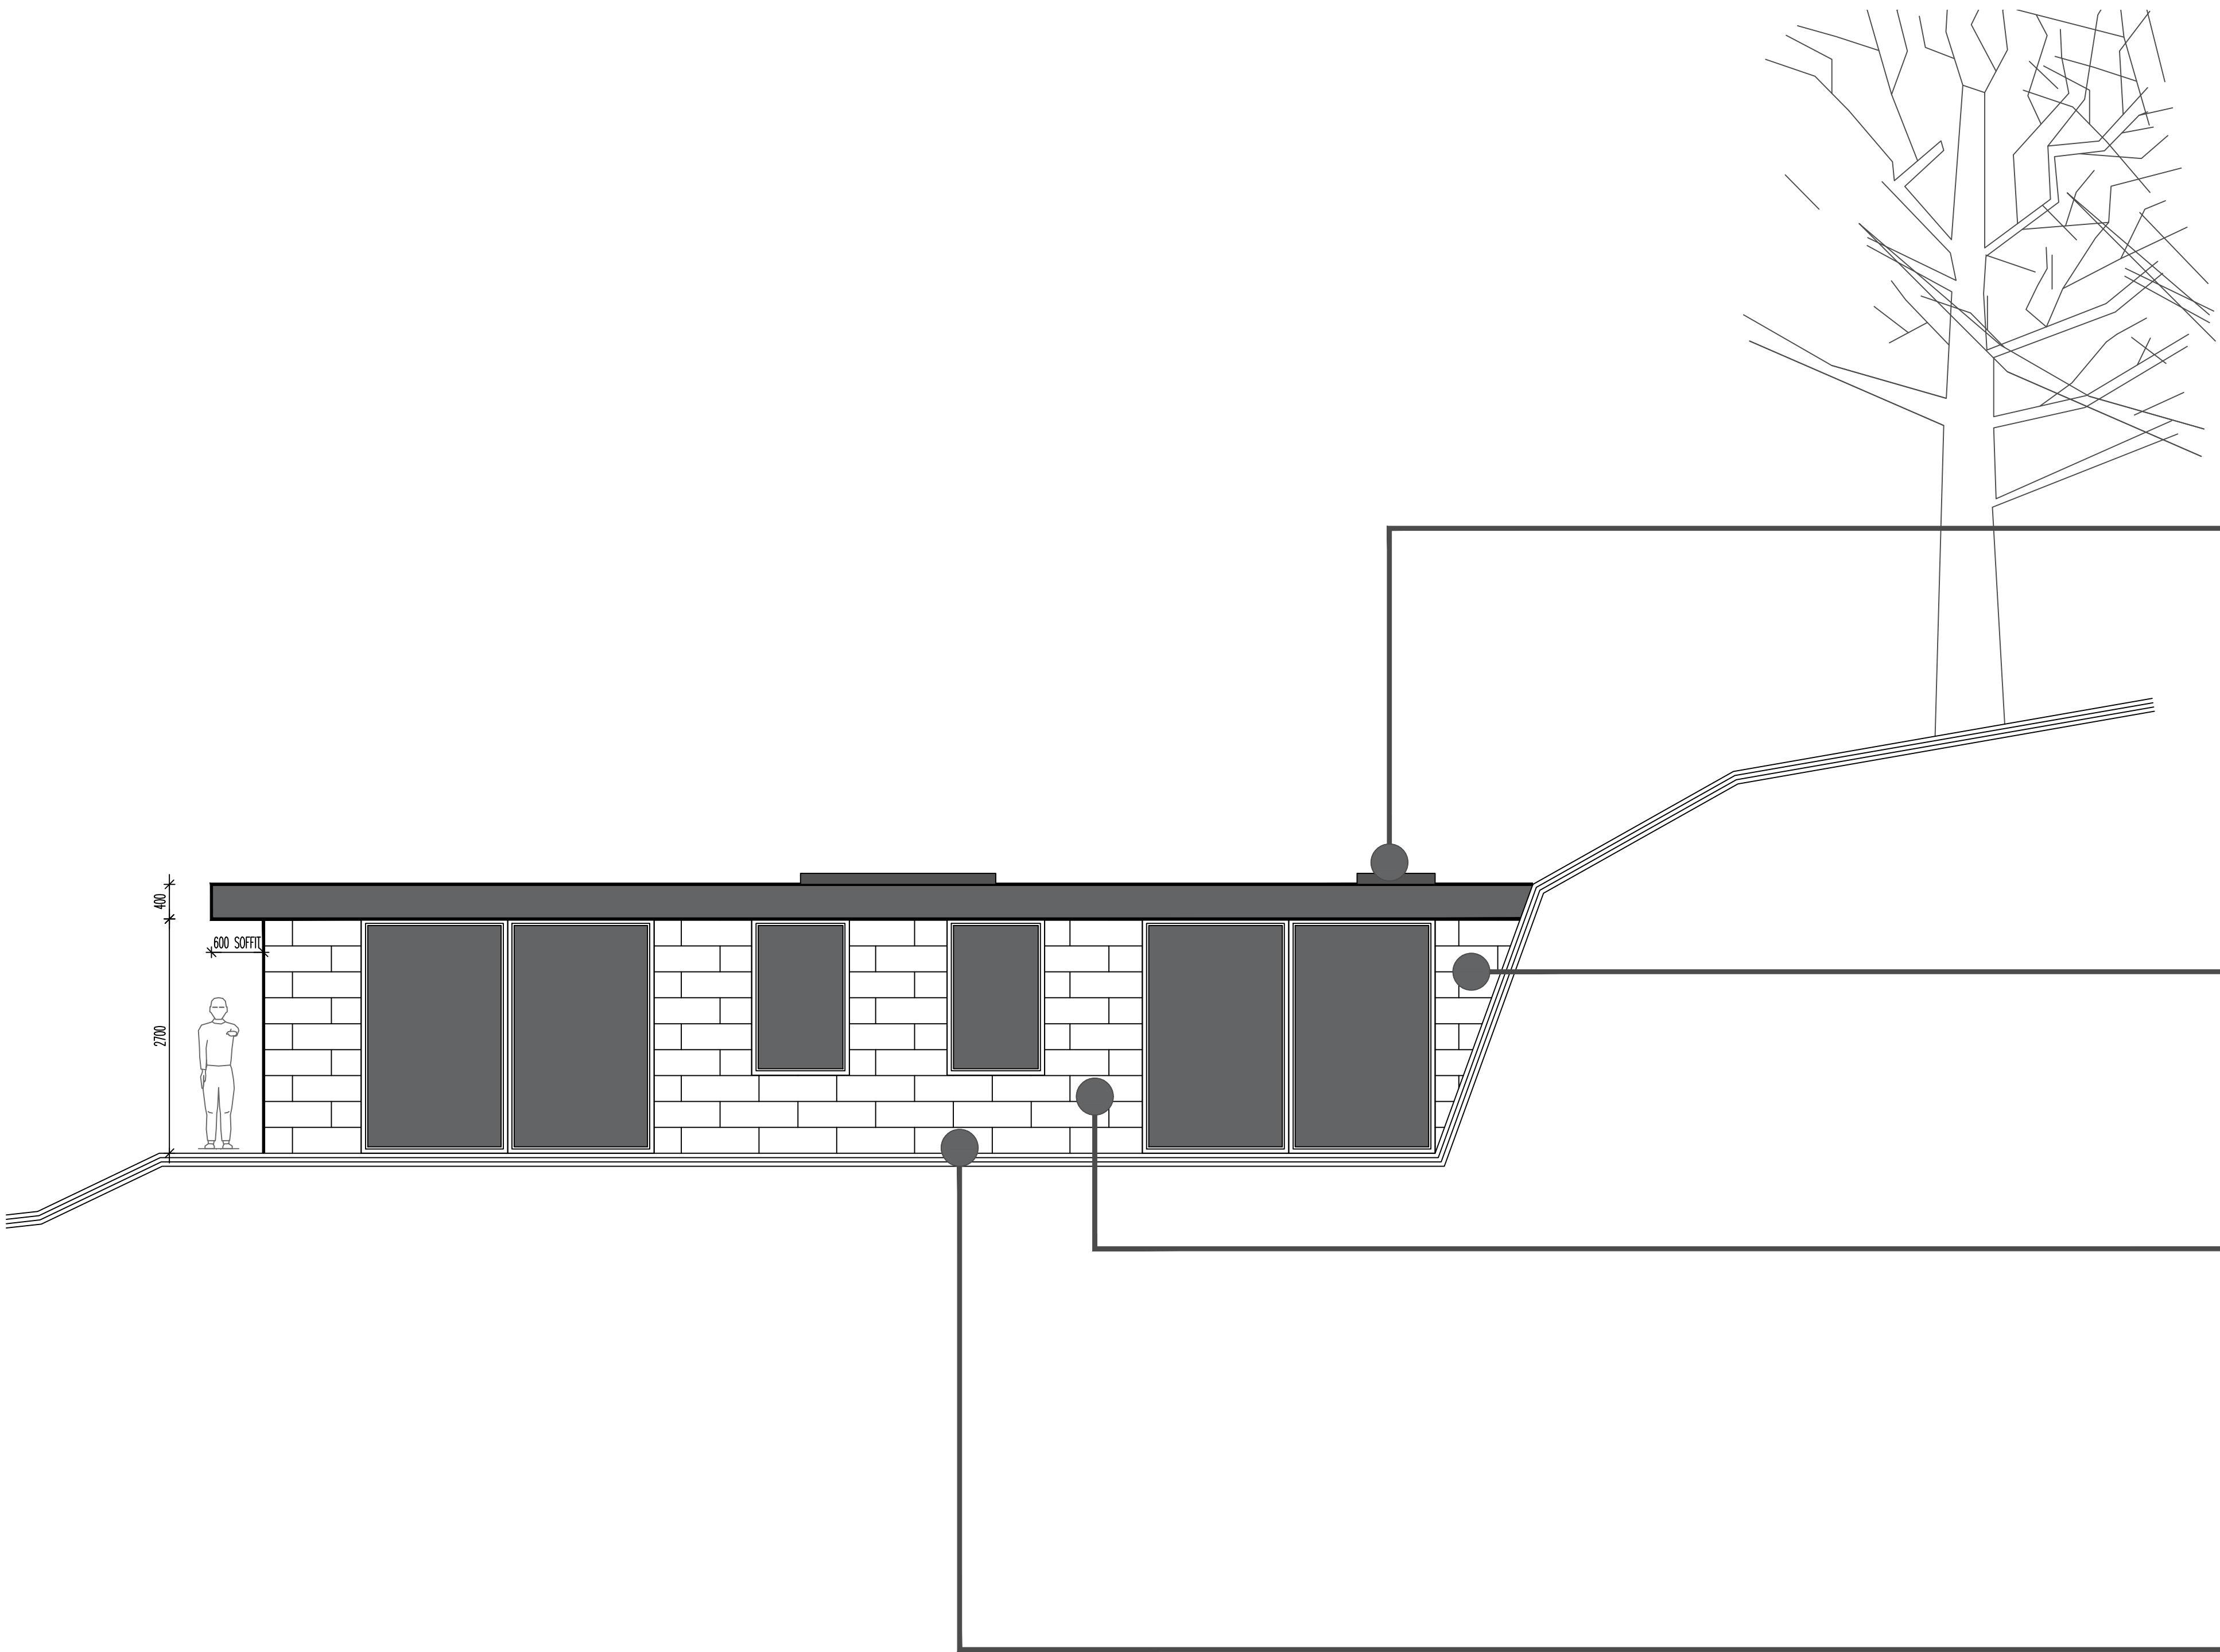

SEDUM ROOF COVERINGS WITH FLAT GLAZED ROOFLIGHTS
600mm OVERHANGING ALUMINIUM BOX SOFFIT FINISH TO
MATCH GLAZING FRAME



REYNAERS HI-FINTY SLIDING WINDOWS



ASHLAR FLUSH JOINT STONE - 300mm DEEP COURSE



GRANITE SETT PAVING AND STEPS

SEDUM ROOF LEVEL - GROUND LEVEL TO REAR

REAR ELEVATION RETAINED INTO BANKING FULL HEIGHT

PROPOSED SIDE AND REAR ELEVATION NEW DWELLING, CORBAR ROAD 1:50

REVISIONS:
PROPOSED ELEVATIONS
BUXTON
CORBAR ROAD

SCALE: 1:50
DATE: APRIL'22 | DRAWN: AJS | CHECKED: AJS

©THIS DRAWING AND THE BUILDING WORKS DEPICTED ARE THE COPYRIGHT OF AJS ARCHITECTURE
AND MAY NOT BE REPRODUCED OR AMENDED EXCEPT BY WRITTEN PERMISSION. NO LIABILITY WILL BE ACCEPTED
FOR AMENDMENTS MADE BY OTHER PERSONS.



DRAWING No: PROPOSED 04

B REGS COMPLIANT