

○ CREATIVE FORGE LIMITED

■ THIS DRAWING IS THE SUBJECT OF COPYRIGHT WHICH VESTS IN CREATIVE FORGE LIMITED. IT IS AN INFRINGEMENT OF COPYRIGHT TO REPRODUCE THIS DRAWING, BY WHATEVER MEANS, INCLUDING ELECTRONIC, WITHOUT THE EXPRESS WRITTEN CONSENT OF CREATIVE FORGE LIMITED WHICH RESERVES ALL ITS RIGHTS


CREATIVE FORGE LIMITED ASSERTS ITS RIGHTS TO BE IDENTIFIED AS THE AUTHOR OF THIS DESIGN

■ REPORT ERRORS & OMISSIONS TO ARCHITECT.


■ CHECK ALL DIMENSIONS ON SITE

■ DRAWING TO BE READ IN CONJUNCTION WITH THE HEALTH AND SAFETY PLAN AND ALL RELEVANT RISK ASSESSMENTS


| Gross Internal Area (GIA) |             |             |          |
|---------------------------|-------------|-------------|----------|
| Plot No.                  | House Type  | Level       | Area     |
| Plot 3                    | 4B8P Type A | 00 GF Level | 65.1 m²  |
| Plot 3                    | 4B8P Type A | 01 FF Level | 76.6 m²  |
|                           |             |             | 141.7 m² |
| Plot 3 - Garage           | 4B8P Type A | 00 GF Level | 18.1 m²  |
|                           |             |             | 18.1 m²  |

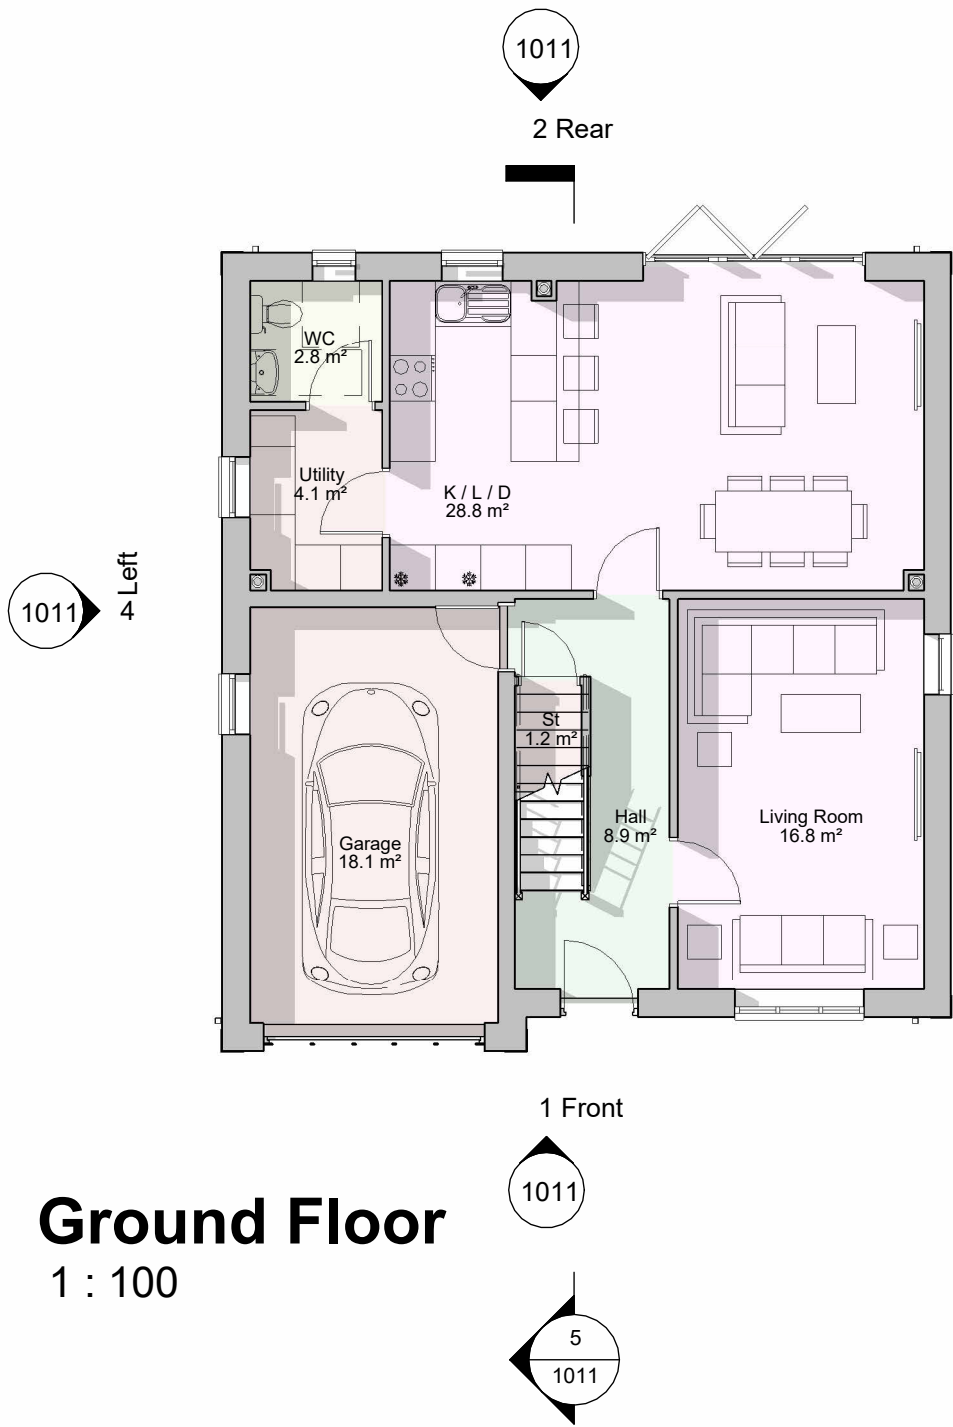

Ground Floor  
1 : 100

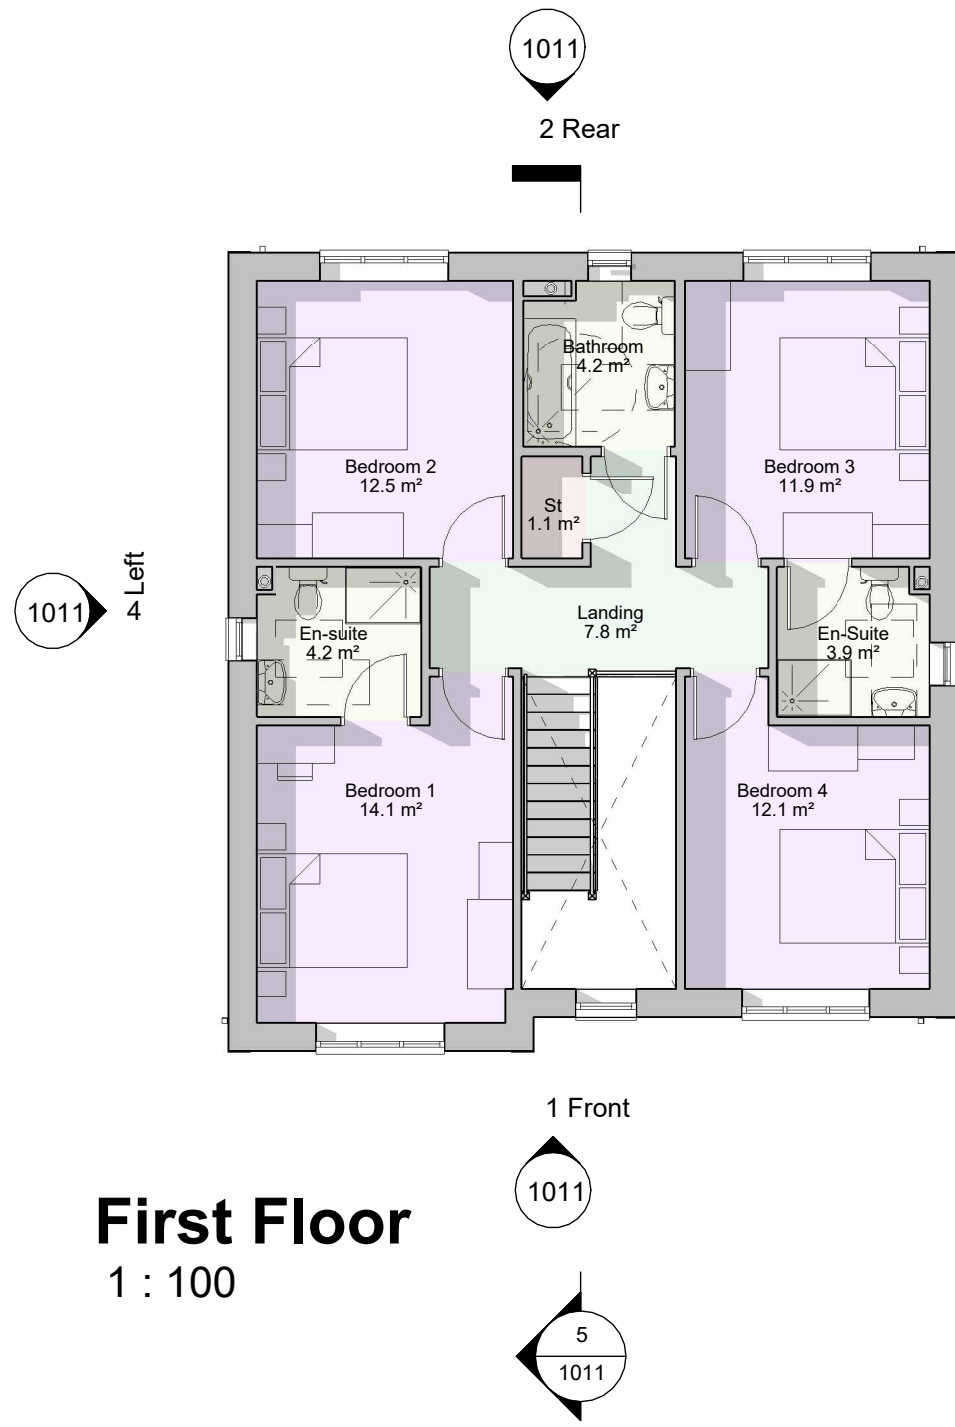

First Floor  
1 : 100

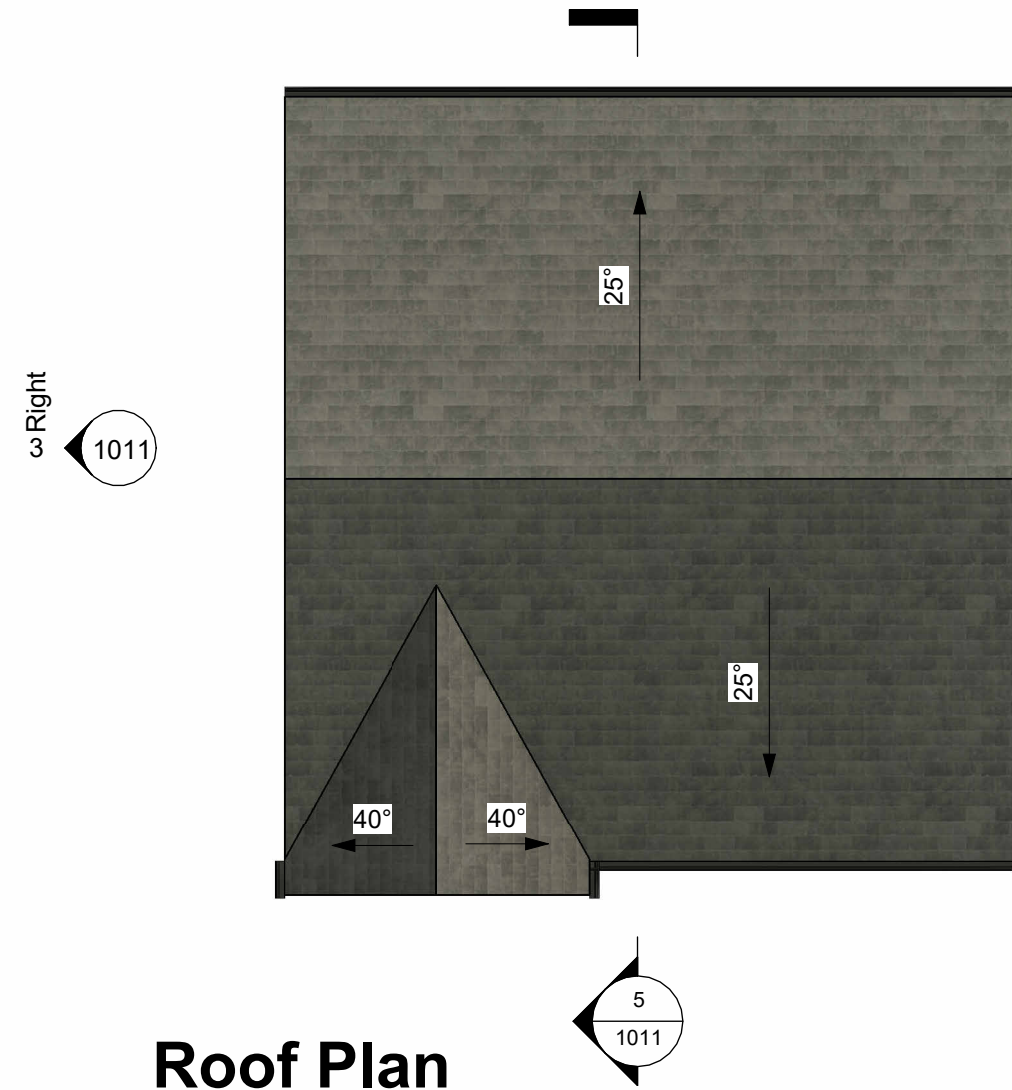

Roof Plan  
1 : 100

|   |          |    |                                                                                 |    |
|---|----------|----|---------------------------------------------------------------------------------|----|
| D | 08.11.24 | SH | Amendments to roof pitches                                                      | CF |
| C | 07.11.24 | SH | Amendments following LA comments                                                | CF |
| B | 13.08.24 | SH | Amendments to page numbers                                                      | CF |
| A | 14.02.24 | SH | Amendments to house type. Stone mullions removed, lounge door location altered. | CF |

| REV. | DATE | DRN. | CHKD. |
|------|------|------|-------|
|------|------|------|-------|

PROJECT  
Turnlee Road, Glossop

CLIENT  
Caprice Construction Ltd

DRAWING  
Proposed Floor Plans  
House Type A - Plot 3

|                  |                    |             |               |                  |
|------------------|--------------------|-------------|---------------|------------------|
| SCALE<br>1 : 100 | SHEET SIZE<br>@ A2 | DRAWN<br>SH | CHECKED<br>CF | DATE<br>26.09.23 |
|------------------|--------------------|-------------|---------------|------------------|



**Creative Forge Ltd**  
ARCHITECTURE & INTERIORS

A: 2 The Long Stables, Rochdale Rd, Denshaw, OL3 5UE  
T: 07876685559 E: info@creativeforgeltd.co.uk

|                           |                           |                      |
|---------------------------|---------------------------|----------------------|
| JOB No<br><b>23-027</b>   | DRAWING No<br><b>1010</b> | REVISION<br><b>D</b> |
| STATUS<br><b>Planning</b> |                           |                      |