

○ CREATIVE FORGE LIMITED

■ THIS DRAWING IS THE SUBJECT OF COPYRIGHT WHICH VESTS IN CREATIVE FORGE LIMITED. IT IS AN INFRINGEMENT OF COPYRIGHT TO REPRODUCE THIS DRAWING, BY WHATEVER MEANS, INCLUDING ELECTRONIC, WITHOUT THE EXPRESS WRITTEN CONSENT OF CREATIVE FORGE LIMITED WHICH RESERVES ALL ITS RIGHTS


CREATIVE FORGE LIMITED ASSERTS ITS RIGHTS TO BE IDENTIFIED AS THE AUTHOR OF THIS DESIGN

■ REPORT ERRORS & OMISSIONS TO ARCHITECT.


■ CHECK ALL DIMENSIONS ON SITE

■ DRAWING TO BE READ IN CONJUNCTION WITH THE HEALTH AND SAFETY PLAN AND ALL RELEVANT RISK ASSESSMENTS


Gross Internal Area (GIA)			
Plot No.	House Type	Level	Area
Plot 9	4B8P Type A	00 GF Level	65.1 m²
Plot 9	4B8P Type A	01 FF Level	76.6 m²
			141.7 m²
Plot 9 Garage	4B8P Type A	00 GF Level	18.1 m²
			18.1 m²

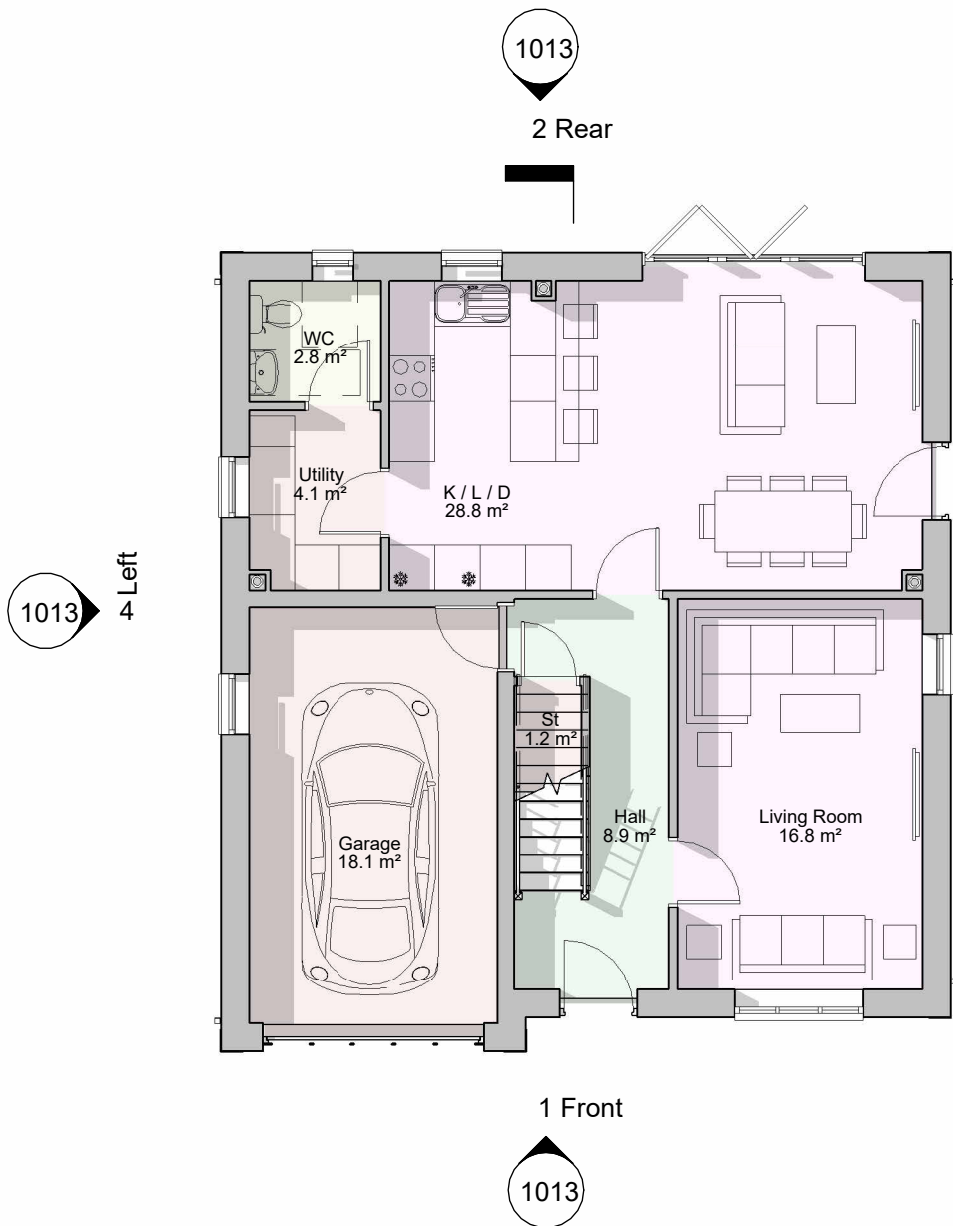

Ground Floor
1 : 100

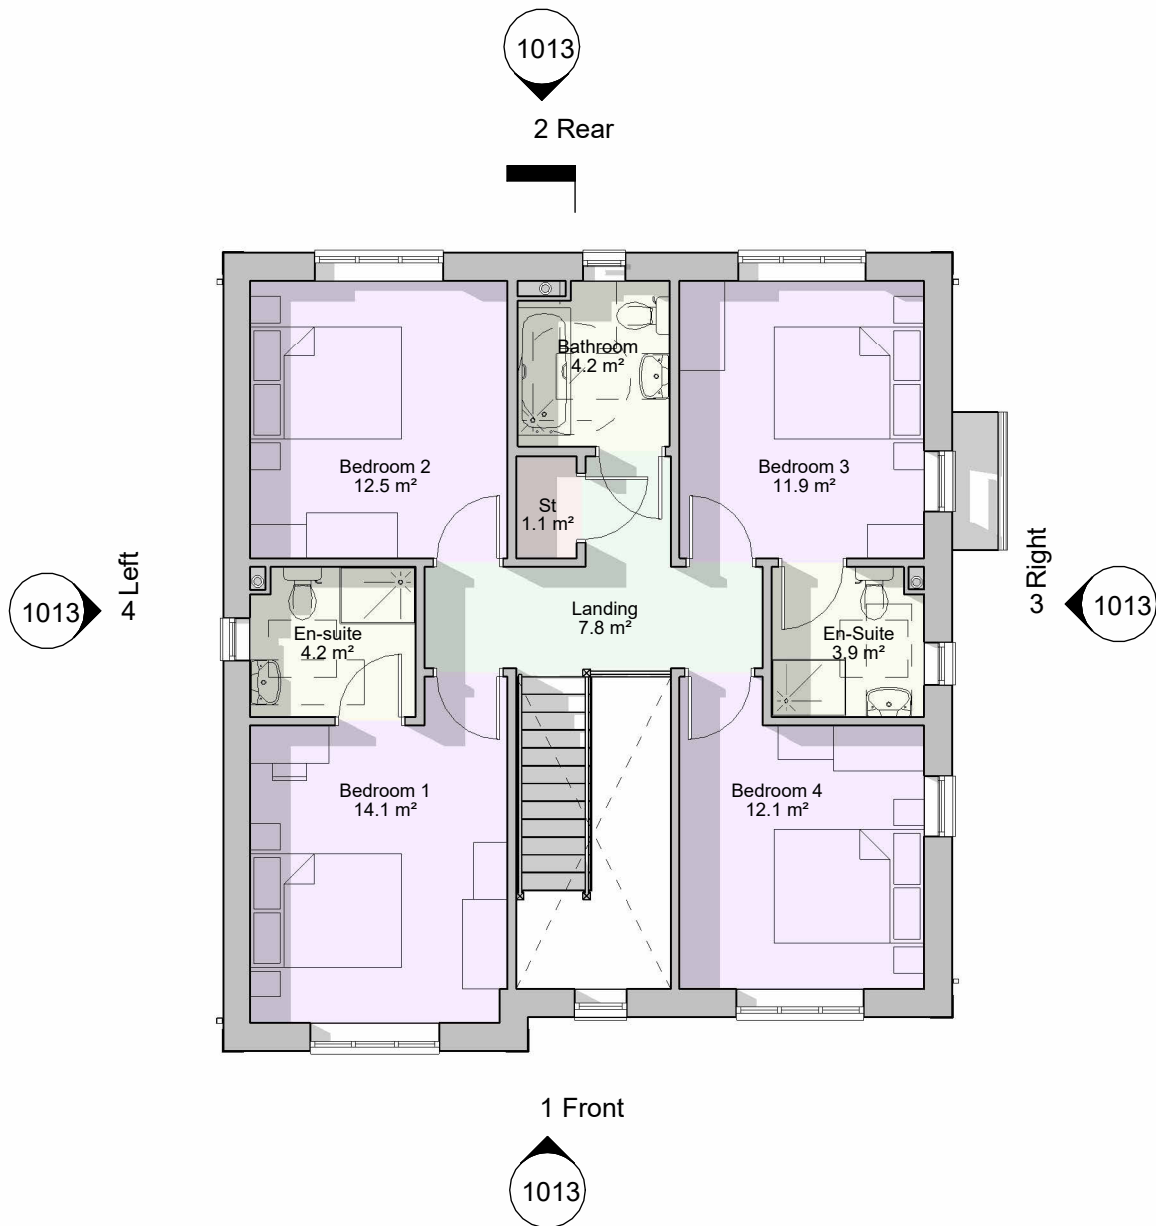

First Floor
1 : 100

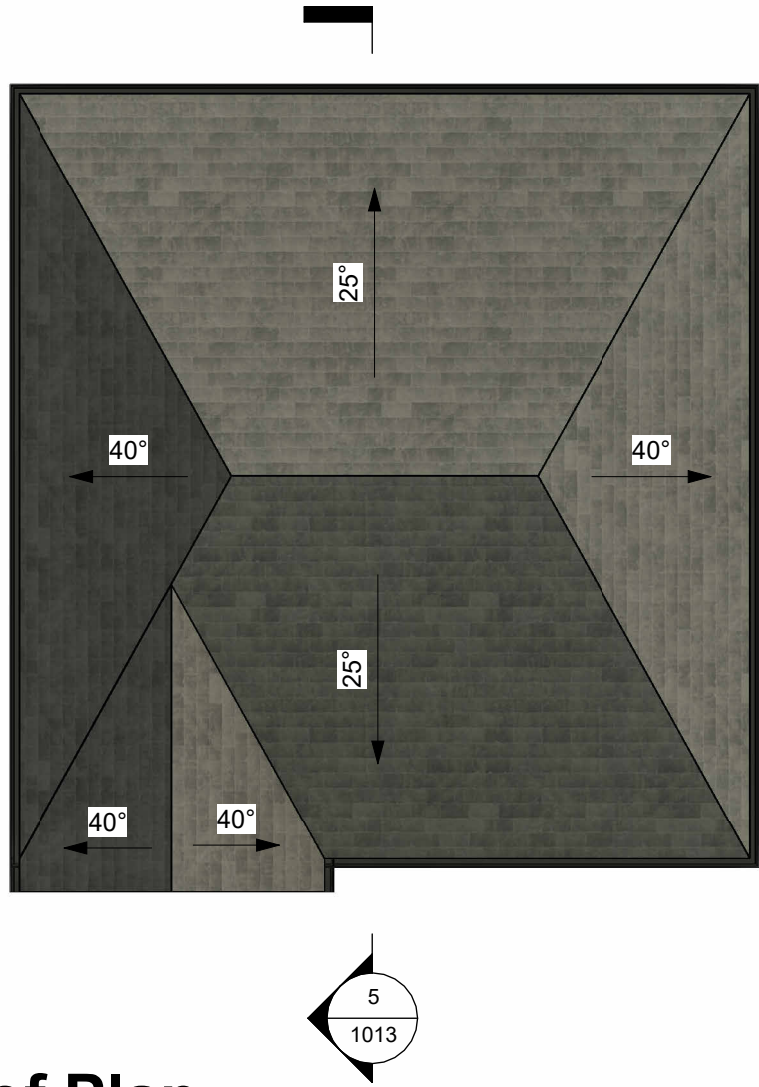

Roof Plan
1 : 100

D	08.11.24	SH	Amendments to roof pitches	CA
C	07.11.24	AH	Amendments to design following LA comments	CA
B	13.08.24	SH	Amendments to page numbers	CF
A	14.02.24	SH	Amendments to house type. Stone mullions removed, lounge door location altered.	CF

REV.	DATE	DRN.	CHKD.
------	------	------	-------

PROJECT
Turnlee Road, Glossop

CLIENT
Caprice Construction Ltd

DRAWING
Proposed Floor Plans
House Type A - Plot 9

SCALE 1 : 100	SHEET SIZE @ A2	DRAWN SH	CHECKED CF	DATE 26.09.23
------------------	--------------------	-------------	---------------	------------------



Creative Forge Ltd
ARCHITECTURE & INTERIORS

A: 2 The Long Stables, Rochdale Rd, Denshaw, OL3 5UE
T: 07876685559 E: info@creativeforgeltd.co.uk

JOB No 23-027	DRAWING No 1012	REVISION D
STATUS Planning		